


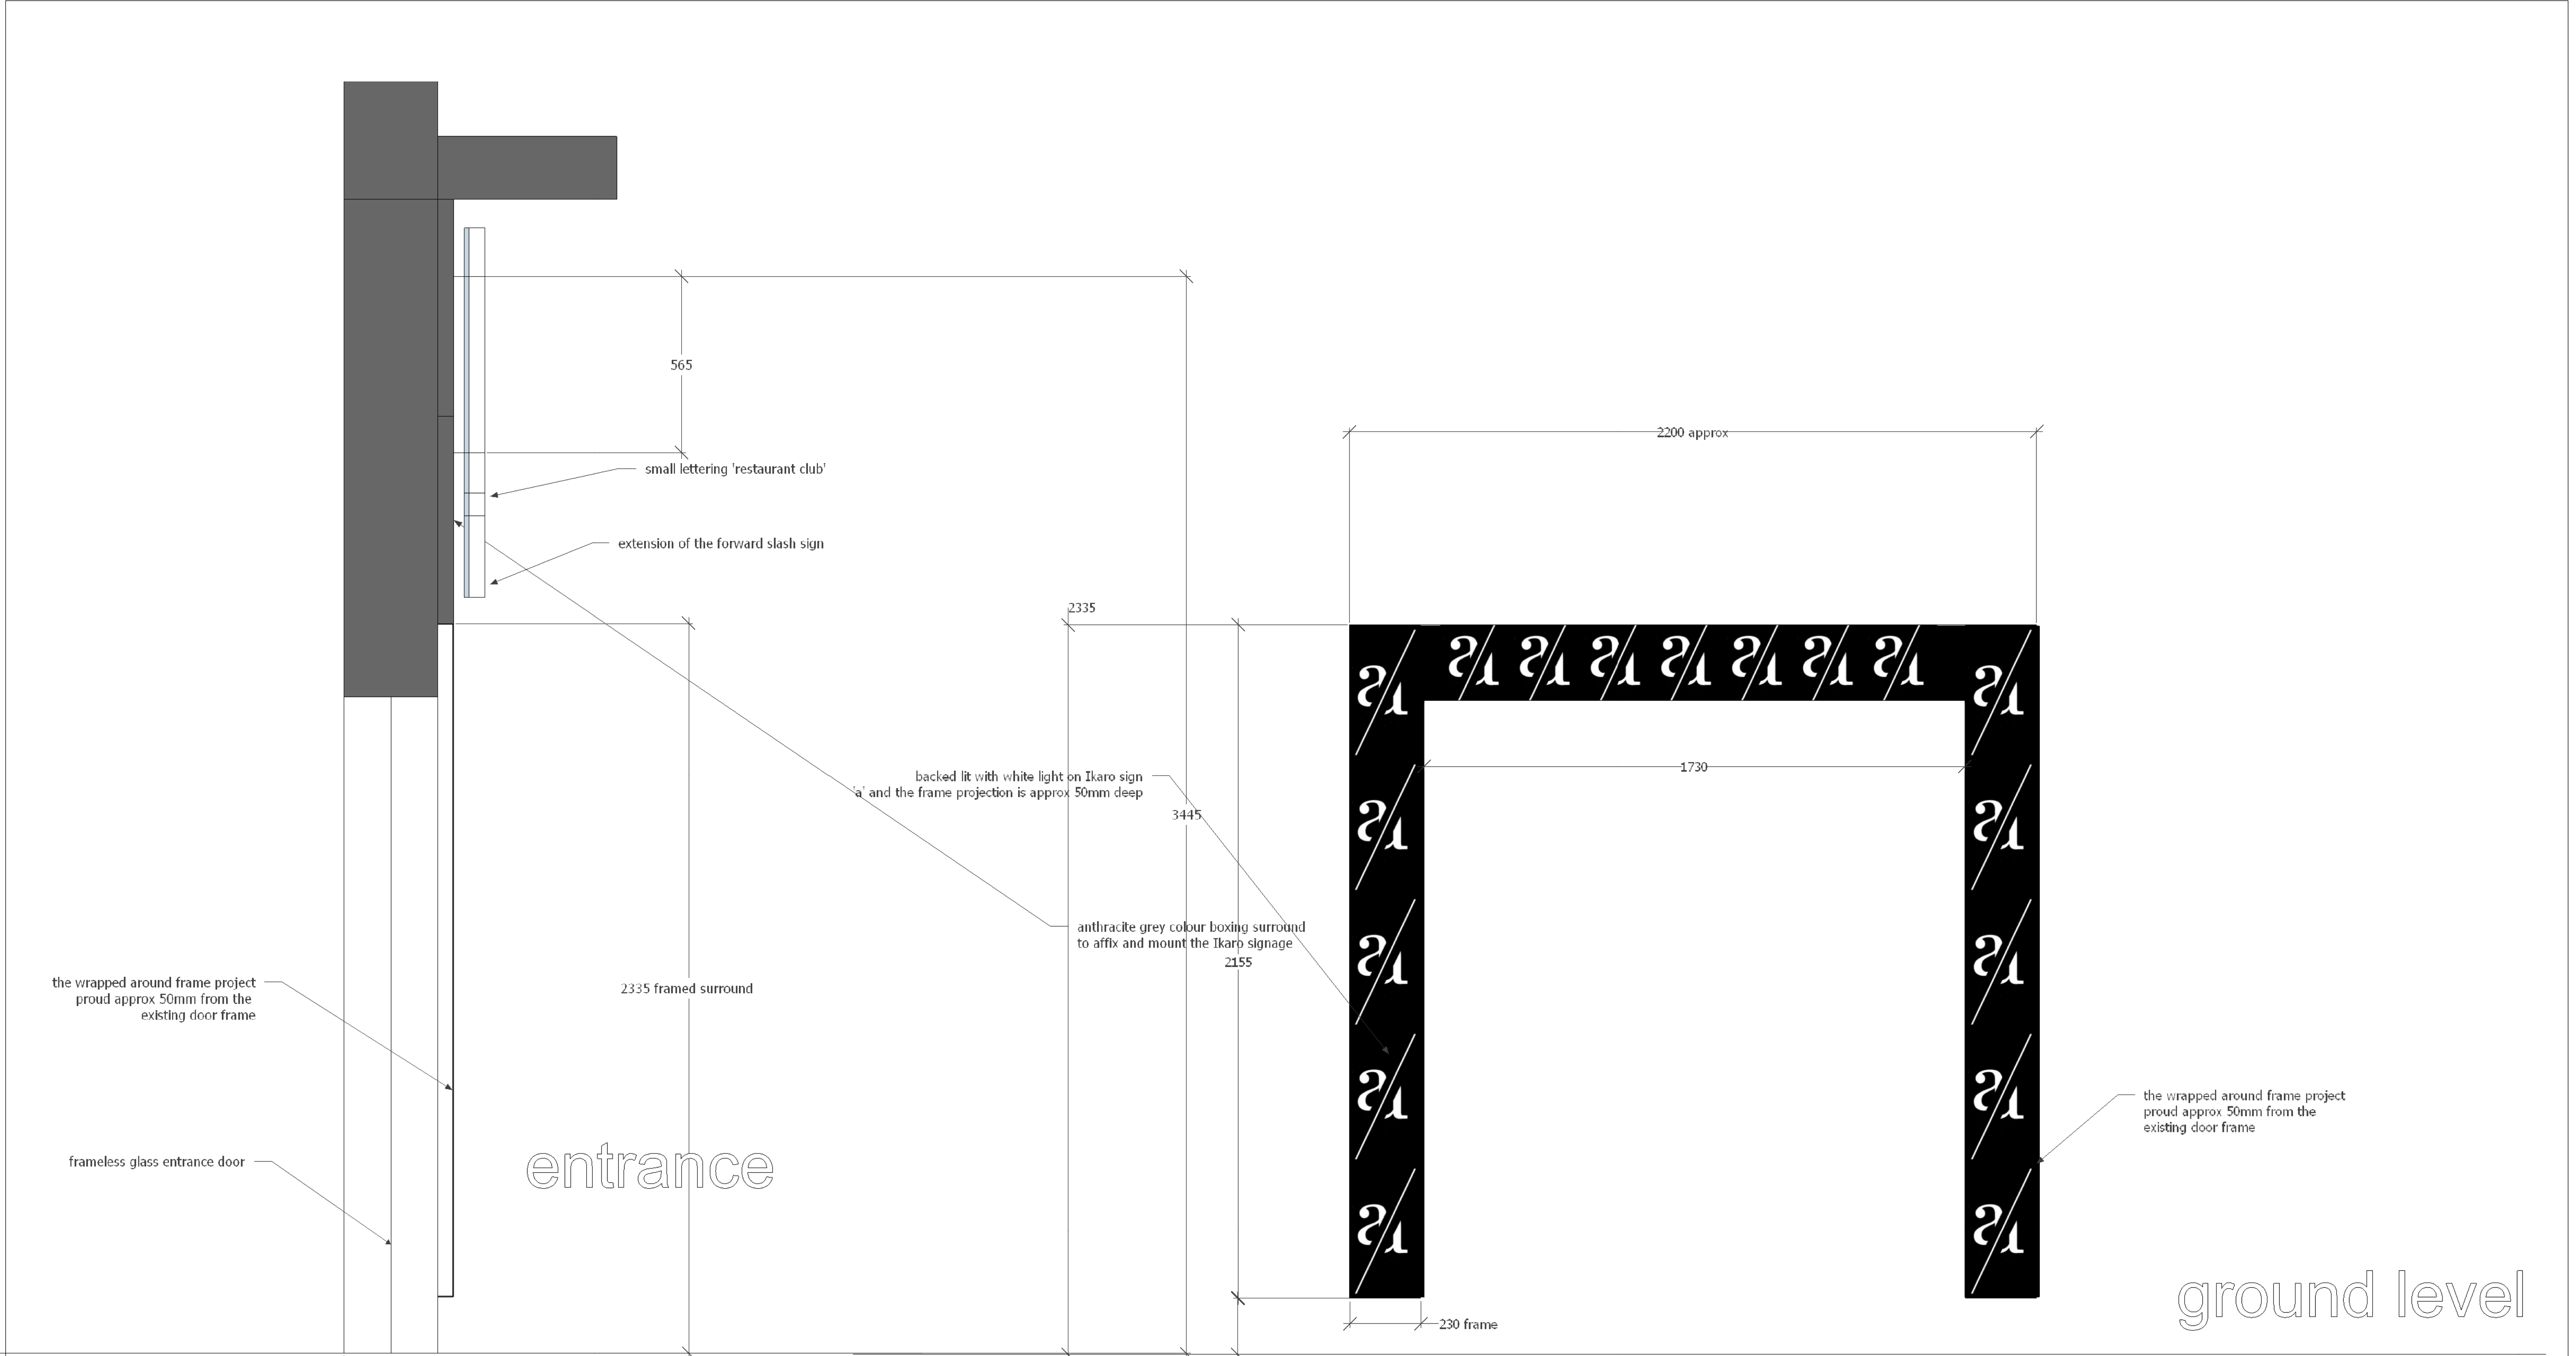

Jade3 Architecture Ltd
Jade3 Architecture Ltd, Studio 12, Silver Street, Wakefield WF1 1UY
Telephone 01937 740097 www.jade3architecture.co.uk

**Former Panacea site
Ikaro restaurant
14 John Dalton Street
Manchester
M2 6JR**

Project No. 2023 Enquiry 24	Project Title proposed typical cross section of entrance wrapped frame	Reviewed By MC	Scale 1:20 and 1:10 @A1 size	Date 01/06/2023
Drawn By 112	Reviewed Title	Revision		

Important Notice
Do not scale off this drawing. Critical dimensions should be checked on site prior to works commencing. Dimensional conflicts should be brought to the company's attention as soon as they become apparent. Failure to do so could render the contractor liable for subsequent losses. Copyright in this drawing and any work executed from this drawing remains the property of Jade3 Architecture Ltd.

© Copyright Jade3 Architecture Ltd.