

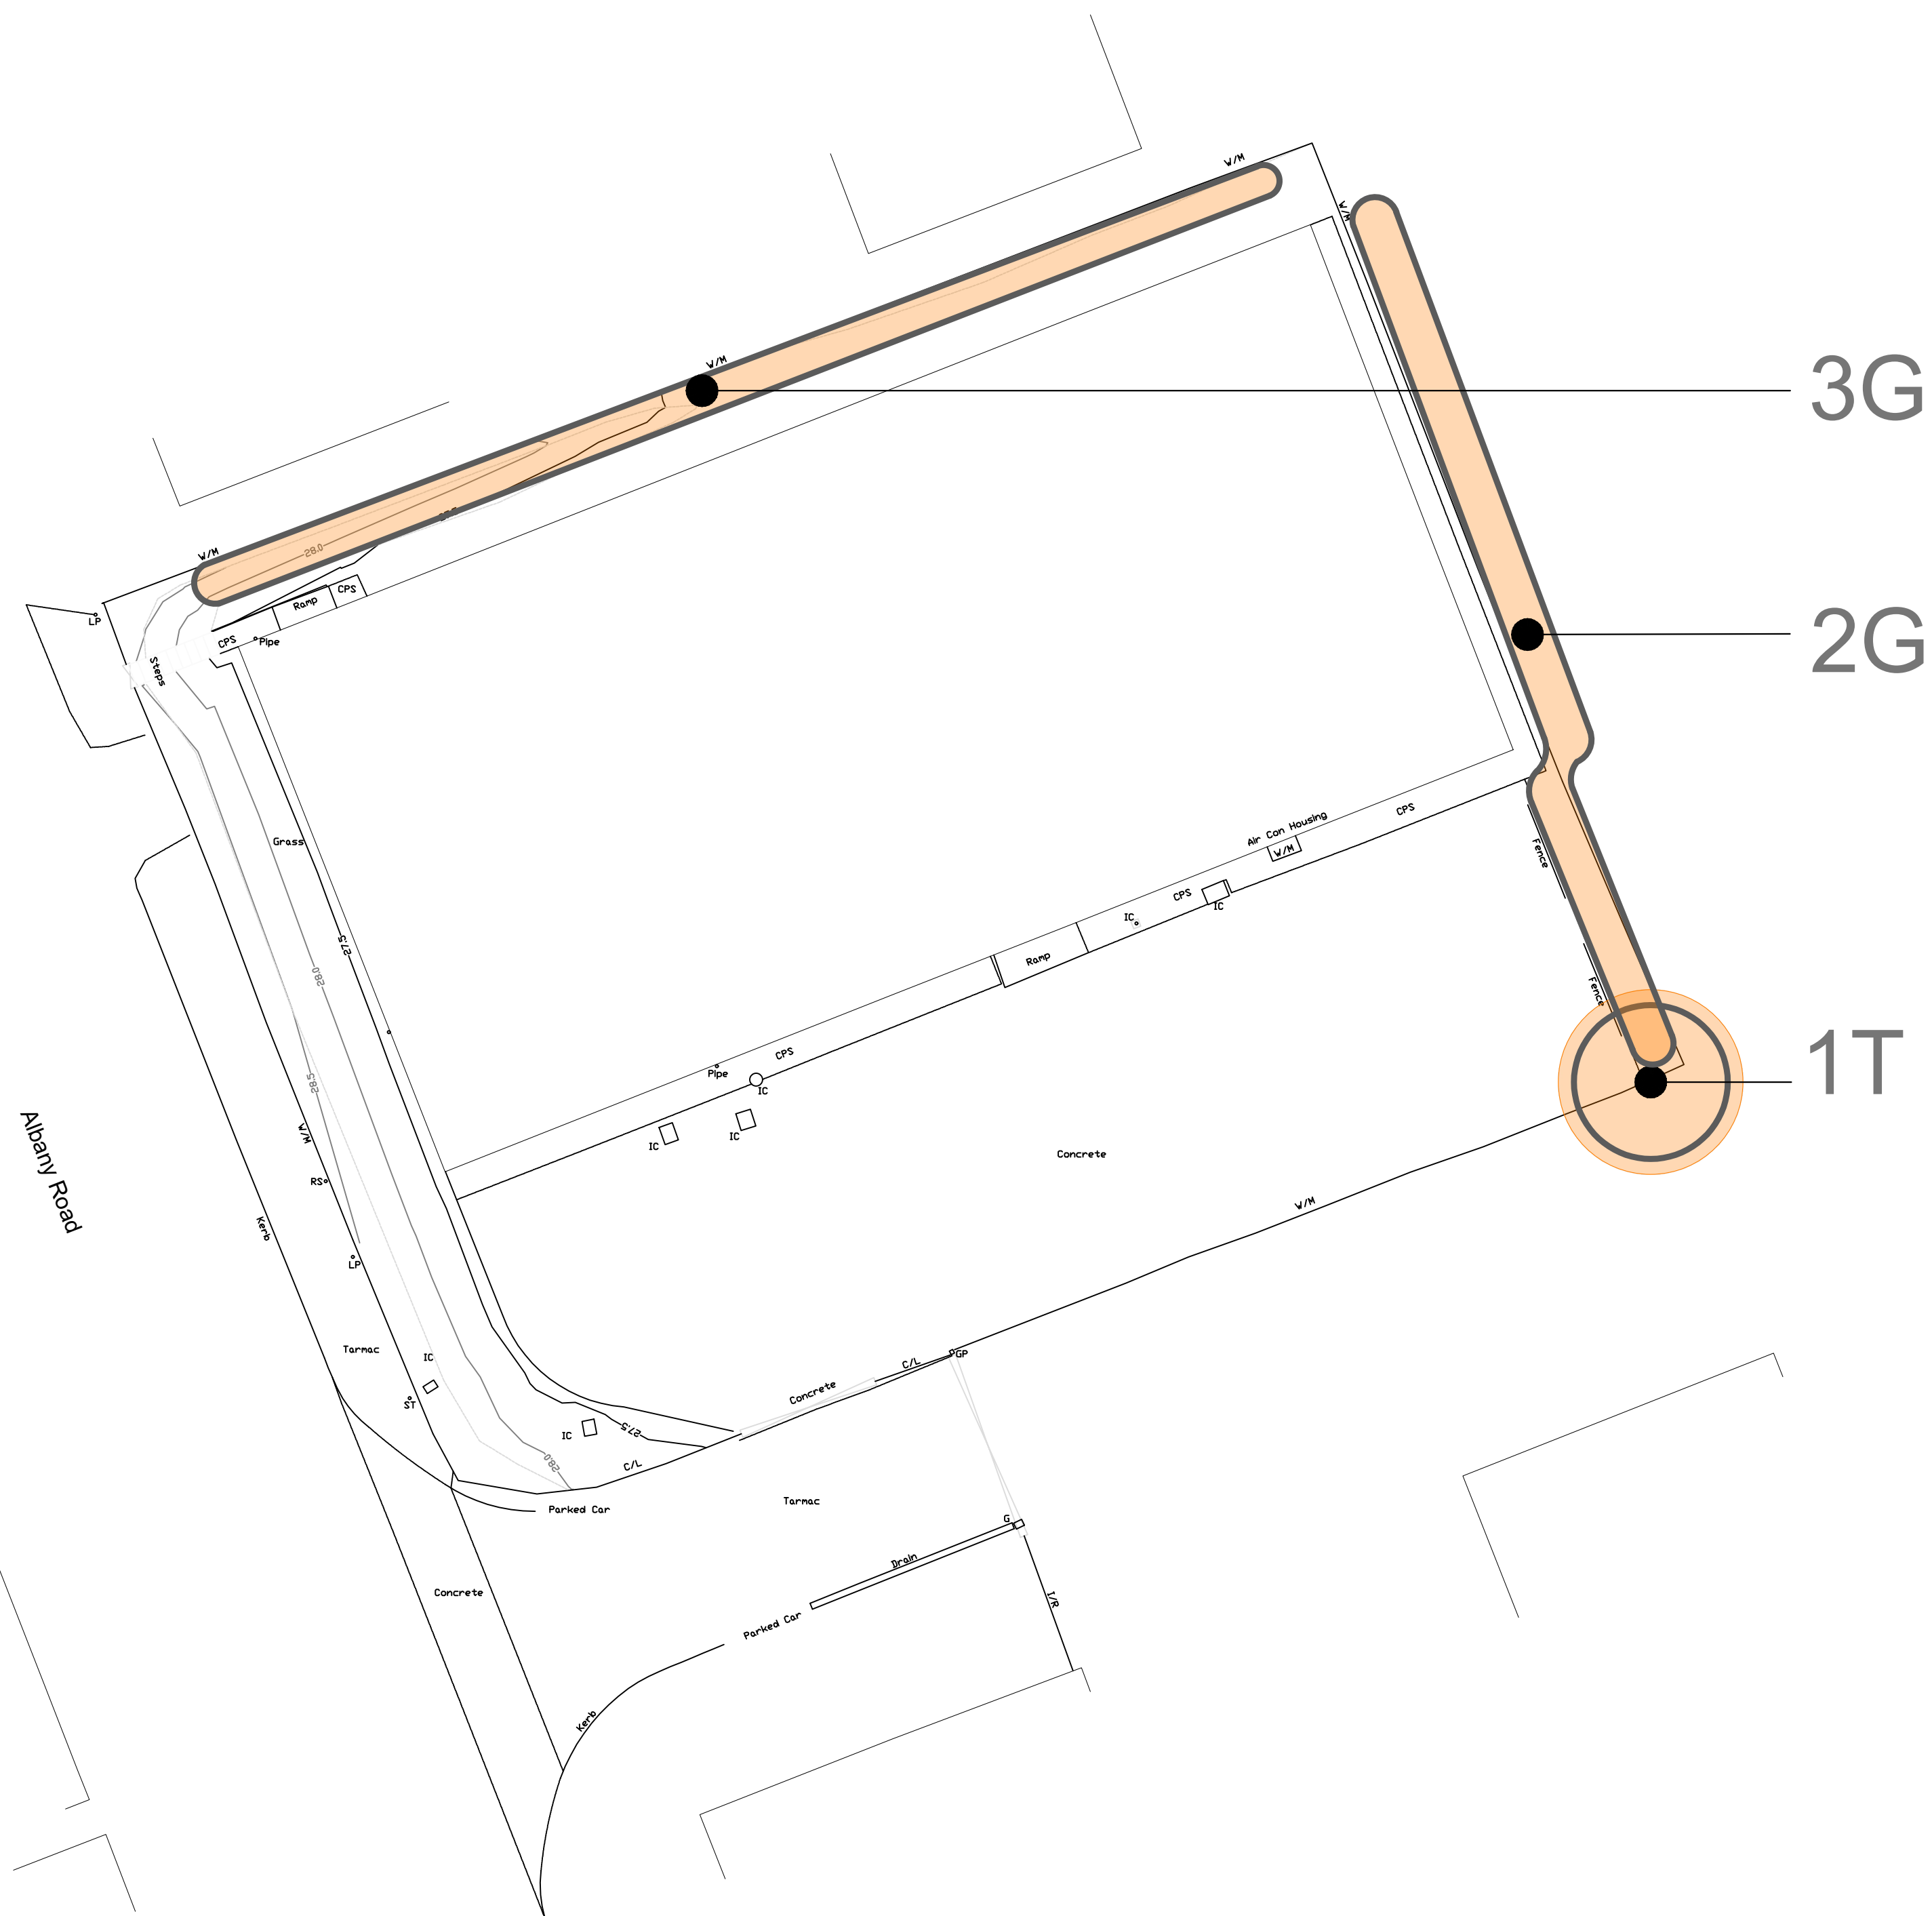


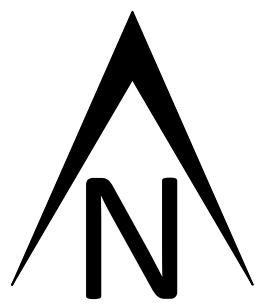


Tree Schedule

Tree Number	Species	RPA Radius	Category
1T	Sycamore	3.6m	C3
2G	Mixed Species Group comprising mostly Ash		C3
3G	Self seeded Buddleia		C3


KEY

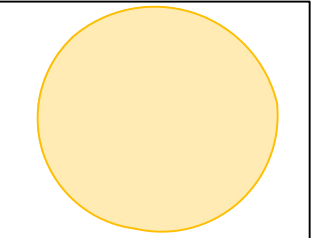


ROOT PROTECTION AREA

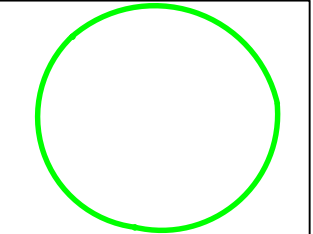


CATEGORY A

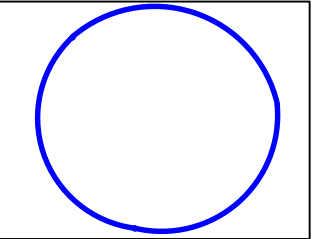

CATEGORY B

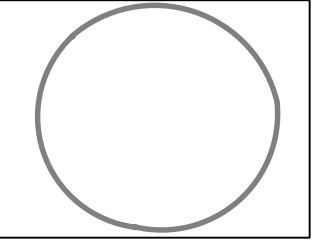

CATEGORY C

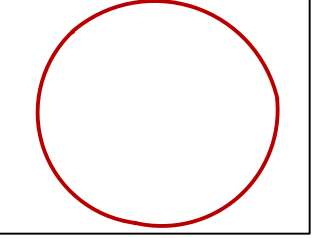

CATEGORY U

No dimension to be scaled from this drawing
© Copyright reserved

tba

Landscape Architecture
Arboriculture

Trevor Bridge Associates Ltd
Ashton Old Baths
Stamford Street West
Ashton-under-Lyne
Lancs OL6 7FW

Tel: 0161-804 2099
E-mail: info@trevorbridge.co.uk

Project
4B ALBANY ROAD, CHORLTON, M21 0AW

BOWSALL HOMES

Title
TREE SURVEY AND ROOT PROTECTION AREA

Date
FEB'23

Dwn
KR

Scale(s)
1:200
@ A1

Chkd
MG

Dwg no
7115.01

Rev