


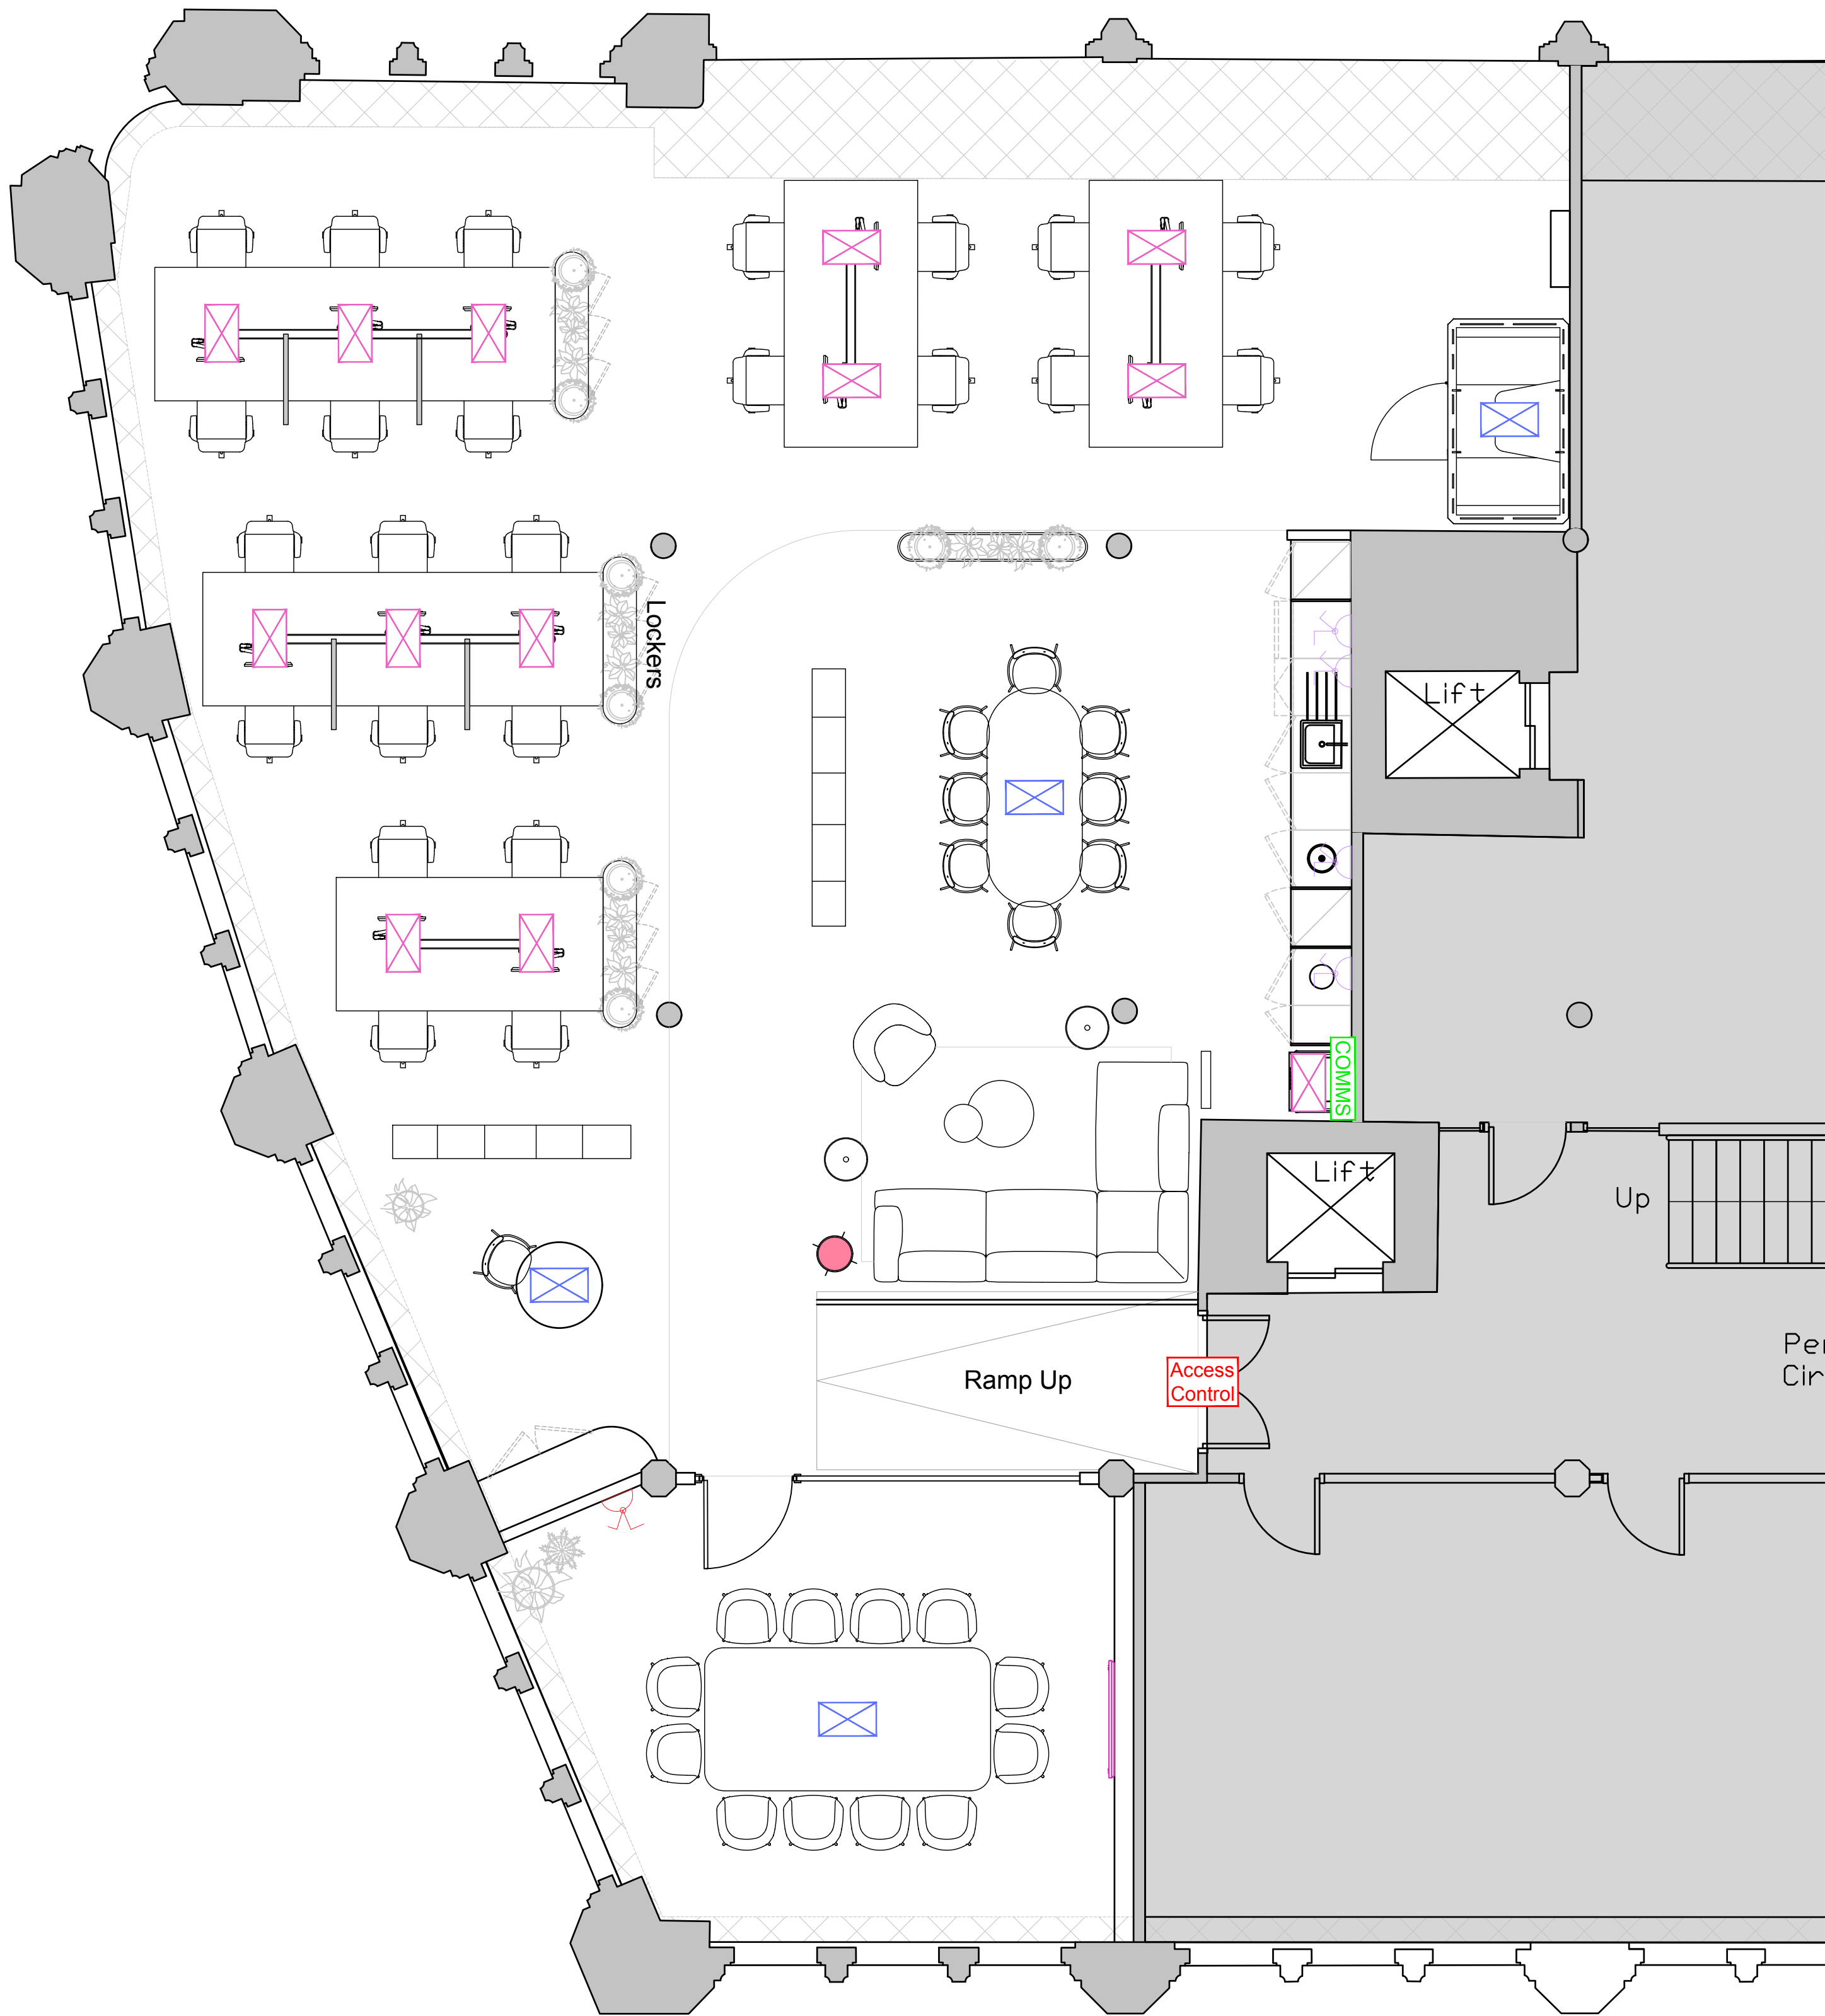

© COPYRIGHT
The copyright in this drawing is vested in Jackson Downes Ltd and no licence or assignment of any kind has been, or is, granted to any third party whether by provision of copies or originals of the drawings or otherwise unless agreed in writing.

DO NOT SCALE FROM THIS DRAWING
The contractor shall check and verify all dimensions on site and report any discrepancies in writing to Jackson Downes Ltd before proceeding with work.

FOR ELECTRONIC DATA ISSUE
Electronic data / drawings are issued as "read only" and should not be interrogated for measurement. All dimensions and levels should be read, only from those values stated in text, on the drawing.



- NOTES:
- Drawing to be printed in colour
 - Refer to (20)Series for general arrangement plans
 - Refer to (70)Series for all joinery drawings
 - All systems to be installed in accordance to manufacturers recommendations
 - All suppliers to provide shopfit drawings for approval by designer prior to manufacturing where applicable
 - Penetrations through acoustic rated partitions to be suitably sealed with acoustic sealant
 - Dimensions to be checked on site prior to manufacture
 - All finishes specified are to be suitably treated for commercial use

SMALL POWER & DATA LEGEND
All power & data locations are advisory, additional power & data may be required for cleaners use etc. as requested by client.

- DOUBLE POWER SOCKET WITH USB A & C
Installed at 150mm above worktop/table to base of face plate OR as per joinery drawing indicates. All visible face plates to be matt black.
- DOUBLE POWER SOCKET
Installed at 450mm above FFL to base of face plate. All visible face plates to be matt black.
- TV
Allow for power, data, and AV outlet plate linked to adjacent table with HDMI and USB Connections where required.
- POWER & DATA TO WORKSTATION
2no. double power sockets & 2no. data to be located within each floor box/grommet to workstation. All cable management to be neat and discreet.
- POWER TO FURNITURE
Floor box OR Grommet to supply power to furniture or joinery item
- ACCESS CONTROL
Either existing to be retained OR new to be as per existing specification throughout building.
- COMMS CABINET
High level wall mounted comms cabinet to be specified by M&E contractor. Allow for power & data as required.
- POWER TO FLOOR LAMP

REV	DESCRIPTION	DATE	REV BY
-----	-------------	------	--------

22020(GS)200	21/03/2023	1:50 @ A1	STAGE 4	KG	CLIENT GROSVENOR
DWG NO.	DATE	SCALE	DWG STATUS	DRAWN BY	PROJECT CANADA HOUSE - 4F SUITE
					DWG TITLE SMALL POWER & DATA

JACKSON
DOWNES