


BASEMENT BIKE STORE/ CHANGING FACILITIES GENERAL ARRANGEMENT

0 1 2 3 4 5

UNISEX WC
REFER TO DRAWING 1308-09-WC-01


CORRIDOR & DRYING ROOM LOCKERS
REFER TO DRAWING 1308-09-JN-01

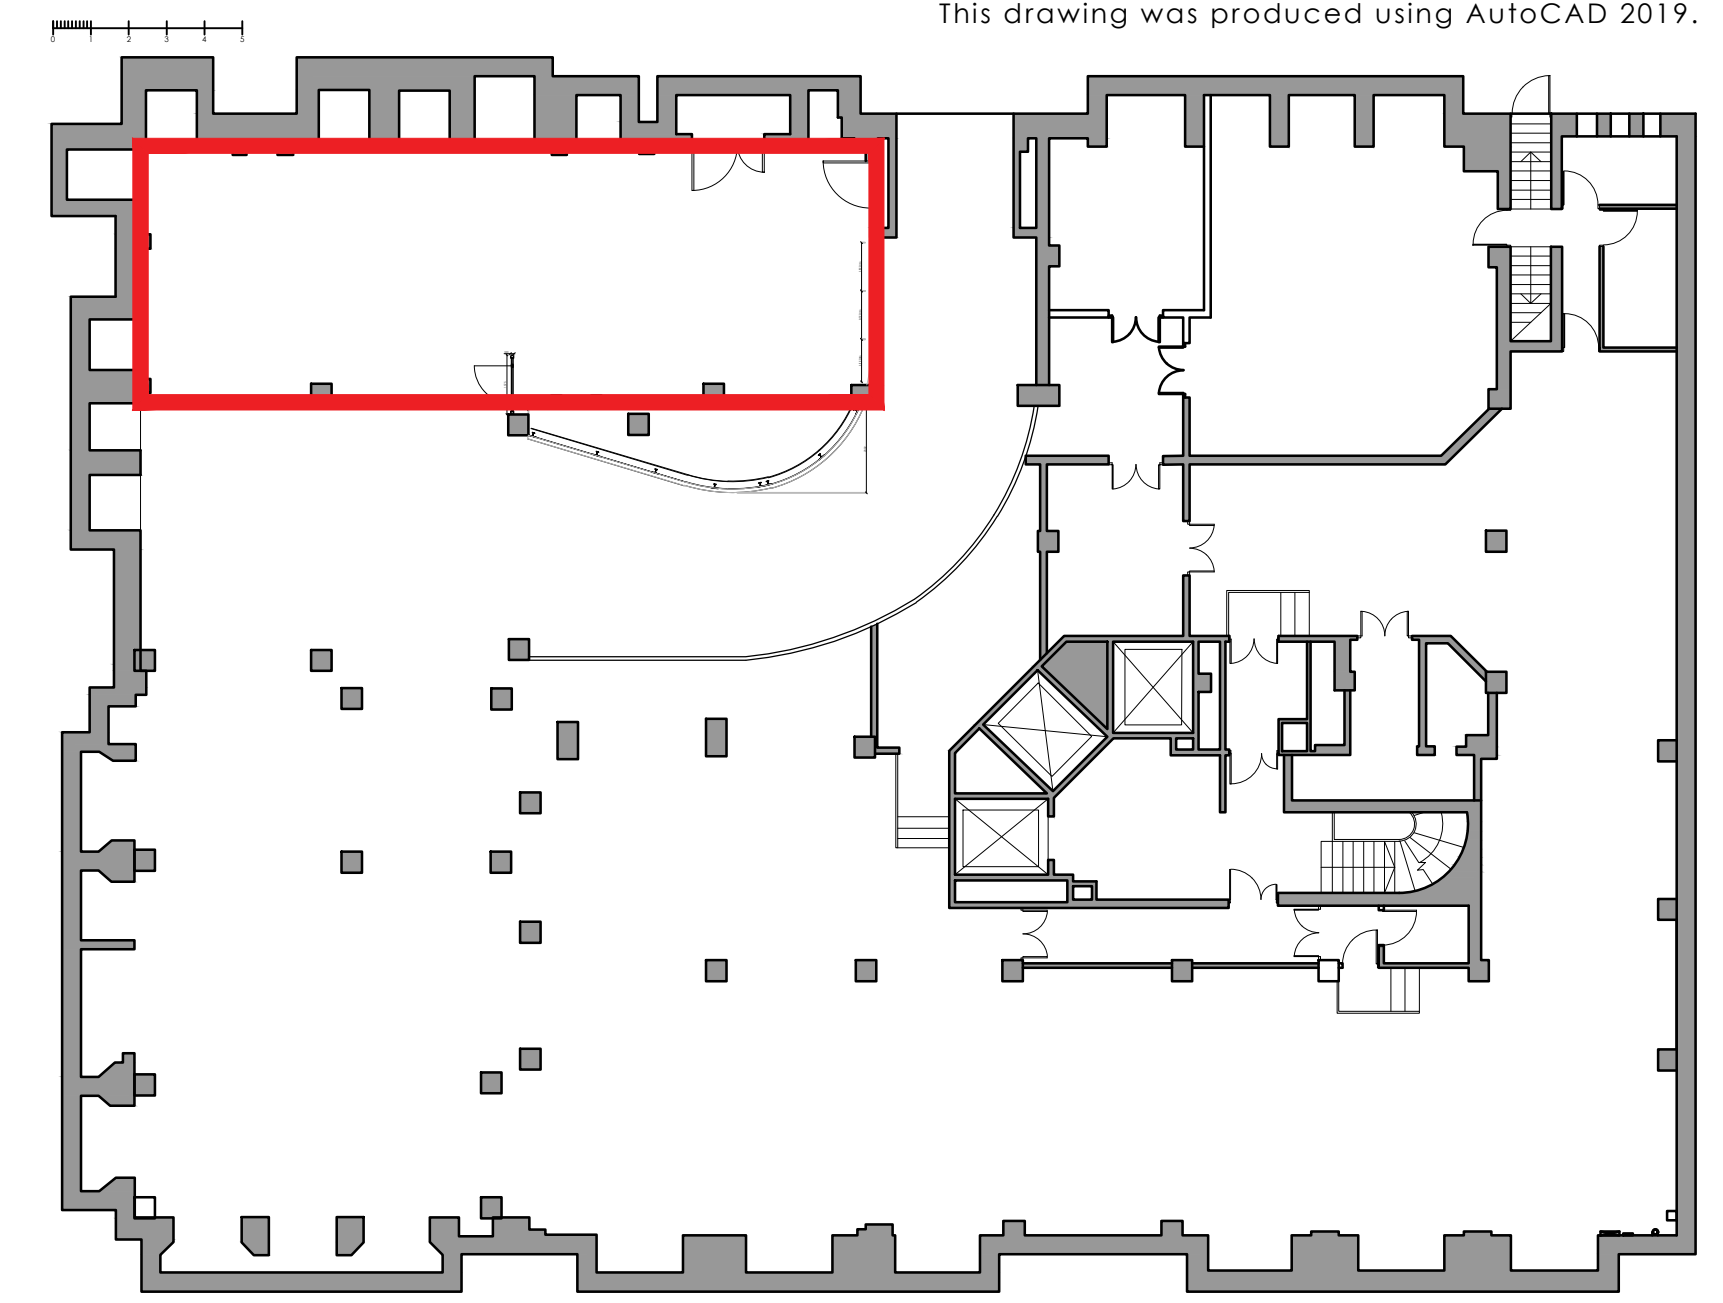

Rev	Date	Description	Initials
E	22.08.23	WC LAYOUT AMENDED WITH NO STUD FIXINGS INTO EXISTING BUILDING FABRIC	PB
D	03.08.23	NICHES BEHIND LOCKERS TO BE LEFT OPEN	PB
C	21.06.23	GA CHANGE-DRYING ROOM REDUCED	PB
B	13.12.22	HERITAGE ISSUE	ST
A	05.12.22	ISSUED FOR TENDER	ST

bluesky Design
INTERIORS LIMITED

Studio 1, 169 High Street, Boston Spa, Leeds LS23 6BH
Tel: 01937 845 399 www.blueskydesigninteriors.co.uk

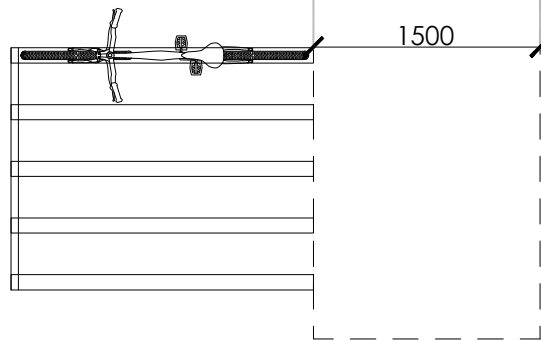EQUIPMENT			
CYCLE AREA			
	2-tier Bike Rack with Gas Strut (BDS) for 64No. bikes Installed to configurations as shown. Minimum height required is 2400mm x minimum depth 1950mm (plus a recommended minimum entrance space of 1500mm)	Bike Dock Solutions www.bikedocksolutions.com	Galvanized steel as standard
	Traditional Sheffield Bike Stand for 8No. bikes	Bike Dock Solutions www.bikedocksolutions.com	Galvanized steel as standard