

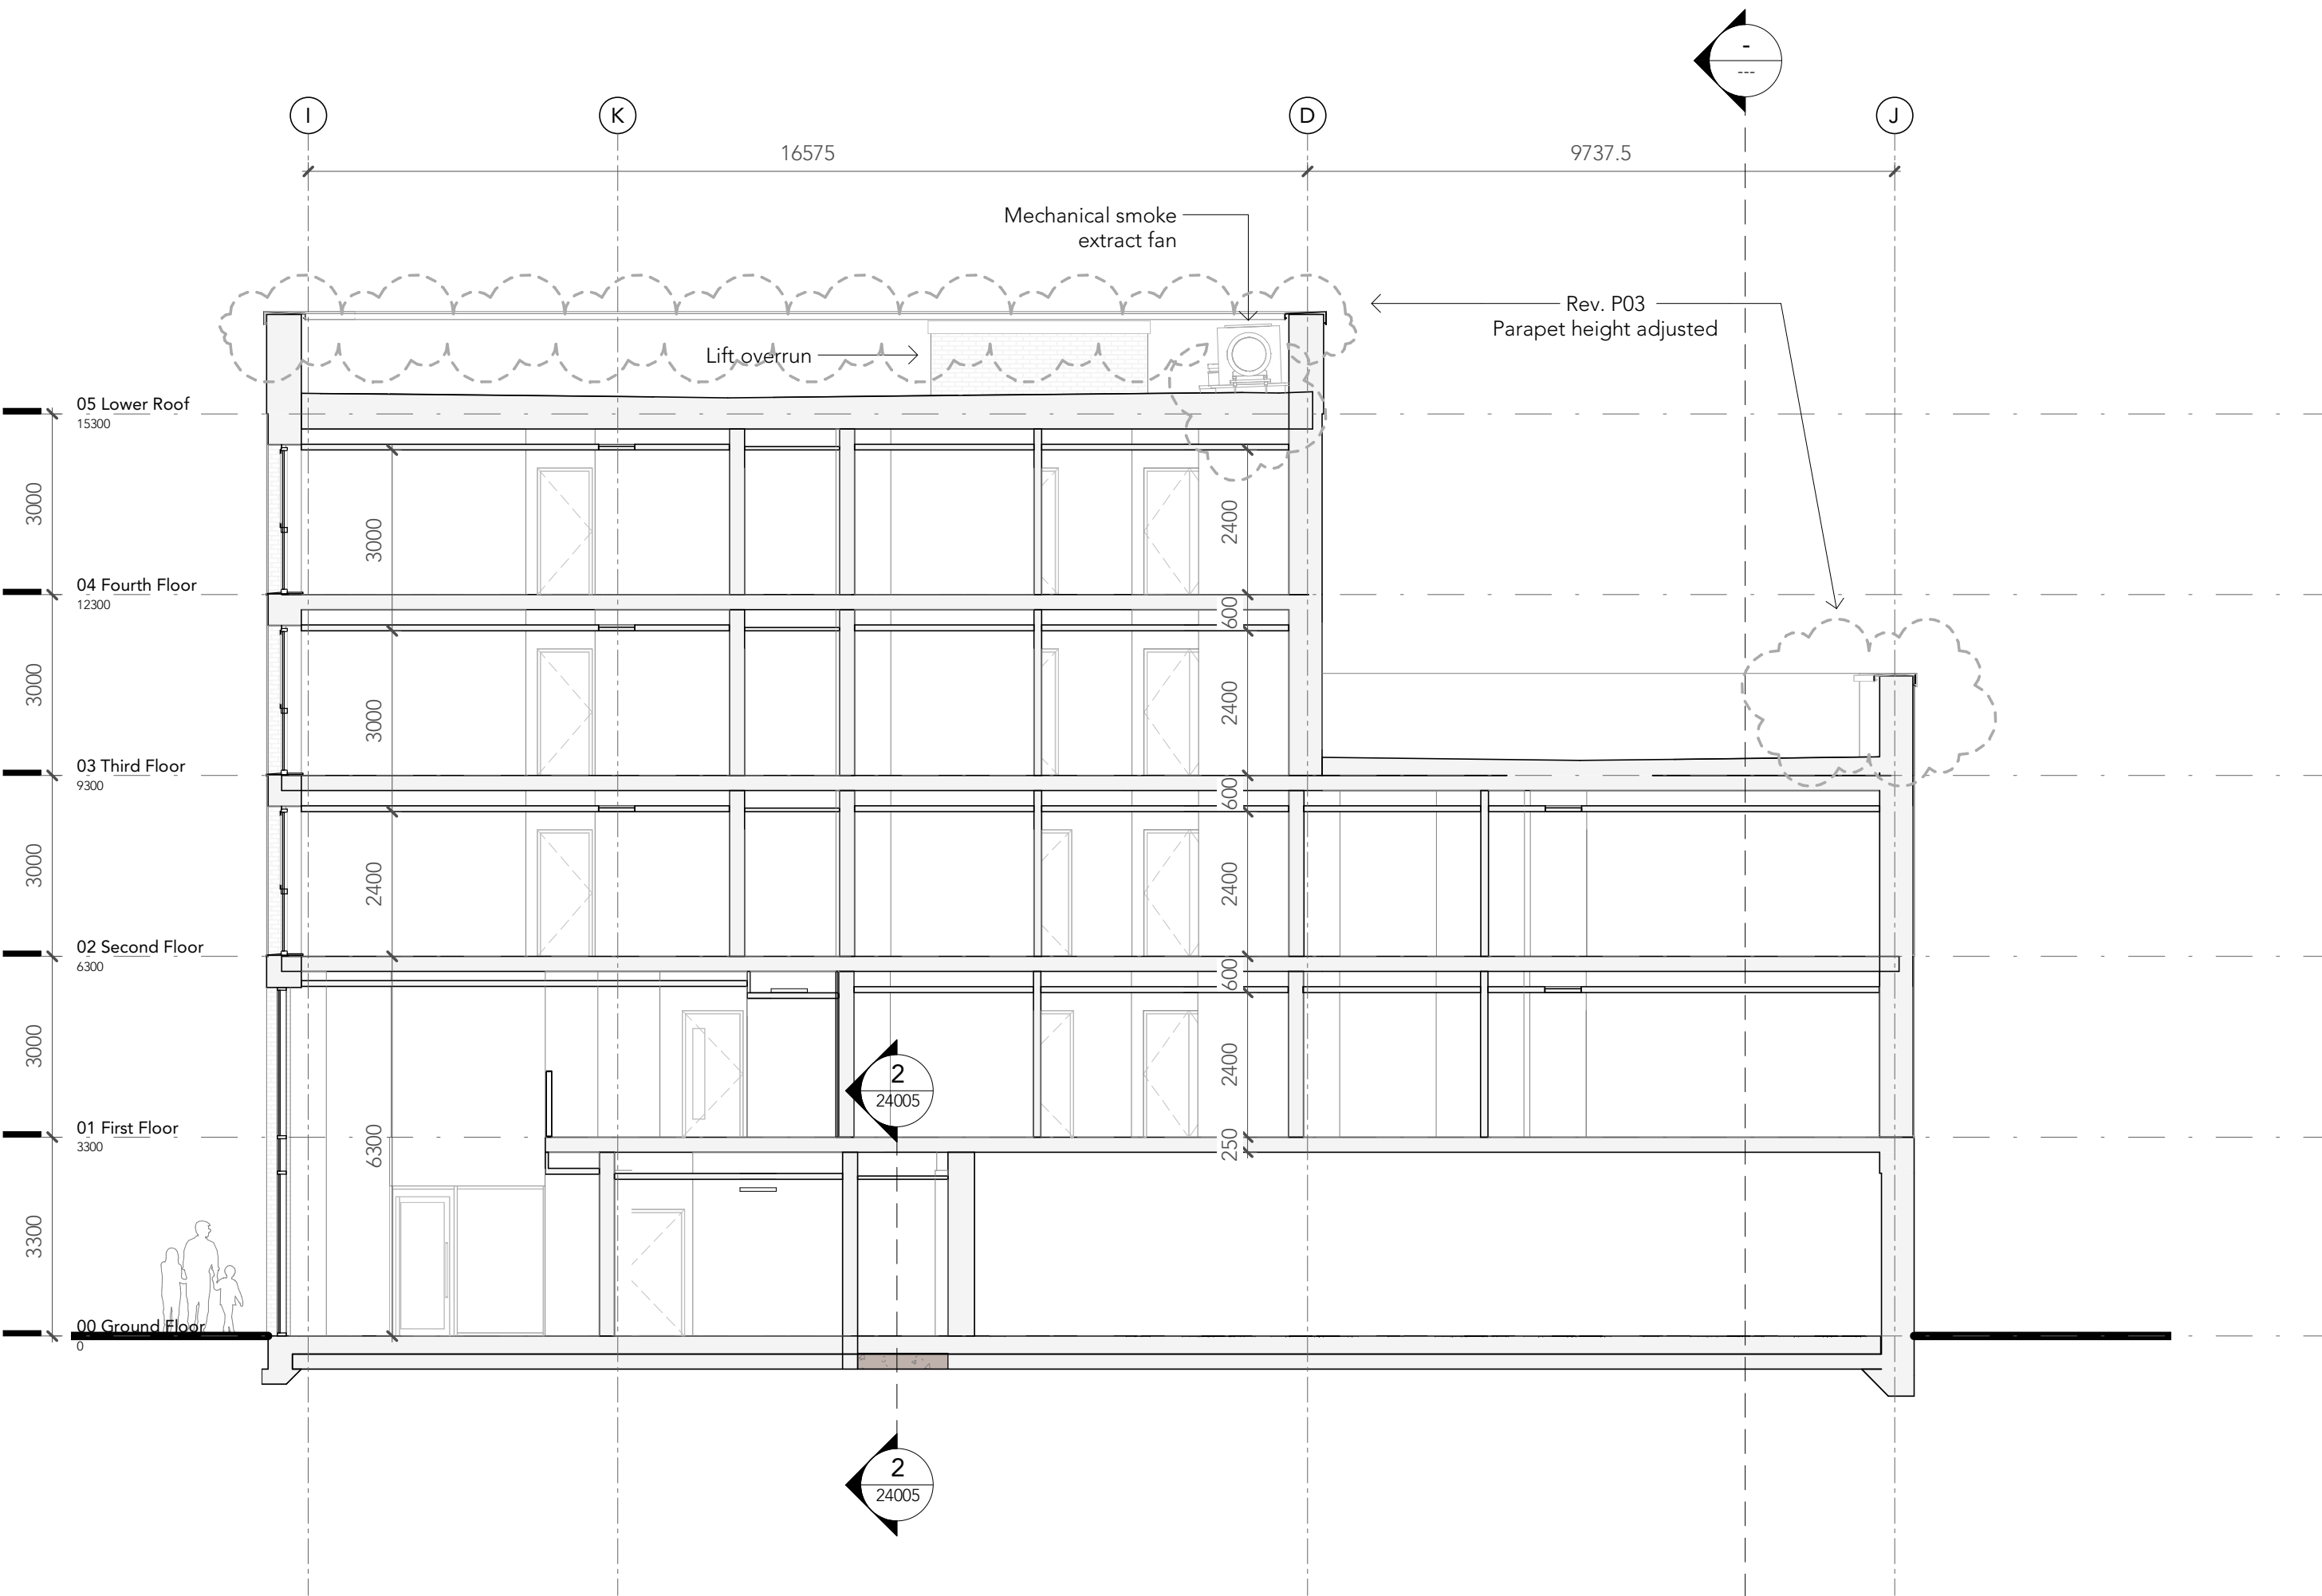


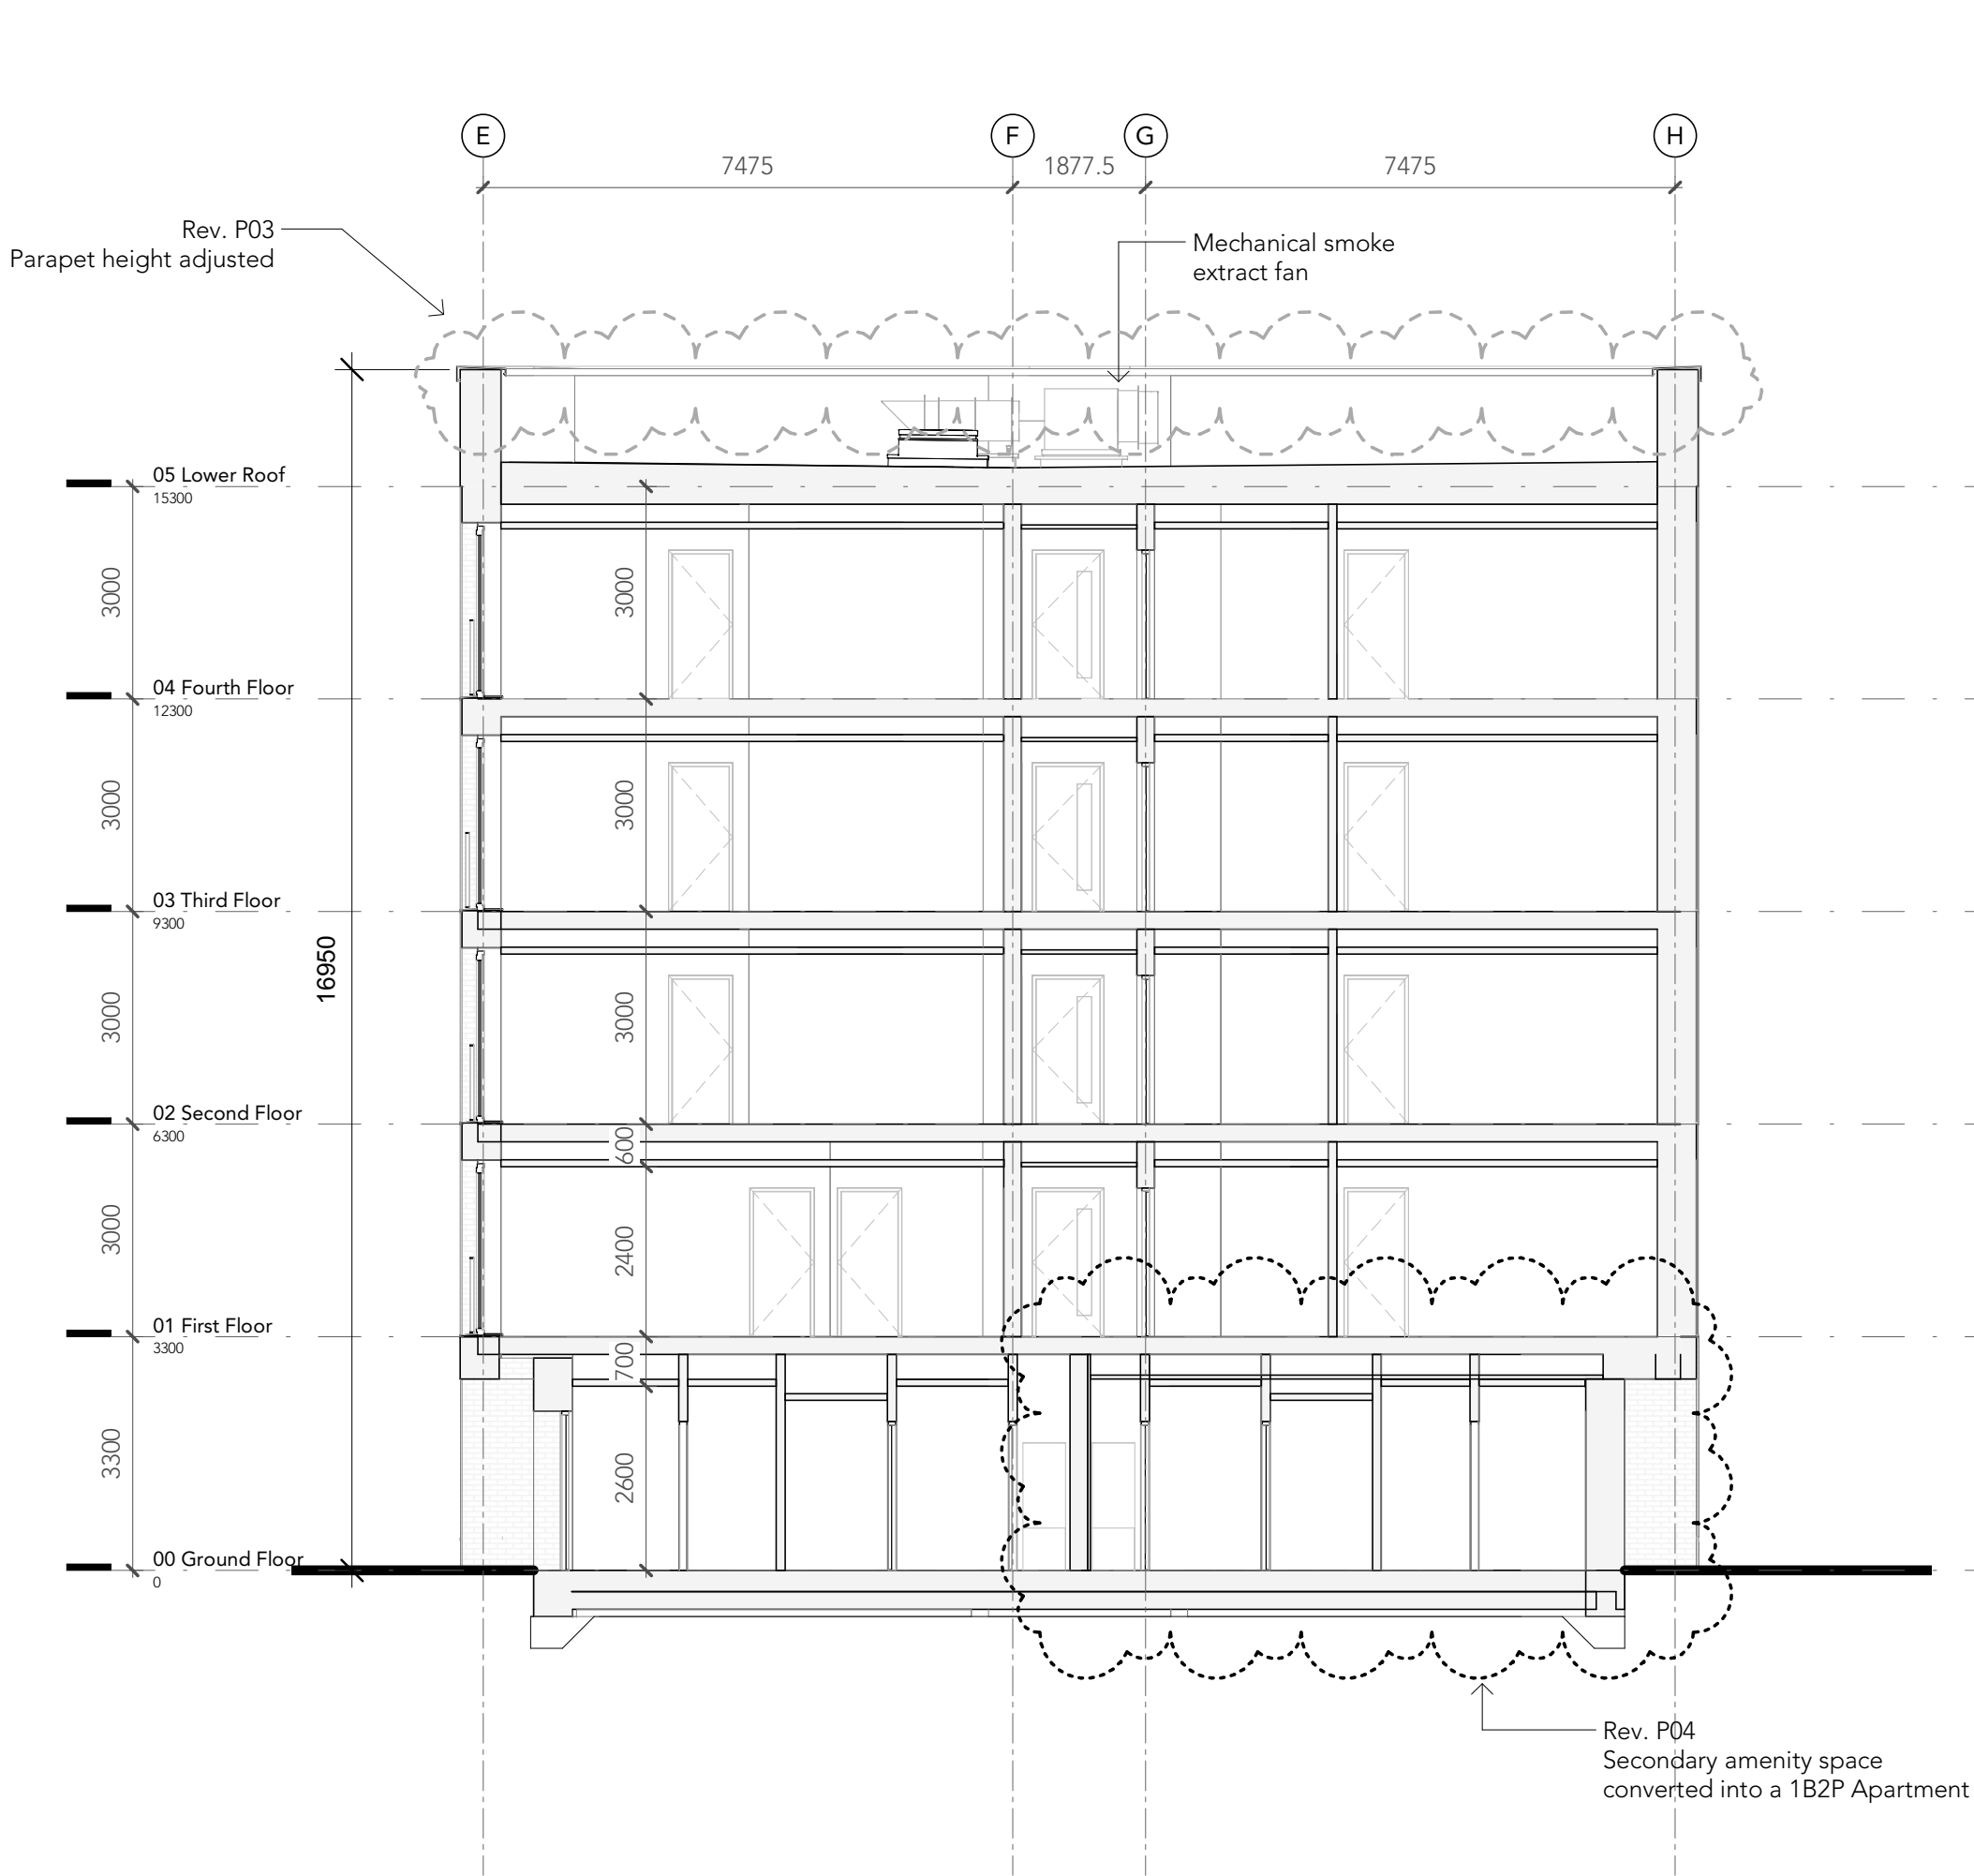


Note:
Do Not Scale from this drawing.
Dimensions are to be checked on site.
If in doubt please ask.

KEY PLAN

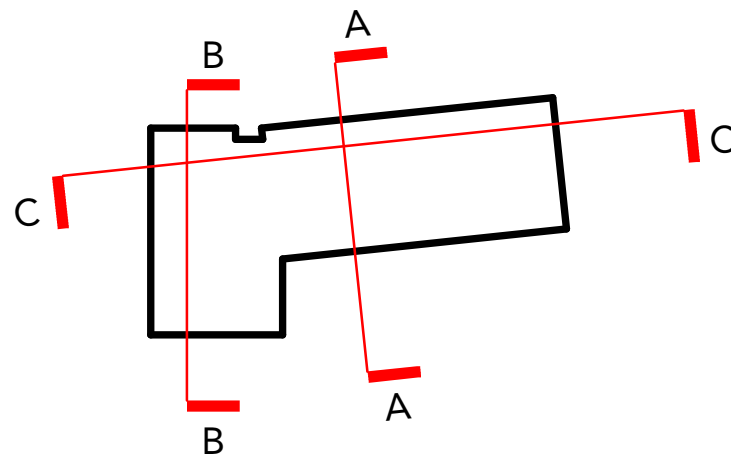



Section AA

1: 100

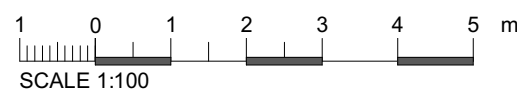

Section BB

1: 100

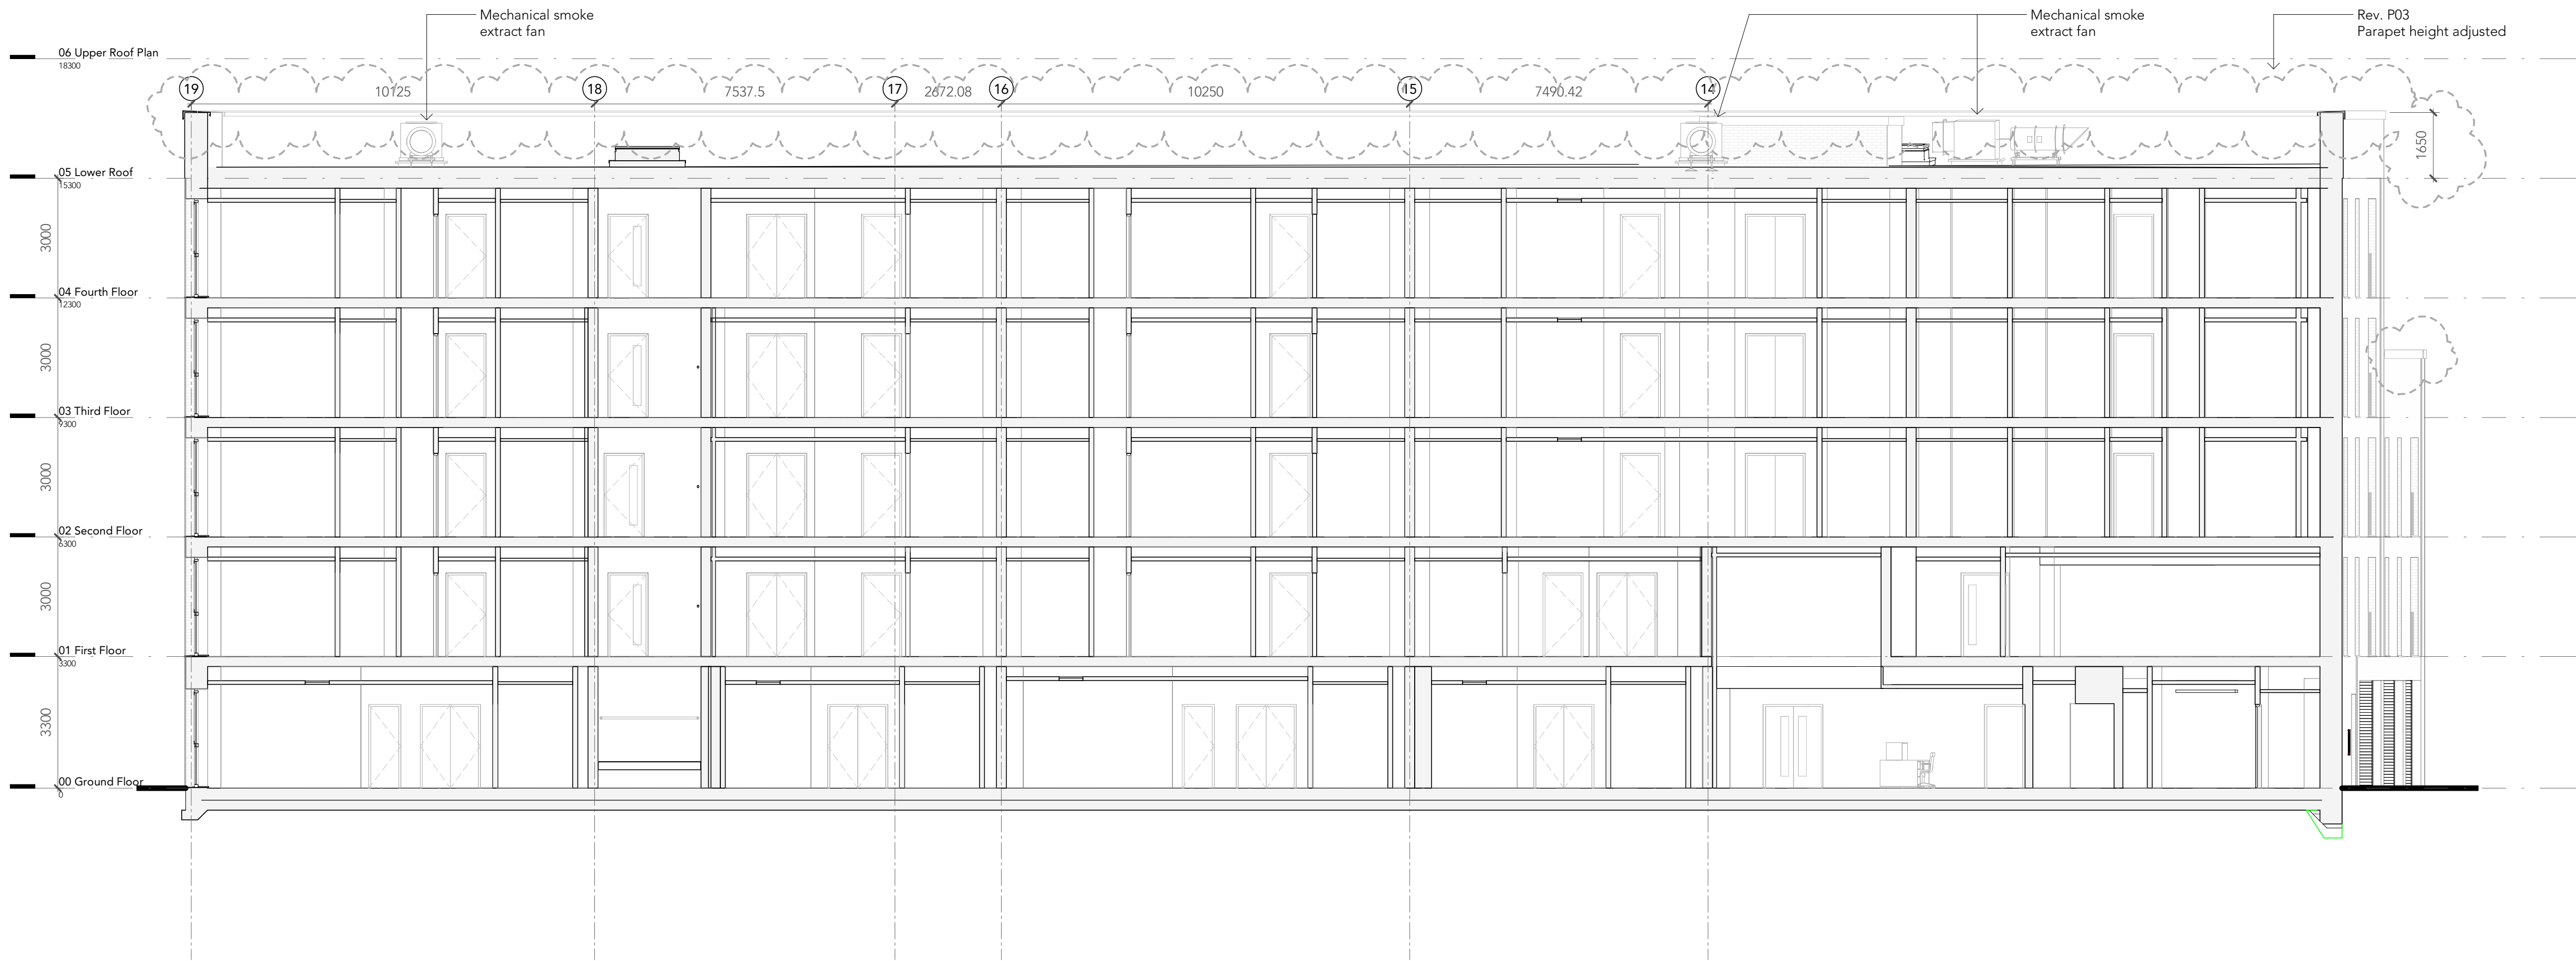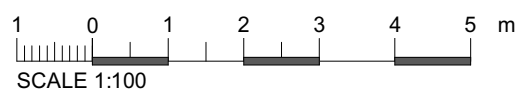

Section CC

1: 100



P04	17.05.22	SD	Planning Issue - Second amenity space converted into additional 1B2P unit
P03	19.08.22	AMP	Planning Issue - parapet height increased by 250mm, brick type 1 omitted
P02	10.06.22	PW	Planning Issue
P01	20.05.22	PW	Draft Planning Issue

Rev Date Ints Details

© The moral rights of the author are hereby asserted.
This drawing and design is the sole property of Buttress Ltd and must not be reproduced without permission.
Buttress Ltd is Registered in England and Wales: 5383973

Buttress

41 Bengal Street
Manchester
M4 6AF

T 0161 236 3303
E contact@buttress.net
W www.buttress.net

Project Title	This City residential development, Ancoats, Manchester
Client	Wates Construction Ltd
Location	Land to the west of Rodney Street, Manchester, M4 6JJ

Drawing ref Residential Block B - Section AA + Section BB + Section CC

Date	17/05/2023 17:09:52	Scale	As indicated
Checker	Checker	Orig Paper Size	A1

Job No: 9139 Status: PLANNING

Project: Origin: Zone: Level: Type: Disc: Number: Rev:

RODSTA-BUT-B-XX-DS-A- 01052- P04