
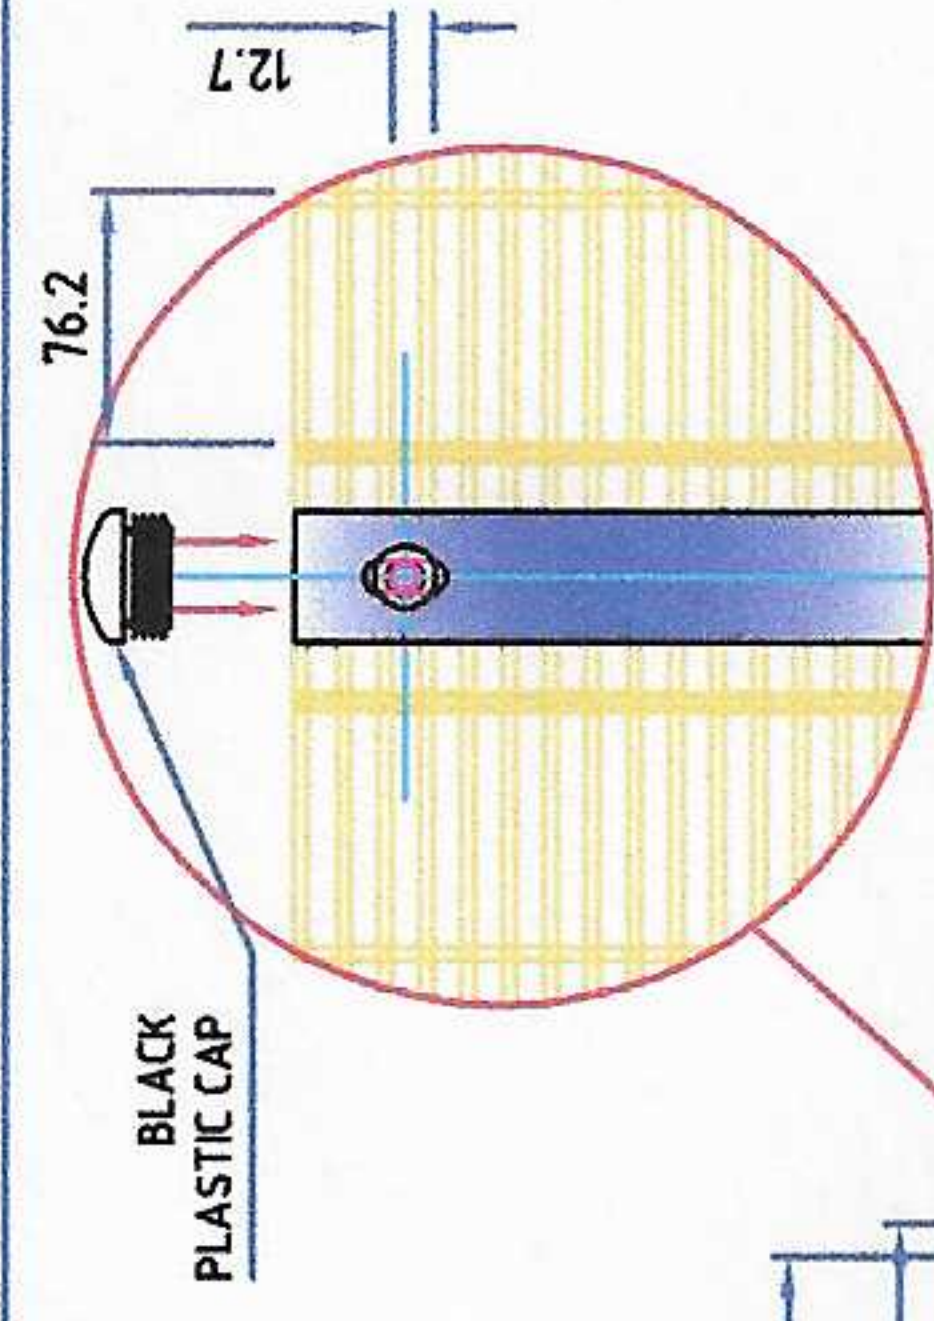
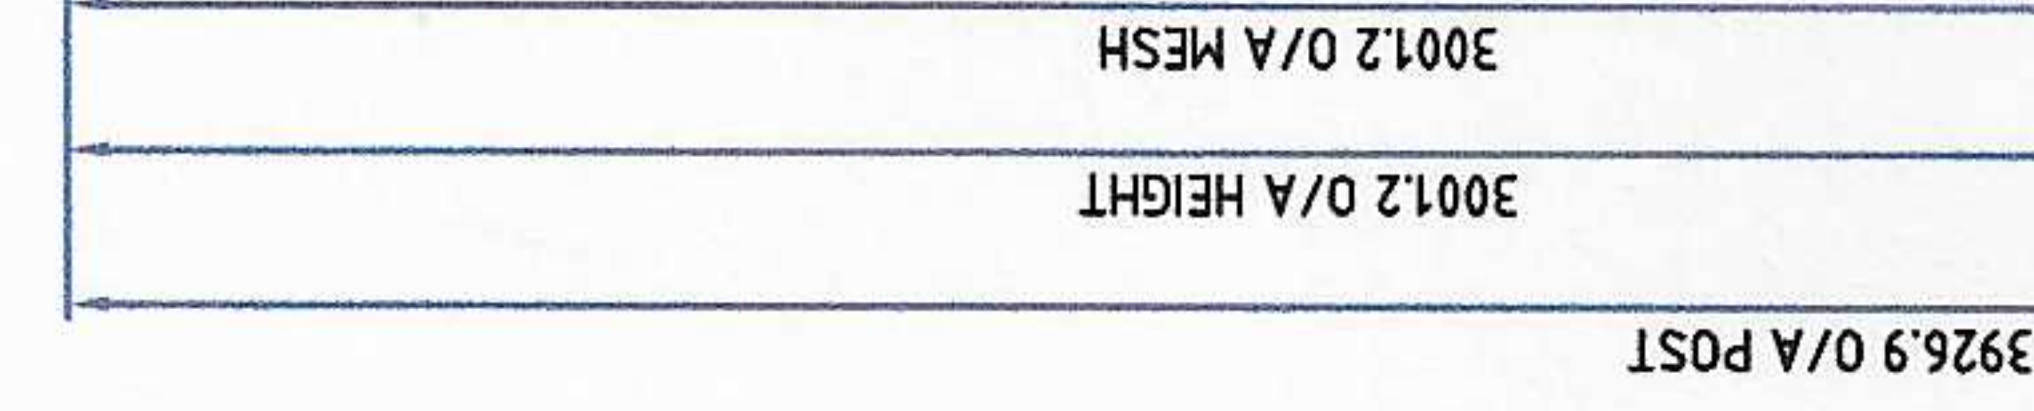
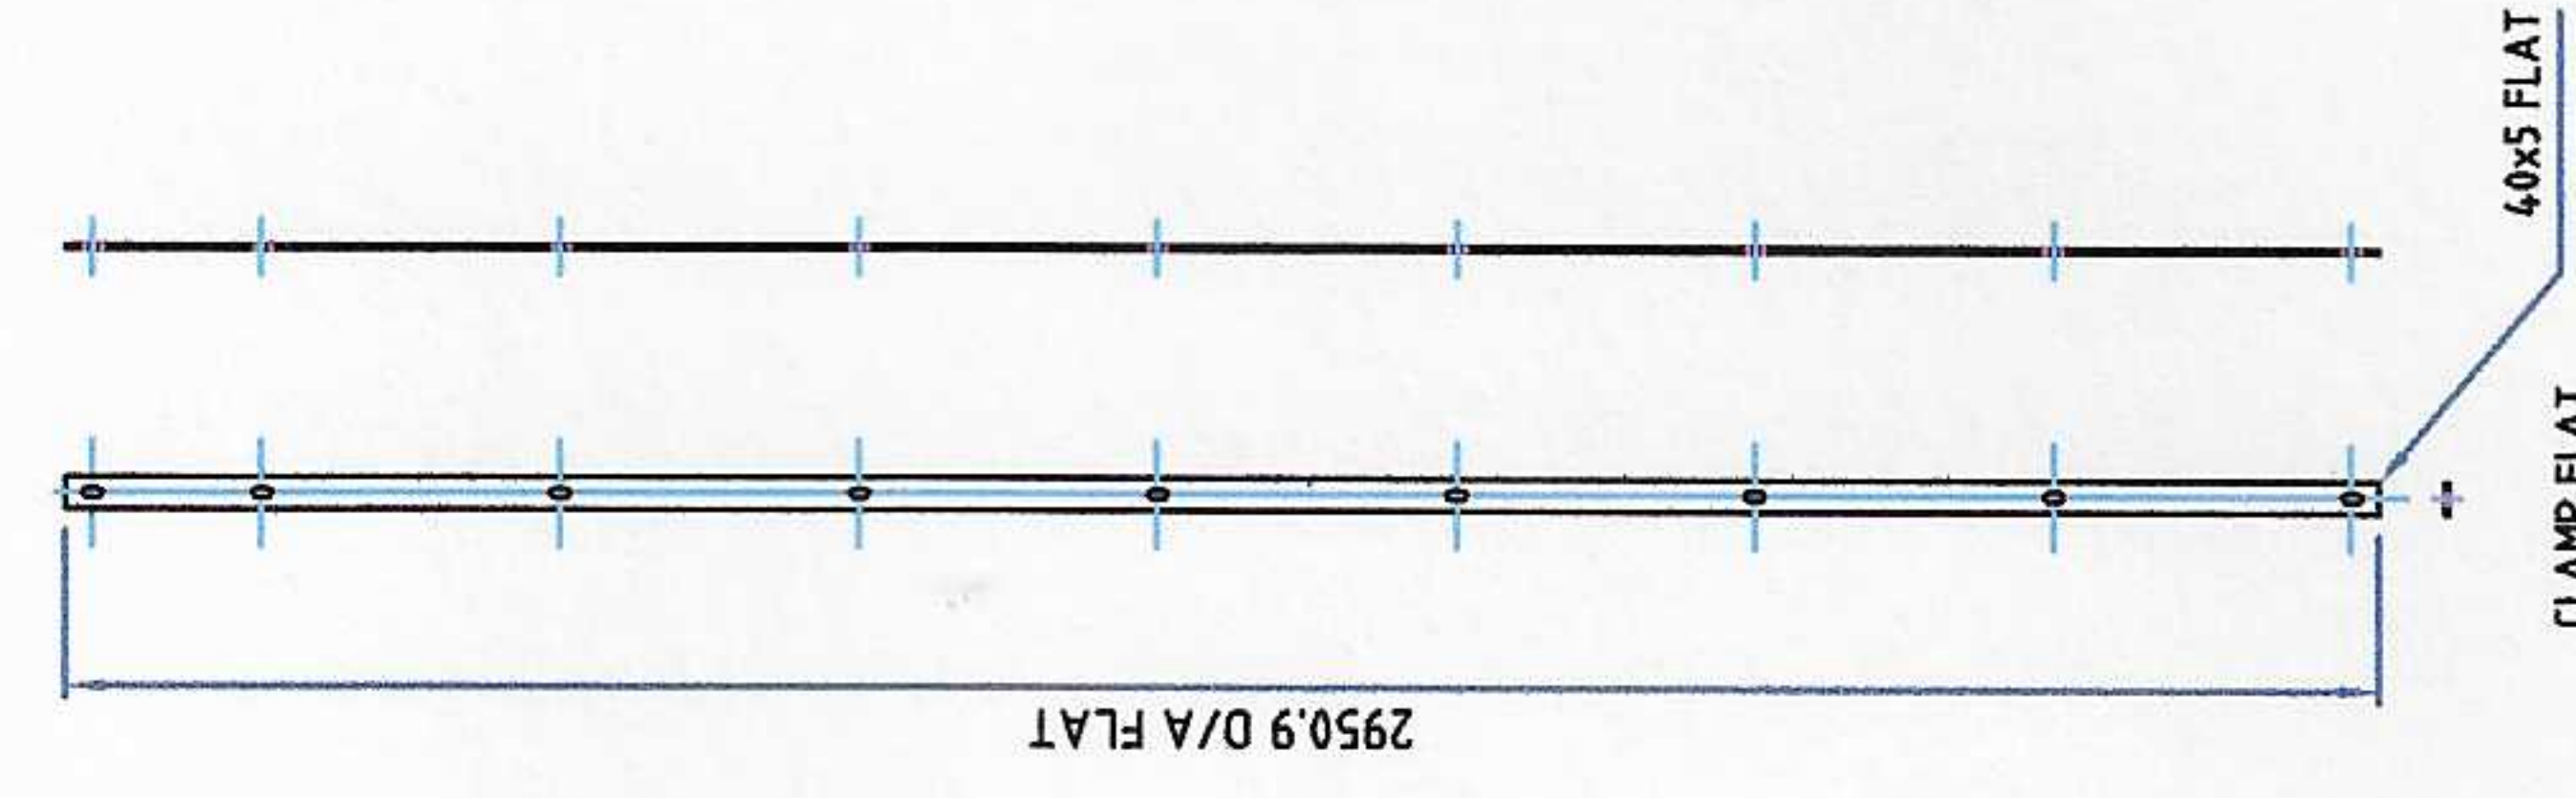
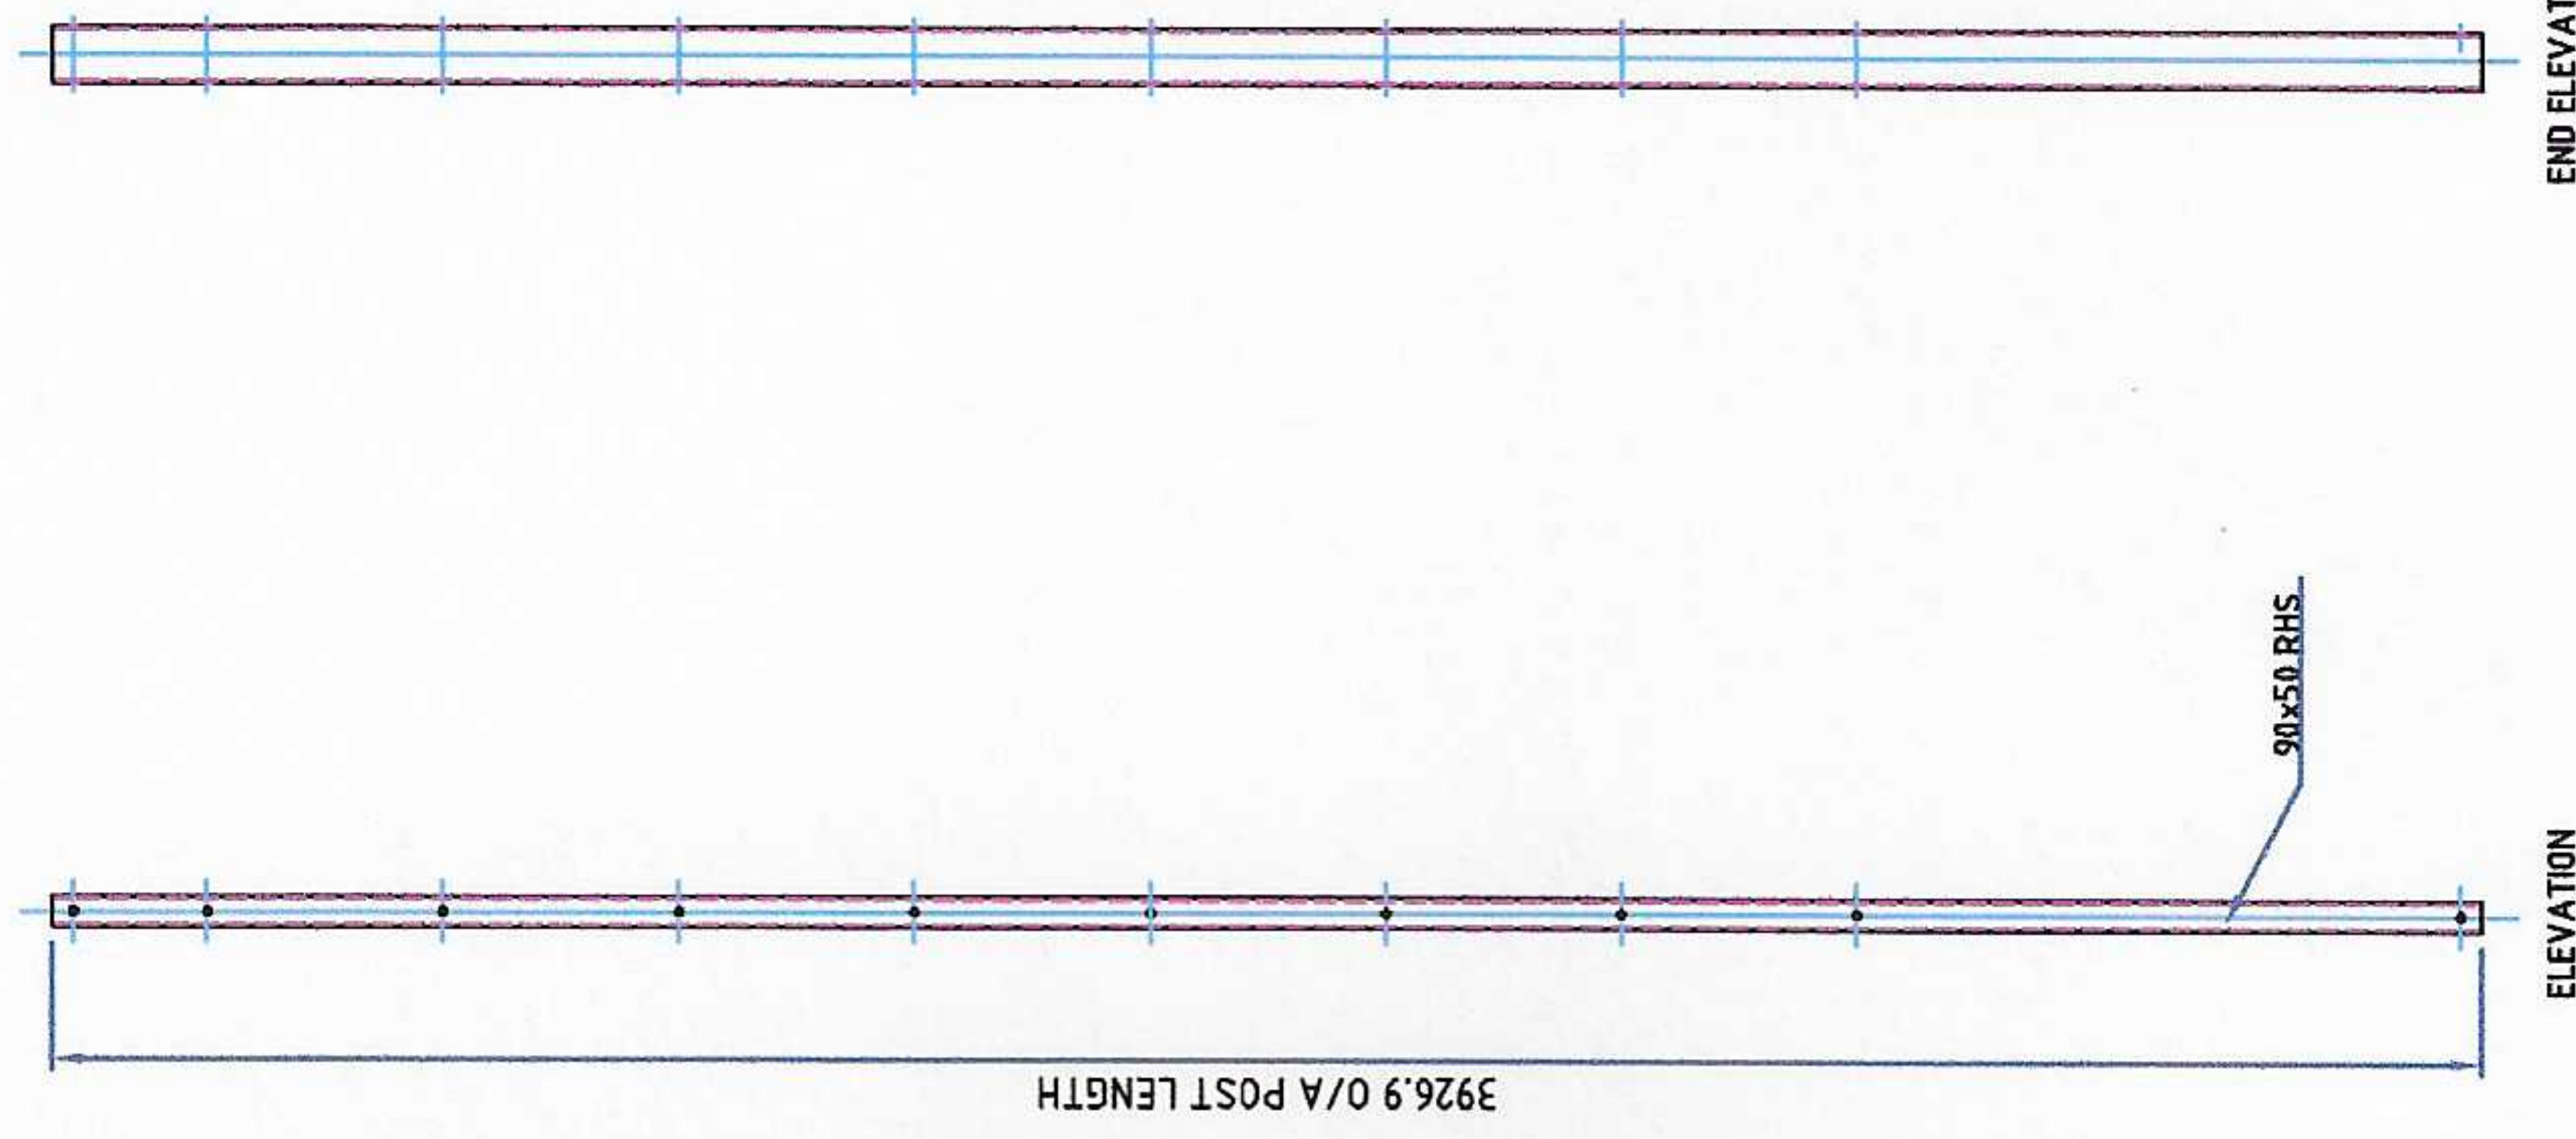
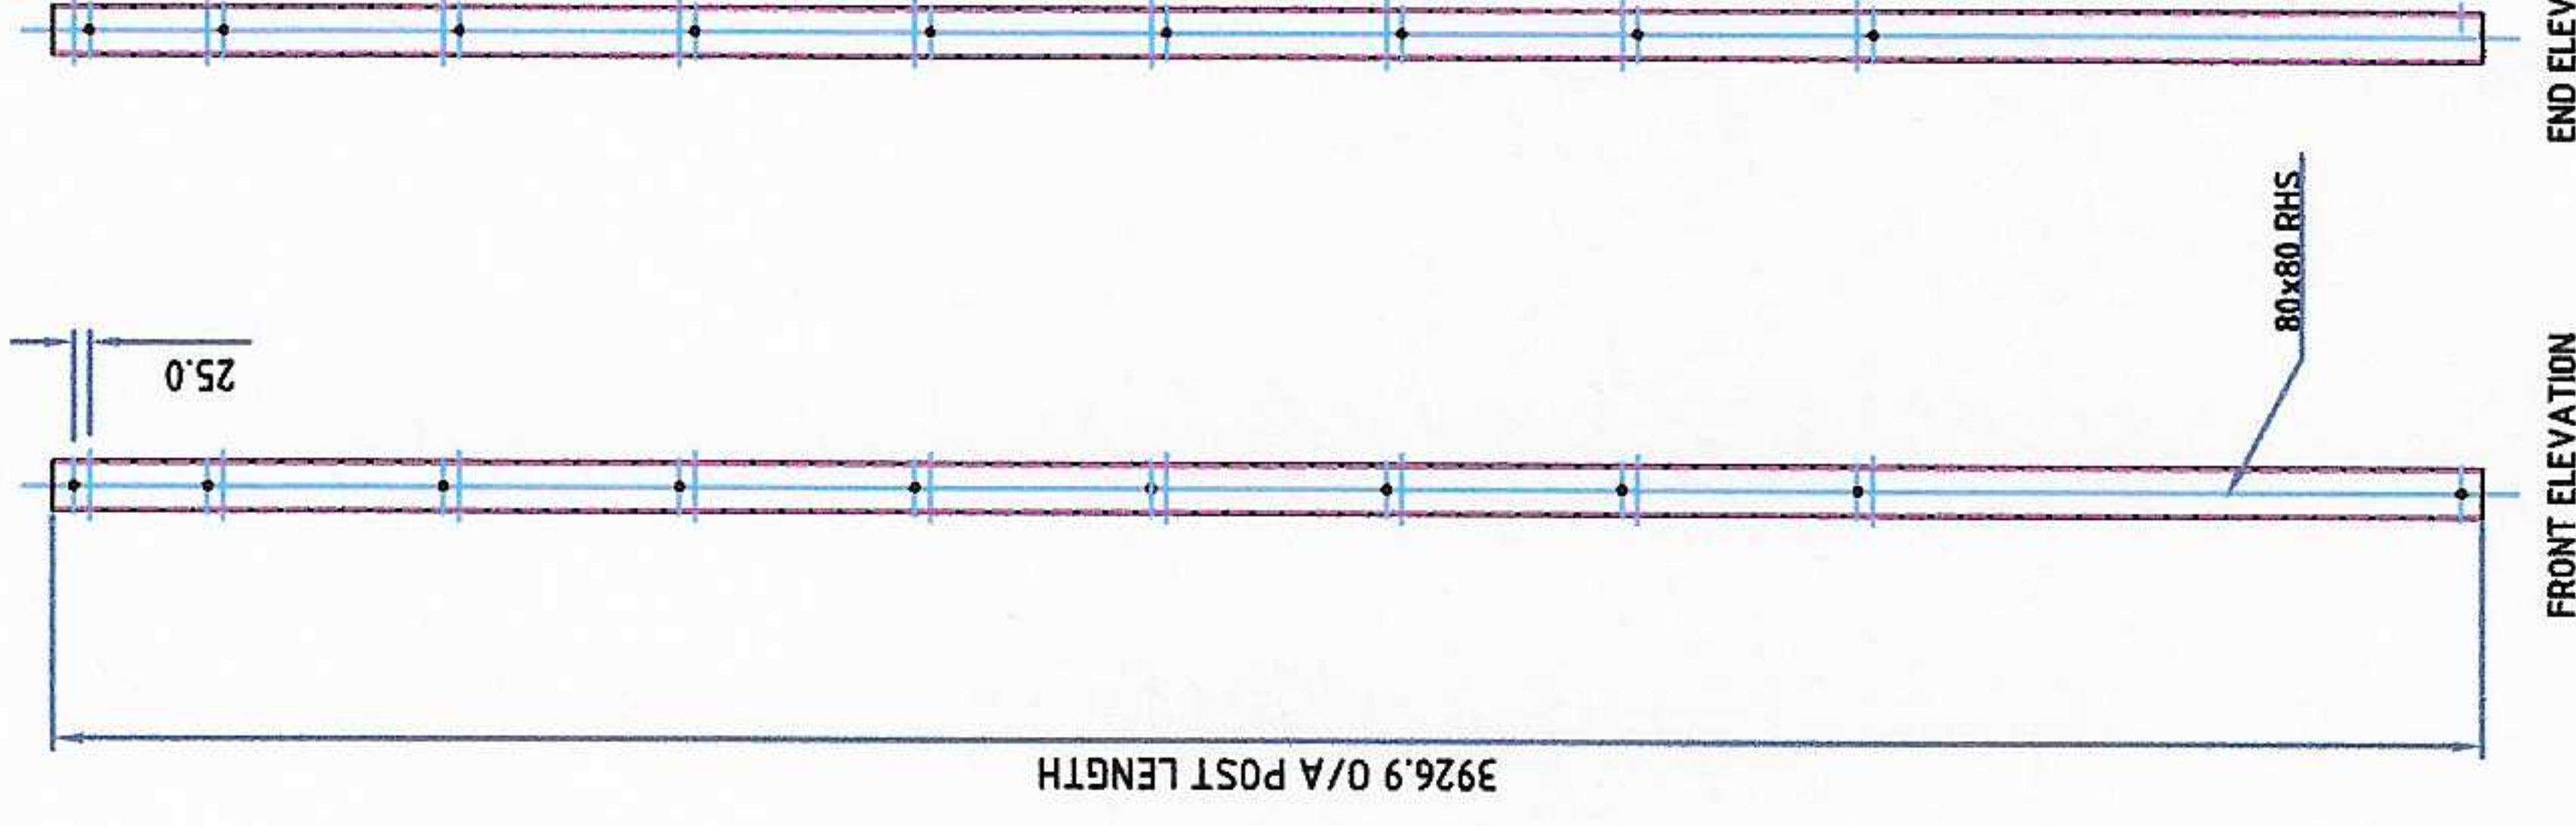


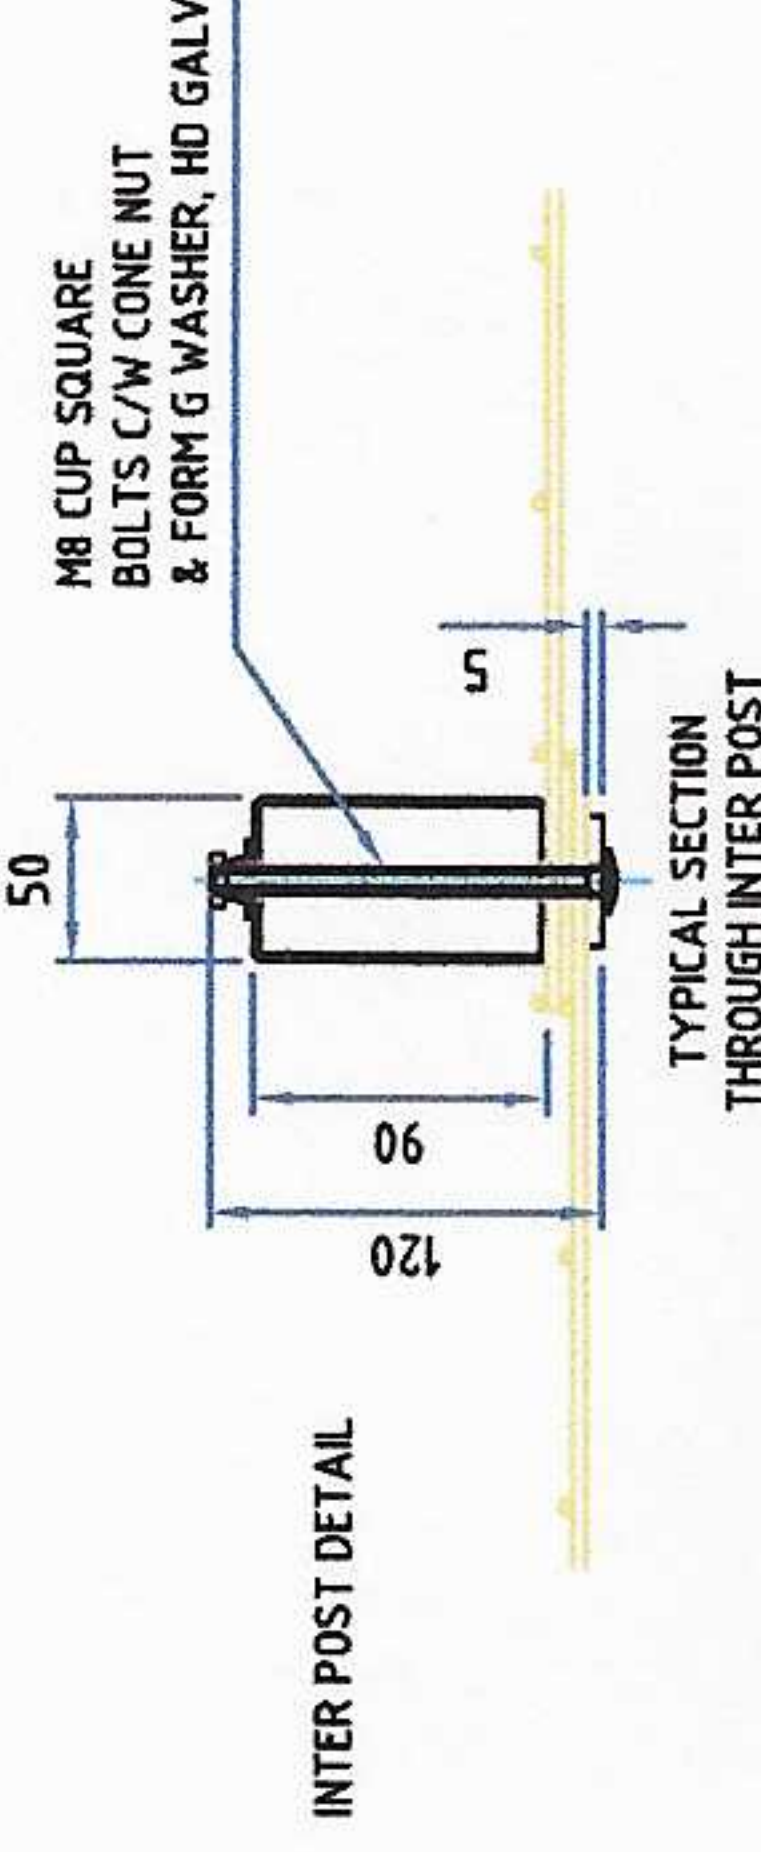

TYPICAL ISOMETRIC VIEW

		<p>Etna Works, Duke Street, Fenton, Stoke-on-Trent ST4 3NS</p> <p>Telephone- 01782 319 264 E-MAIL-wayneweb@barkersfencing.com Web Site-barkersfencing.com</p>	
<table border="1"> <thead> <tr> <th colspan="2">REV DESCRIPTION OF CHANGE</th> <th colspan="2">REVISIONS</th> </tr> <tr> <th>REV</th> <th>DESCRIPTION OF CHANGE</th> <th>NAME</th> <th>DATE</th> </tr> </thead> <tbody> <tr><td> </td><td> </td><td> </td><td> </td></tr> <tr><td> </td><td> </td><td> </td><td> </td></tr> <tr><td> </td><td> </td><td> </td><td> </td></tr> <tr><td> </td><td> </td><td> </td><td> </td></tr> </tbody> </table>		REV DESCRIPTION OF CHANGE		REVISIONS		REV	DESCRIPTION OF CHANGE	NAME	DATE																	<table border="1"> <tr> <td colspan="2"> <p>ALL DIMENSIONS IN MILLIMETRES UNLESS STATED OTHERWISE</p> <p>UPTO - 100mm +/- 1.0mm</p> <p>NORMAL TOLERANCES UNLESS STATED OTHERWISE</p> <p>OVER - 1000mm +/- 2.0mm</p> <p>PLEASE NOTE THAT THIS ORDER WILL BE ACCEPTED BY US STRICTLY ON CONDITION THAT CONFORMITY TO ANY SPECIFICATION FOR THE GOODS OR MATERIALS, INCLUDING ANY RELEVANT PLANS OR DRAWINGS IS SUBJECT AT ALL TIMES TO THE APPLICABLE BRITISH STANDARD ROLLING DIMENSIONAL TOLERANCES INCLUDING SIZE AND THICKNESS</p> <p>THE INFORMATION CONTAINED IN THIS DRAWING IS THE PROPERTY OF "BARKERS ENGINEERING LTD". COPYRIGHT IS RESERVED BY THEM AND THE CONTENT IS USED ON THE CONDITION THAT IT IS NOT COPIED, REPRODUCED, RETAINED OR DISCLOSED TO ANY UNAUTHORISED PERSON EITHER WHOLLY OR IN PART WITHOUT THE CONSENT IN WRITING OF "BARKERS ENGINEERING LTD".</p> </td> <td colspan="2"> <p>ETNA WORKS, DUKE STREET, FENTON, ST4 3NS</p> </td> </tr> <tr> <td colspan="2"> <p>TITLE 3.0m HIGH SECURE GUARD DETAIL</p> </td> <td colspan="2"> <p>MATERIAL GRADE: S 235</p> </td> </tr> <tr> <td colspan="2"> <p>CLIENT</p> </td> <td colspan="2"> <p>FINISH</p> </td> </tr> <tr> <td colspan="2"> <p>DRAWN BY LUKE</p> </td> <td colspan="2"> <p>SCALE DO NOT</p> </td> </tr> <tr> <td colspan="2"> <p>CHECKED BY WAYNE</p> </td> <td colspan="2"> <p>DATE 19.06.19</p> </td> </tr> <tr> <td colspan="2"> <p>DRAWING No</p> </td> <td colspan="2"> <p>ORDER No</p> </td> </tr> <tr> <td colspan="2"> <p>JOB No</p> </td> <td colspan="2"> </td> </tr> </table>		<p>ALL DIMENSIONS IN MILLIMETRES UNLESS STATED OTHERWISE</p> <p>UPTO - 100mm +/- 1.0mm</p> <p>NORMAL TOLERANCES UNLESS STATED OTHERWISE</p> <p>OVER - 1000mm +/- 2.0mm</p> <p>PLEASE NOTE THAT THIS ORDER WILL BE ACCEPTED BY US STRICTLY ON CONDITION THAT CONFORMITY TO ANY SPECIFICATION FOR THE GOODS OR MATERIALS, INCLUDING ANY RELEVANT PLANS OR DRAWINGS IS SUBJECT AT ALL TIMES TO THE APPLICABLE BRITISH STANDARD ROLLING DIMENSIONAL TOLERANCES INCLUDING SIZE AND THICKNESS</p> <p>THE INFORMATION CONTAINED IN THIS DRAWING IS THE PROPERTY OF "BARKERS ENGINEERING LTD". COPYRIGHT IS RESERVED BY THEM AND THE CONTENT IS USED ON THE CONDITION THAT IT IS NOT COPIED, REPRODUCED, RETAINED OR DISCLOSED TO ANY UNAUTHORISED PERSON EITHER WHOLLY OR IN PART WITHOUT THE CONSENT IN WRITING OF "BARKERS ENGINEERING LTD".</p>		<p>ETNA WORKS, DUKE STREET, FENTON, ST4 3NS</p>		<p>TITLE 3.0m HIGH SECURE GUARD DETAIL</p>		<p>MATERIAL GRADE: S 235</p>		<p>CLIENT</p>		<p>FINISH</p>		<p>DRAWN BY LUKE</p>		<p>SCALE DO NOT</p>		<p>CHECKED BY WAYNE</p>		<p>DATE 19.06.19</p>		<p>DRAWING No</p>		<p>ORDER No</p>		<p>JOB No</p>			
REV DESCRIPTION OF CHANGE		REVISIONS	
REV	DESCRIPTION OF CHANGE	NAME	DATE	
<p>ALL DIMENSIONS IN MILLIMETRES UNLESS STATED OTHERWISE</p> <p>UPTO - 100mm +/- 1.0mm</p> <p>NORMAL TOLERANCES UNLESS STATED OTHERWISE</p> <p>OVER - 1000mm +/- 2.0mm</p> <p>PLEASE NOTE THAT THIS ORDER WILL BE ACCEPTED BY US STRICTLY ON CONDITION THAT CONFORMITY TO ANY SPECIFICATION FOR THE GOODS OR MATERIALS, INCLUDING ANY RELEVANT PLANS OR DRAWINGS IS SUBJECT AT ALL TIMES TO THE APPLICABLE BRITISH STANDARD ROLLING DIMENSIONAL TOLERANCES INCLUDING SIZE AND THICKNESS</p> <p>THE INFORMATION CONTAINED IN THIS DRAWING IS THE PROPERTY OF "BARKERS ENGINEERING LTD". COPYRIGHT IS RESERVED BY THEM AND THE CONTENT IS USED ON THE CONDITION THAT IT IS NOT COPIED, REPRODUCED, RETAINED OR DISCLOSED TO ANY UNAUTHORISED PERSON EITHER WHOLLY OR IN PART WITHOUT THE CONSENT IN WRITING OF "BARKERS ENGINEERING LTD".</p>		<p>ETNA WORKS, DUKE STREET, FENTON, ST4 3NS</p>	
<p>TITLE 3.0m HIGH SECURE GUARD DETAIL</p>		<p>MATERIAL GRADE: S 235</p>	
<p>CLIENT</p>		<p>FINISH</p>	
<p>DRAWN BY LUKE</p>		<p>SCALE DO NOT</p>	
<p>CHECKED BY WAYNE</p>		<p>DATE 19.06.19</p>	
<p>DRAWING No</p>		<p>ORDER No</p>	
<p>JOB No</p>	