



PROPOSED
GROUND FLOOR PLAN 1:100



PL-001

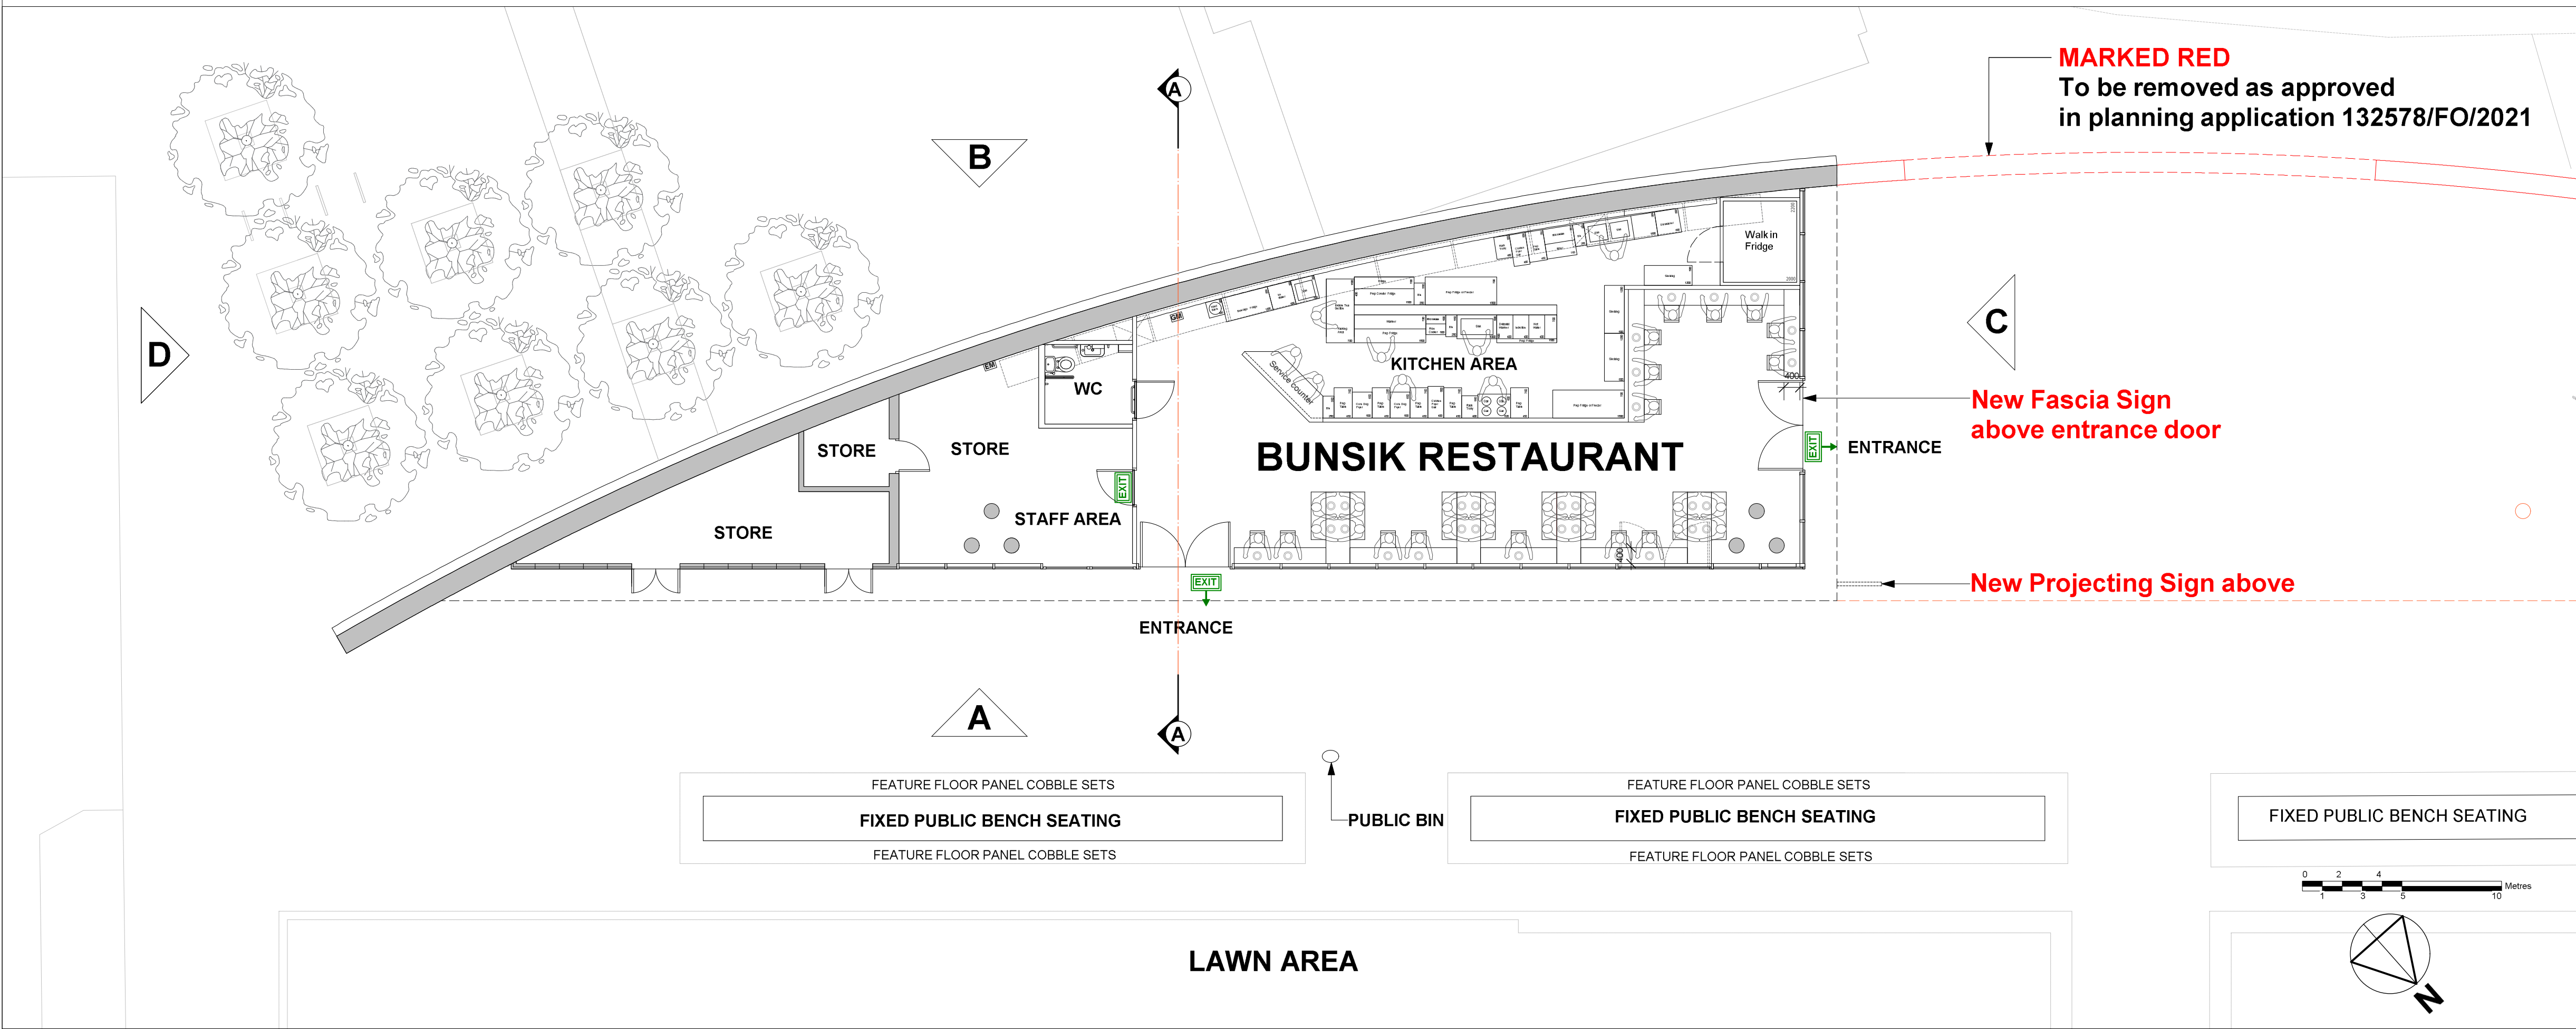

EXISTING GROUND FLOOR PLAN 1:100

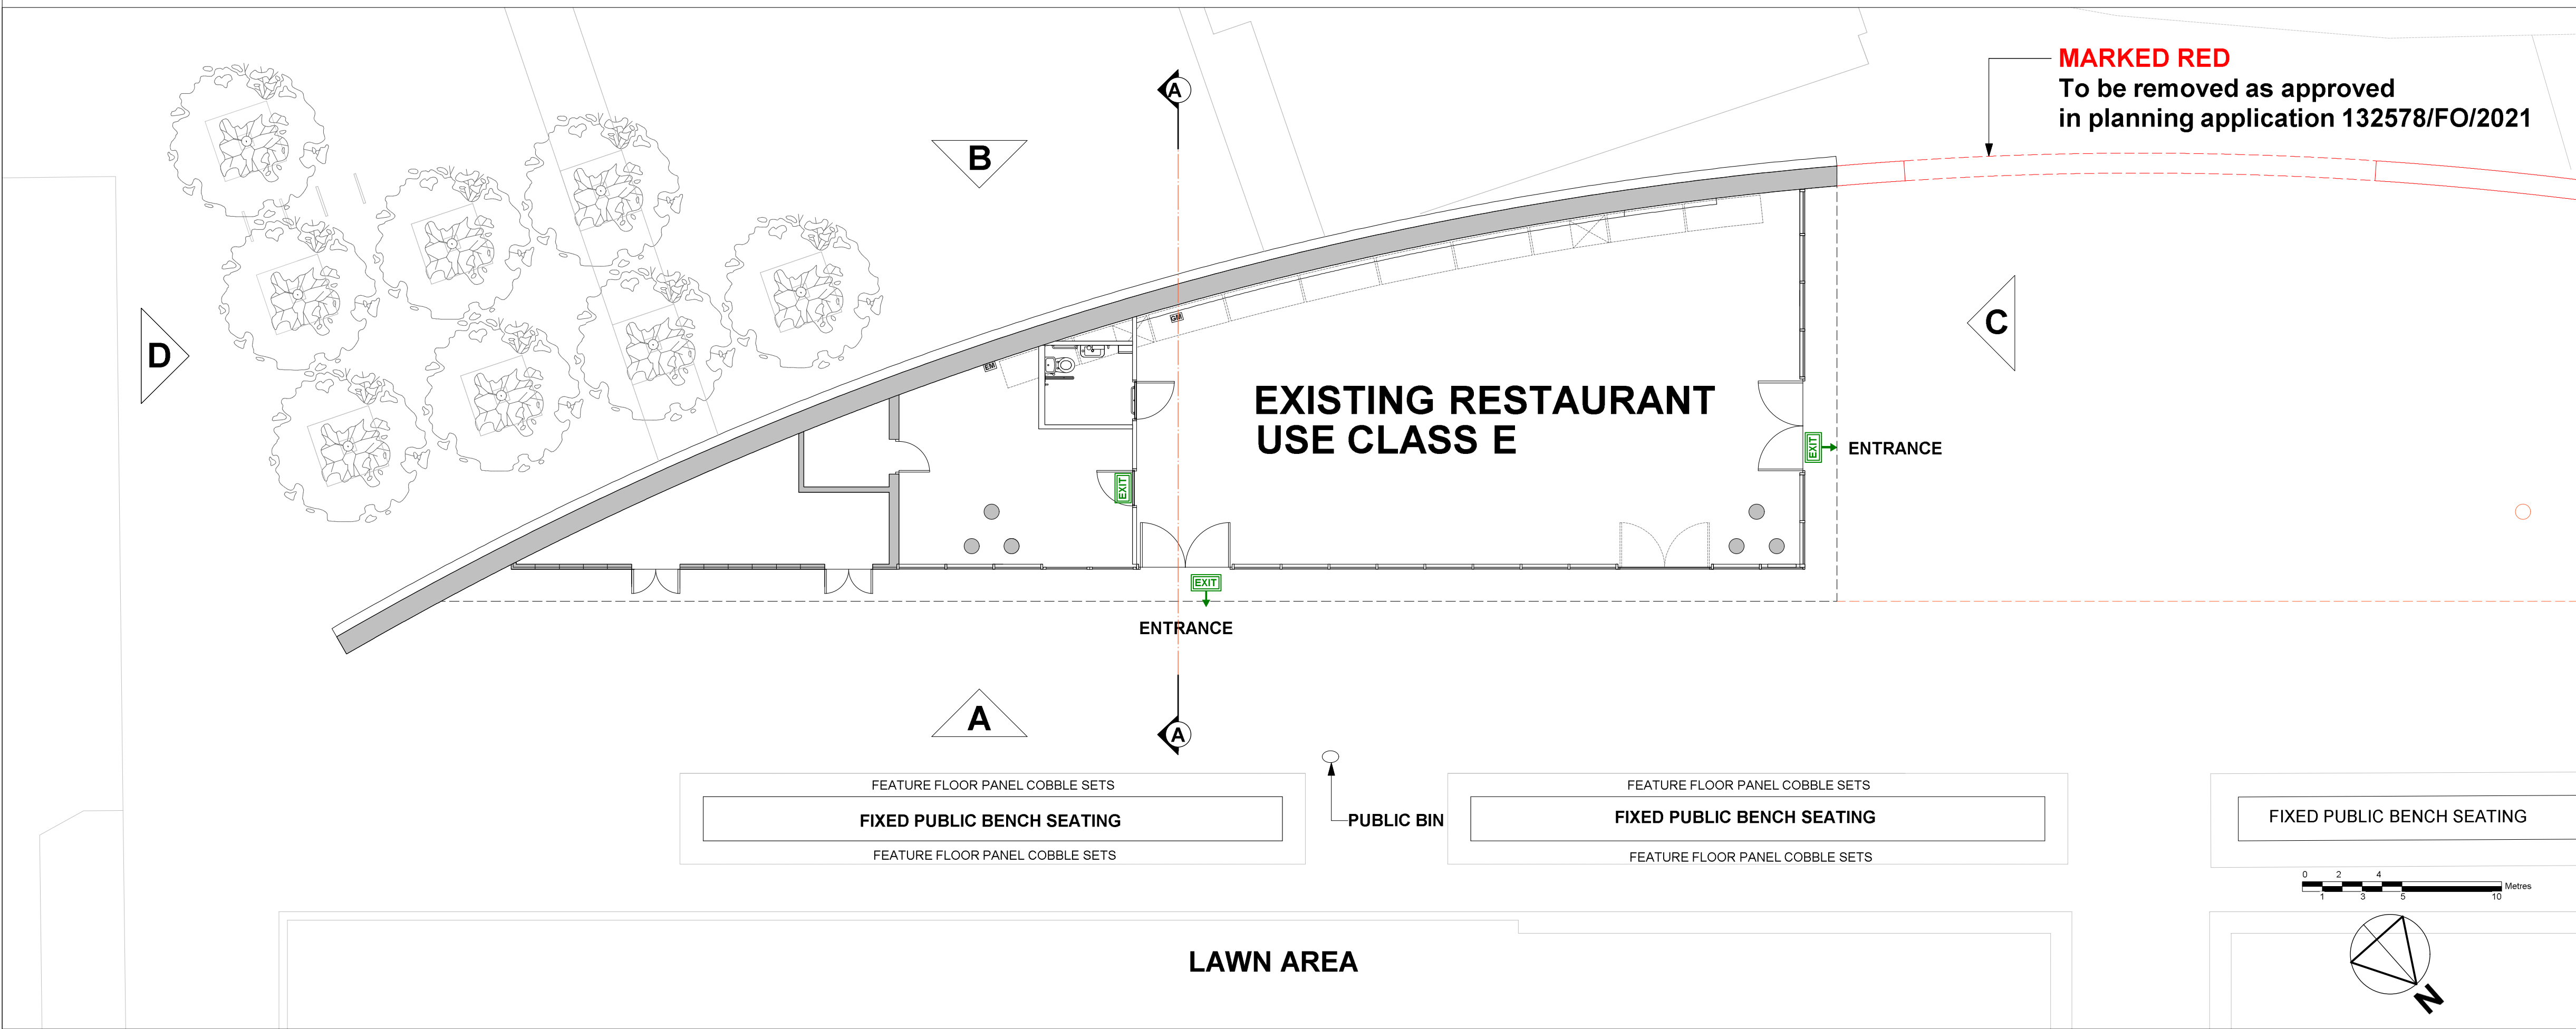

LOCATION PLAN 1:1250

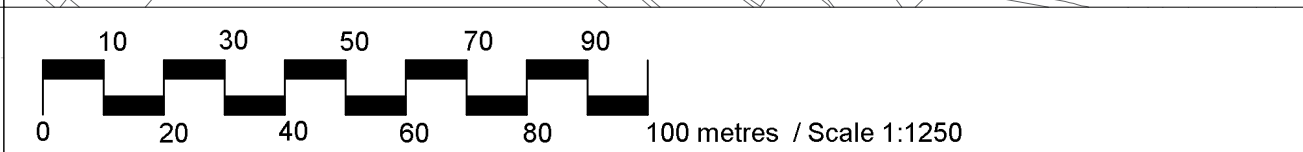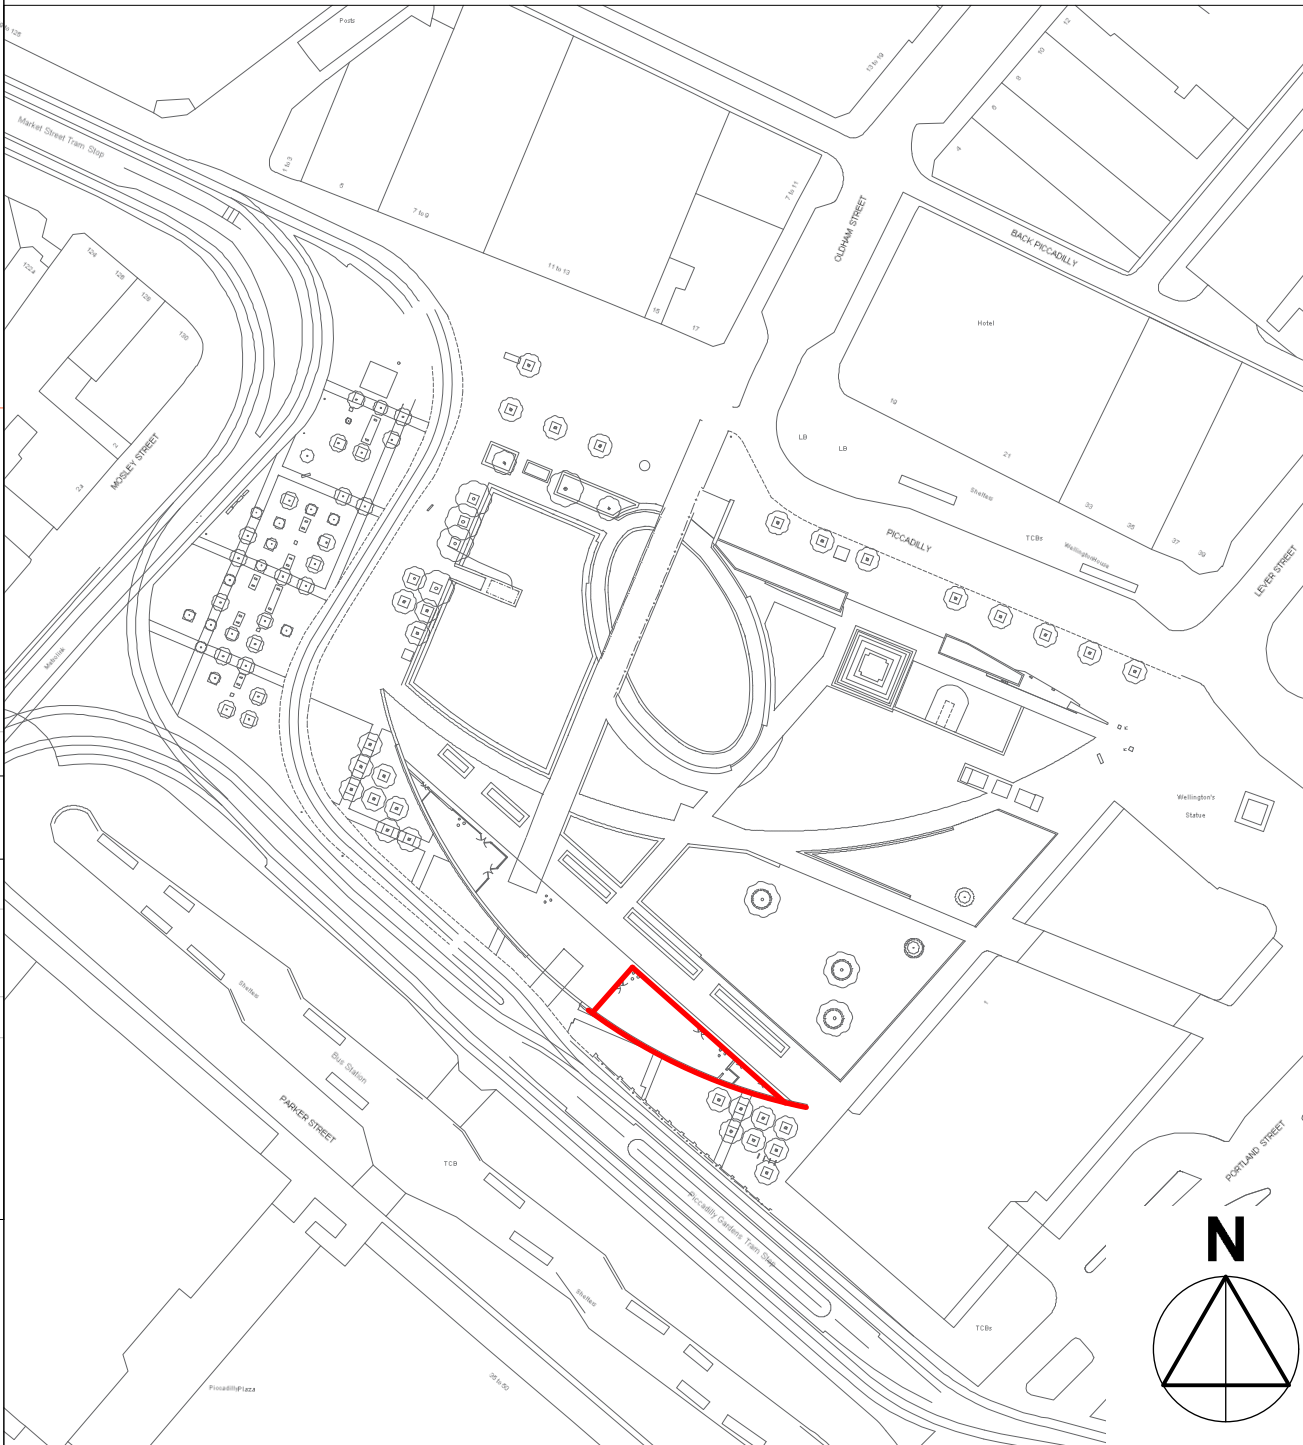[illegible]