
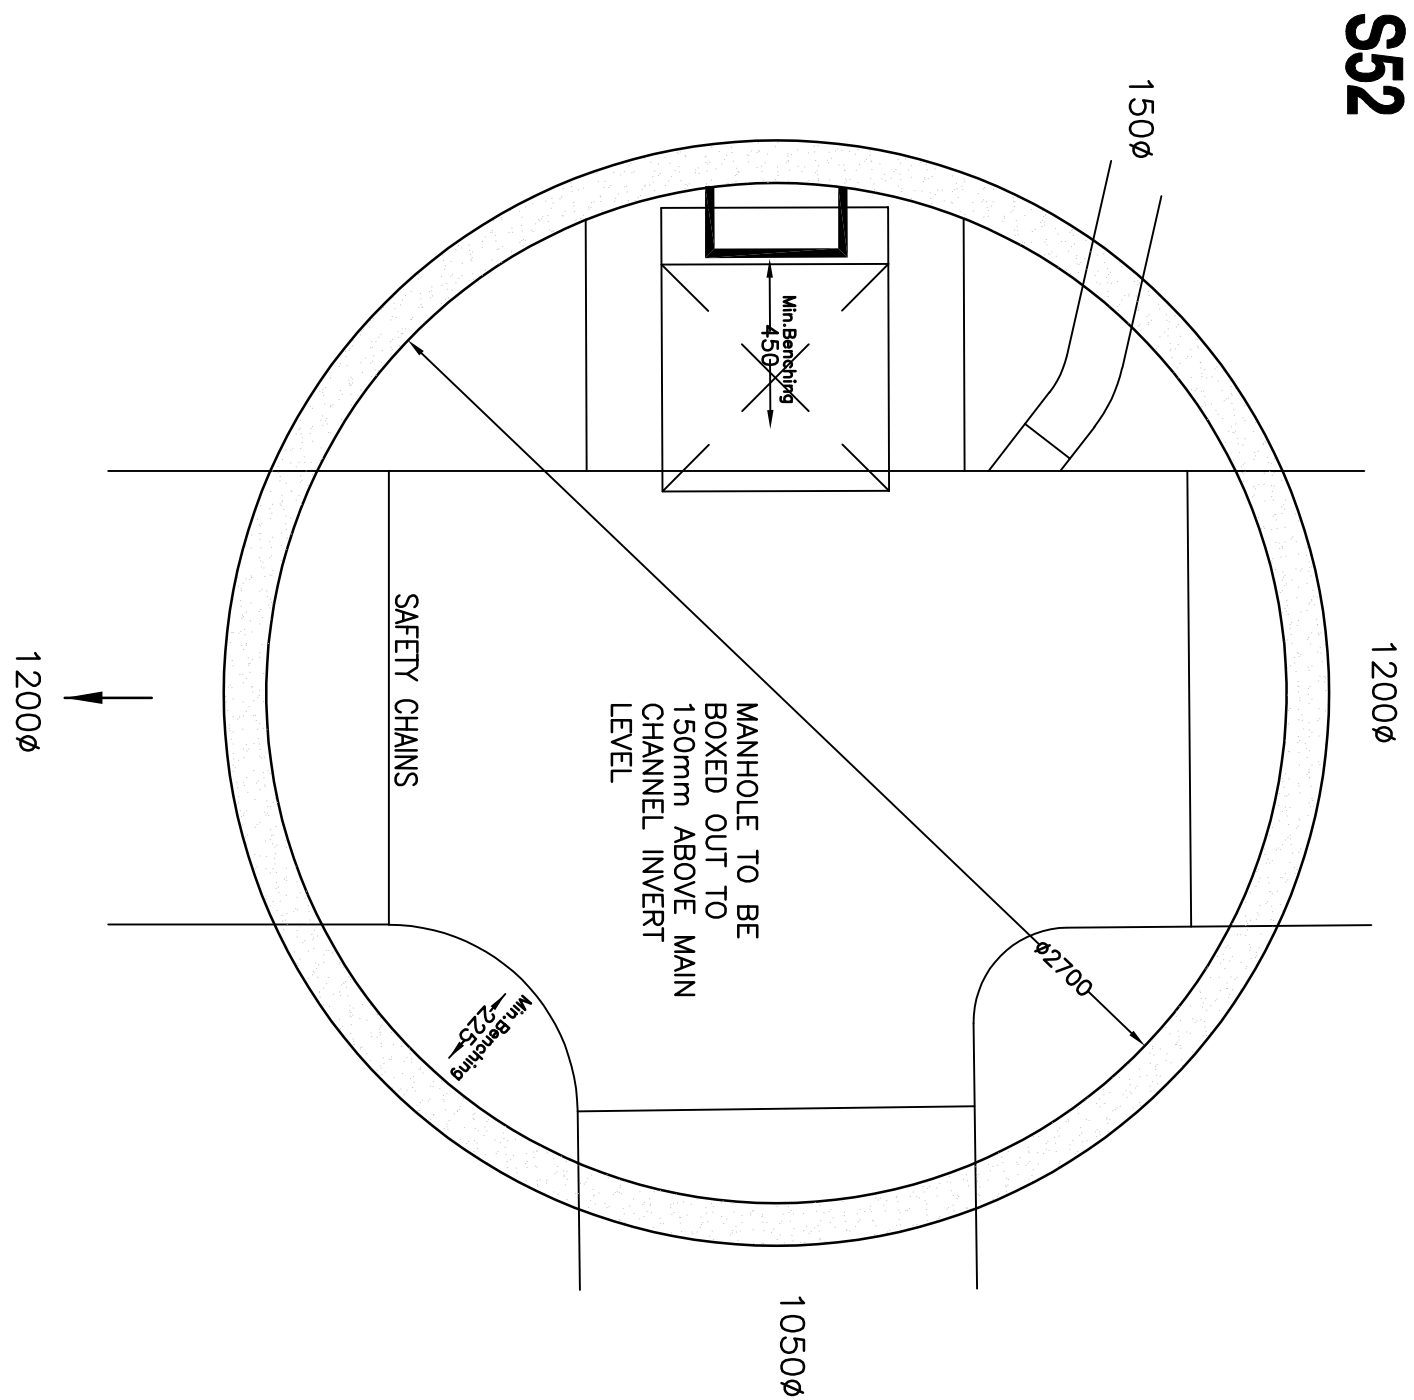
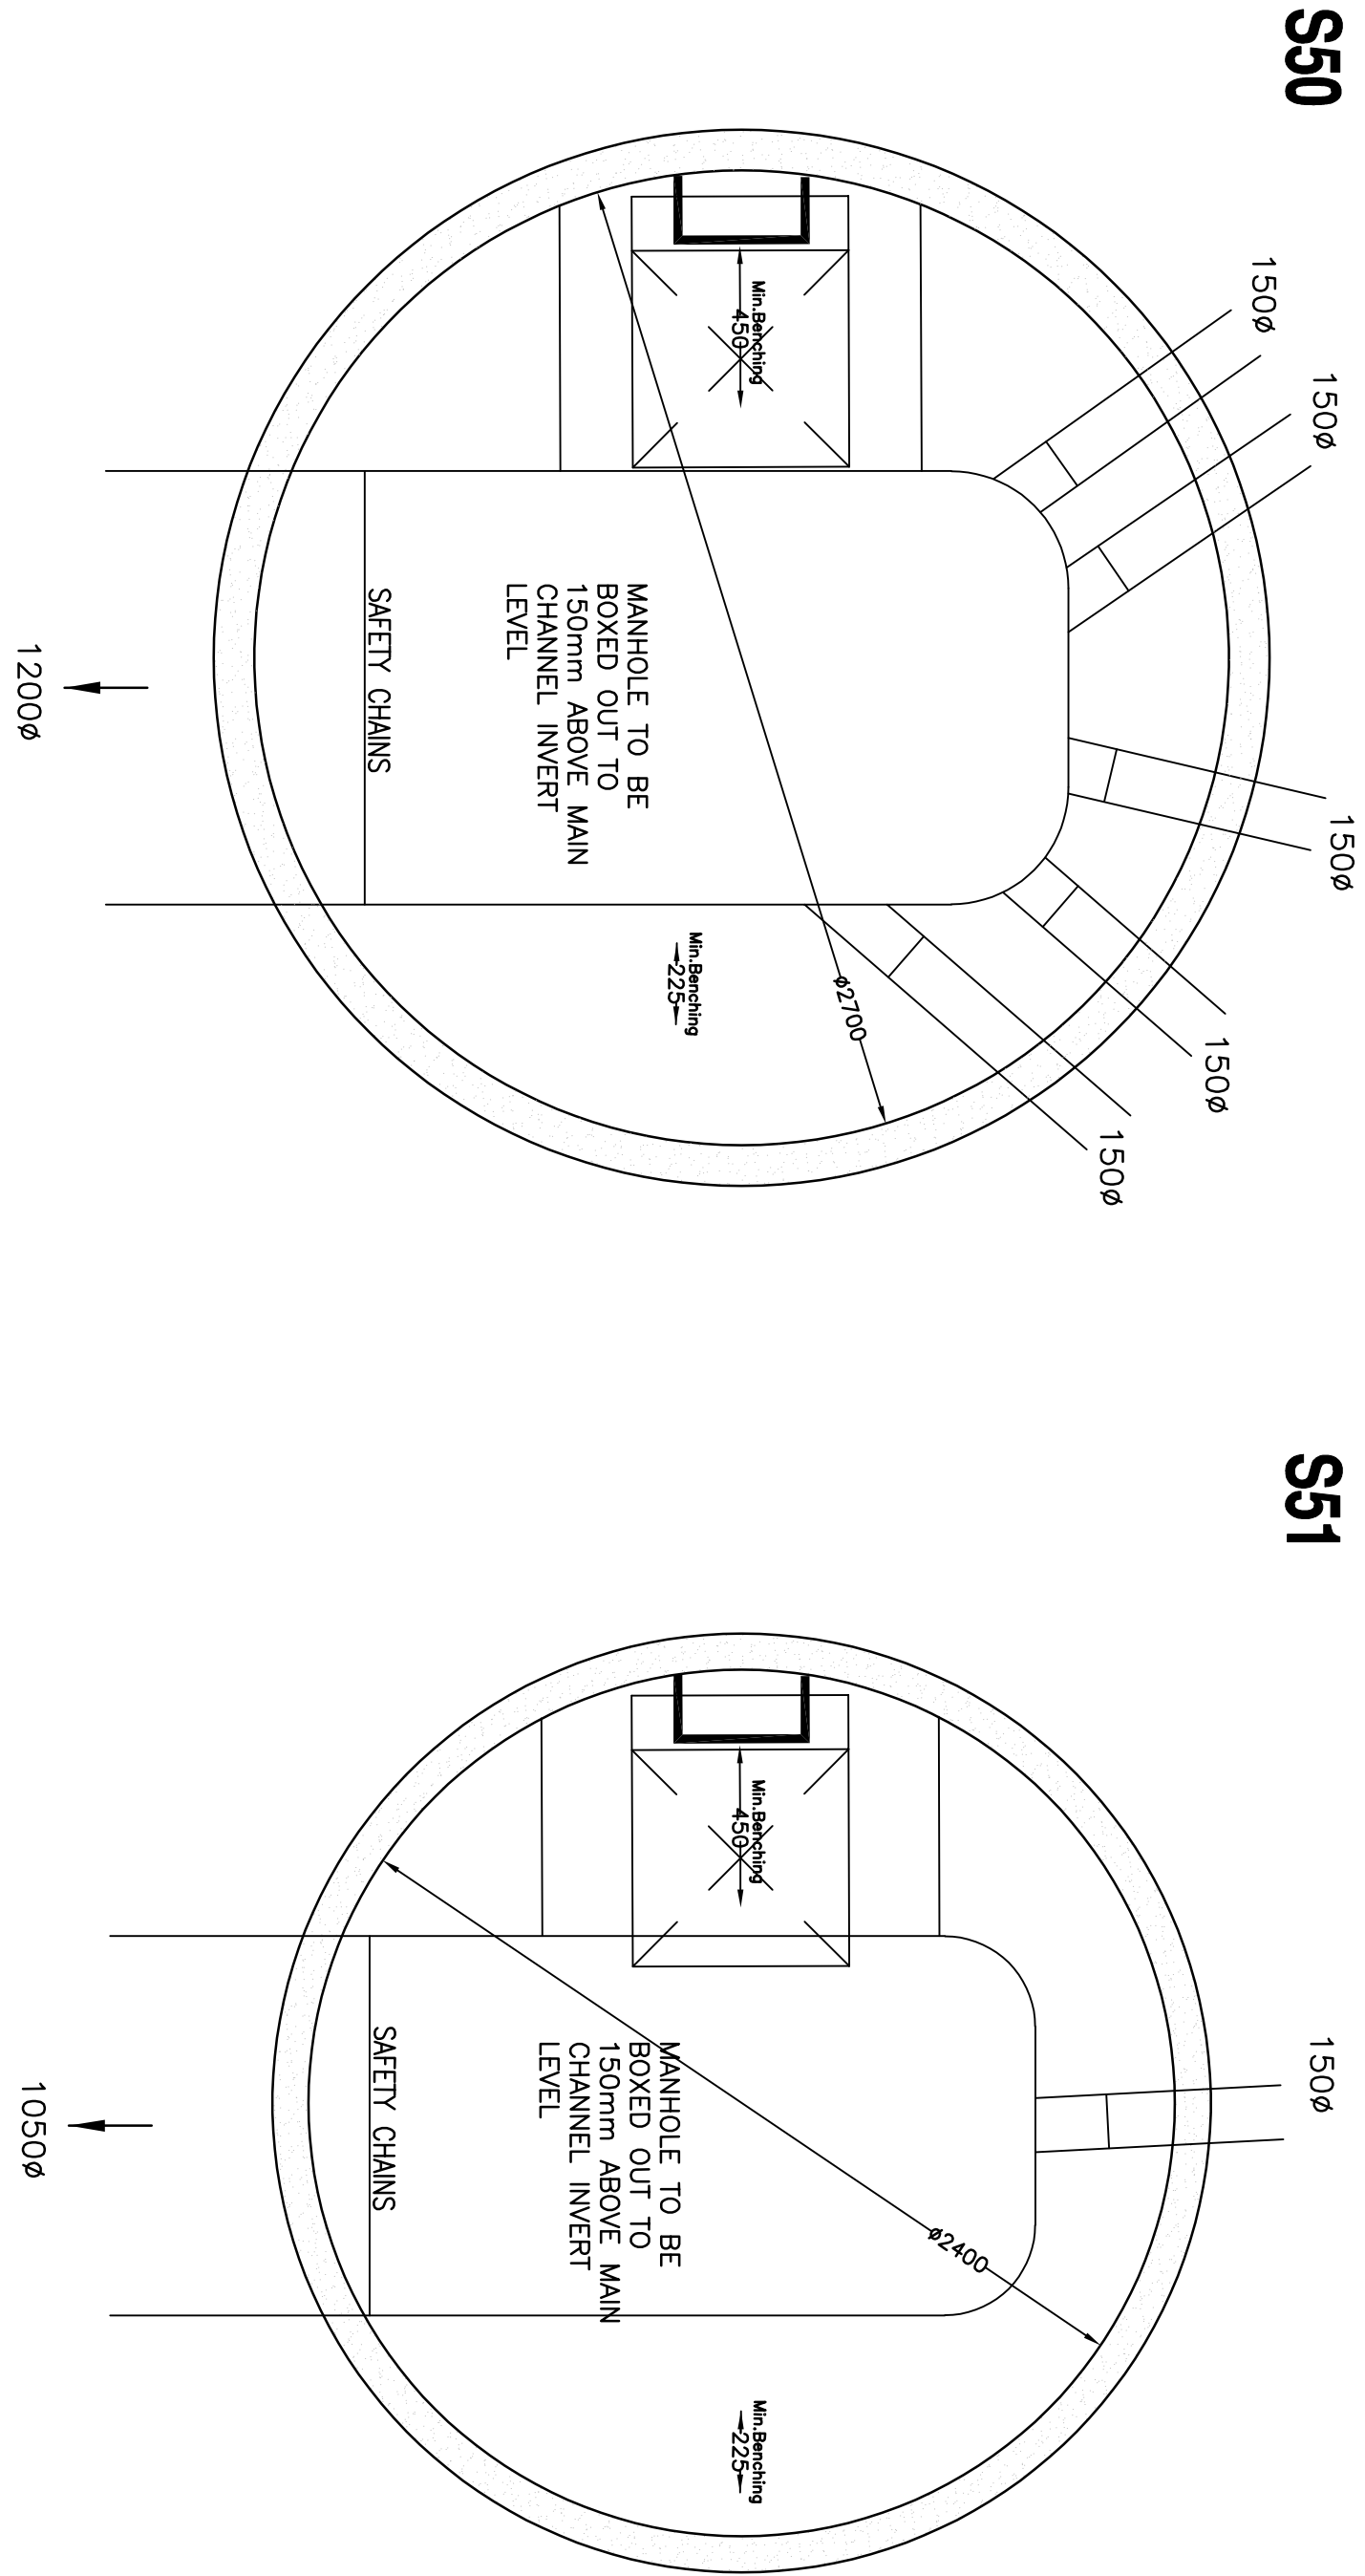
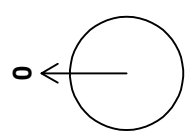
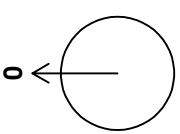
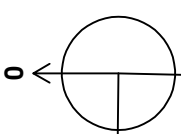
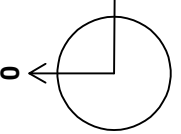


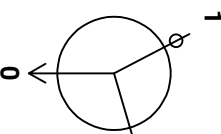


SW - NETWORK 5

Manhole Number	Cover Level	Depth To Soffit	Connections	Pipe			Manhole Size	Types		Other Detail					
				Code	Inverts	Diams		Manhole	Cover	Depth & Size (mm)	Means of Access	Safety Chains	Handrails	Invert Access Steps	
S50	45.966			0	1.000	43.281	1200	2700	SHALLOW ACCESS MH	D400	150	Double Steps	Yes	No	No
	E= 386062.069 N= 397067.232														
S51	46.511			0	2.000	43.442	1050	2400	SHALLOW ACCESS MH	D400	150	Double Steps	Yes	No	No
	E= 386076.961 N= 397090.699														
S52	46.333			0	2.000	43.387	1050	2700	SHALLOW ACCESS MH	D400	150	Double Steps	Yes	No	No
	E= 386079.459 N= 397069.223														
S54	46.306			1	1.001	43.081	1200	2700	SHALLOW ACCESS MH	D400	150	Double Steps	Yes	No	No
	E= 386140.124 N= 397075.392														
S105	45.973			1	1.004	42.997	225	2700	SHALLOW ACCESS MH	D400	150	Double Steps	Yes	No	No
	2.751														
...				0		41.722	1500								

*** APPROXIMATE CO-ORDINATES - EXACT POSITION TO BE CONFIRMED ON SITE - REFER TO CULVERT DIVERSION DRAWINGS

PLEASE NOTE THAT THIS DRAWING IS ISSUED FOR INFORMATION/TENDER PURPOSES ONLY. UNTIL TECHNICAL APPROVAL HAS BEEN GRANTED, ANY WORK UNDERTAKEN PRIOR TO TECHNICAL APPROVAL BEING GRANTED IS AT THE CLIENT'S RISK.

S54

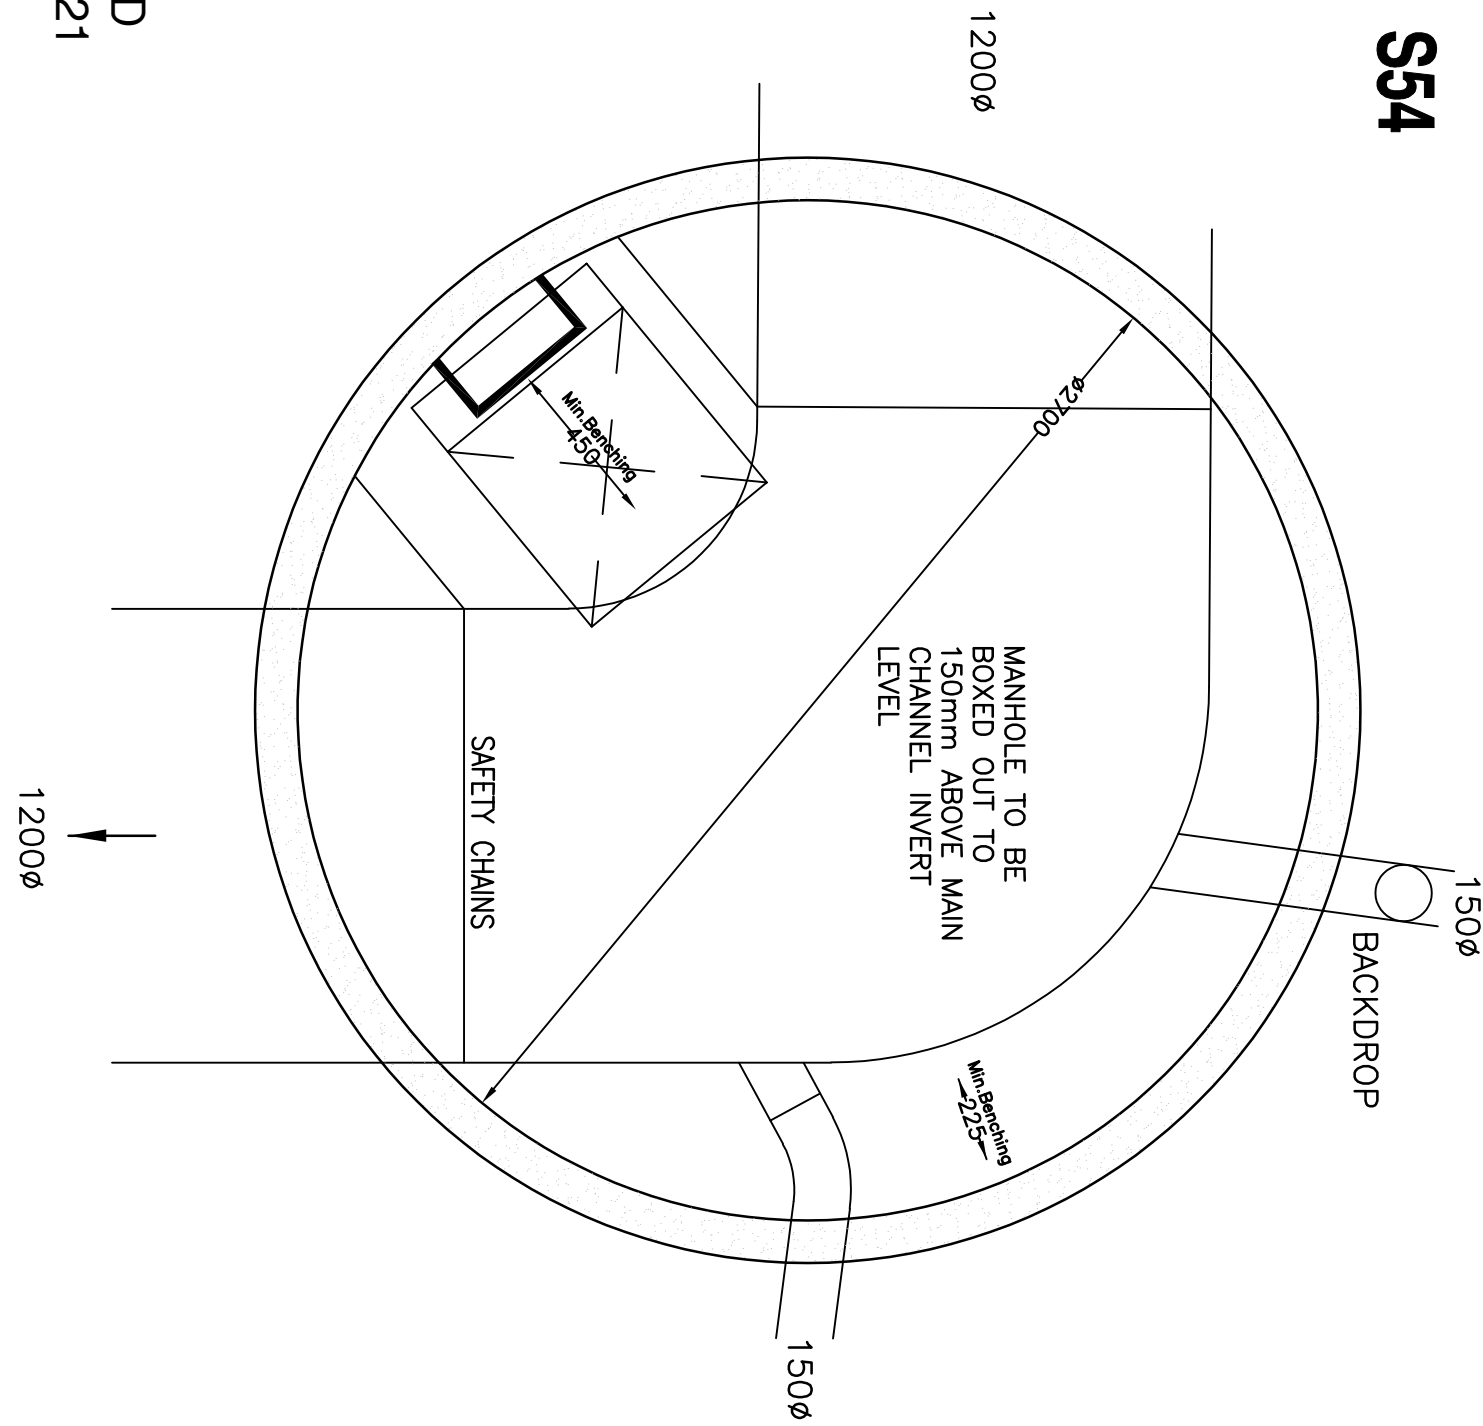

1. All adoptable sewers and associated works are to comply fully with 'Design and Construction Guidance' to comply with the Local Authority specification.
2. All highway works to be to adoptable standards and to comply fully with the Local Authority specification.
3. All private drainage works are to comply fully with part 14 of the Building Regulations and any other applicable standards.



