


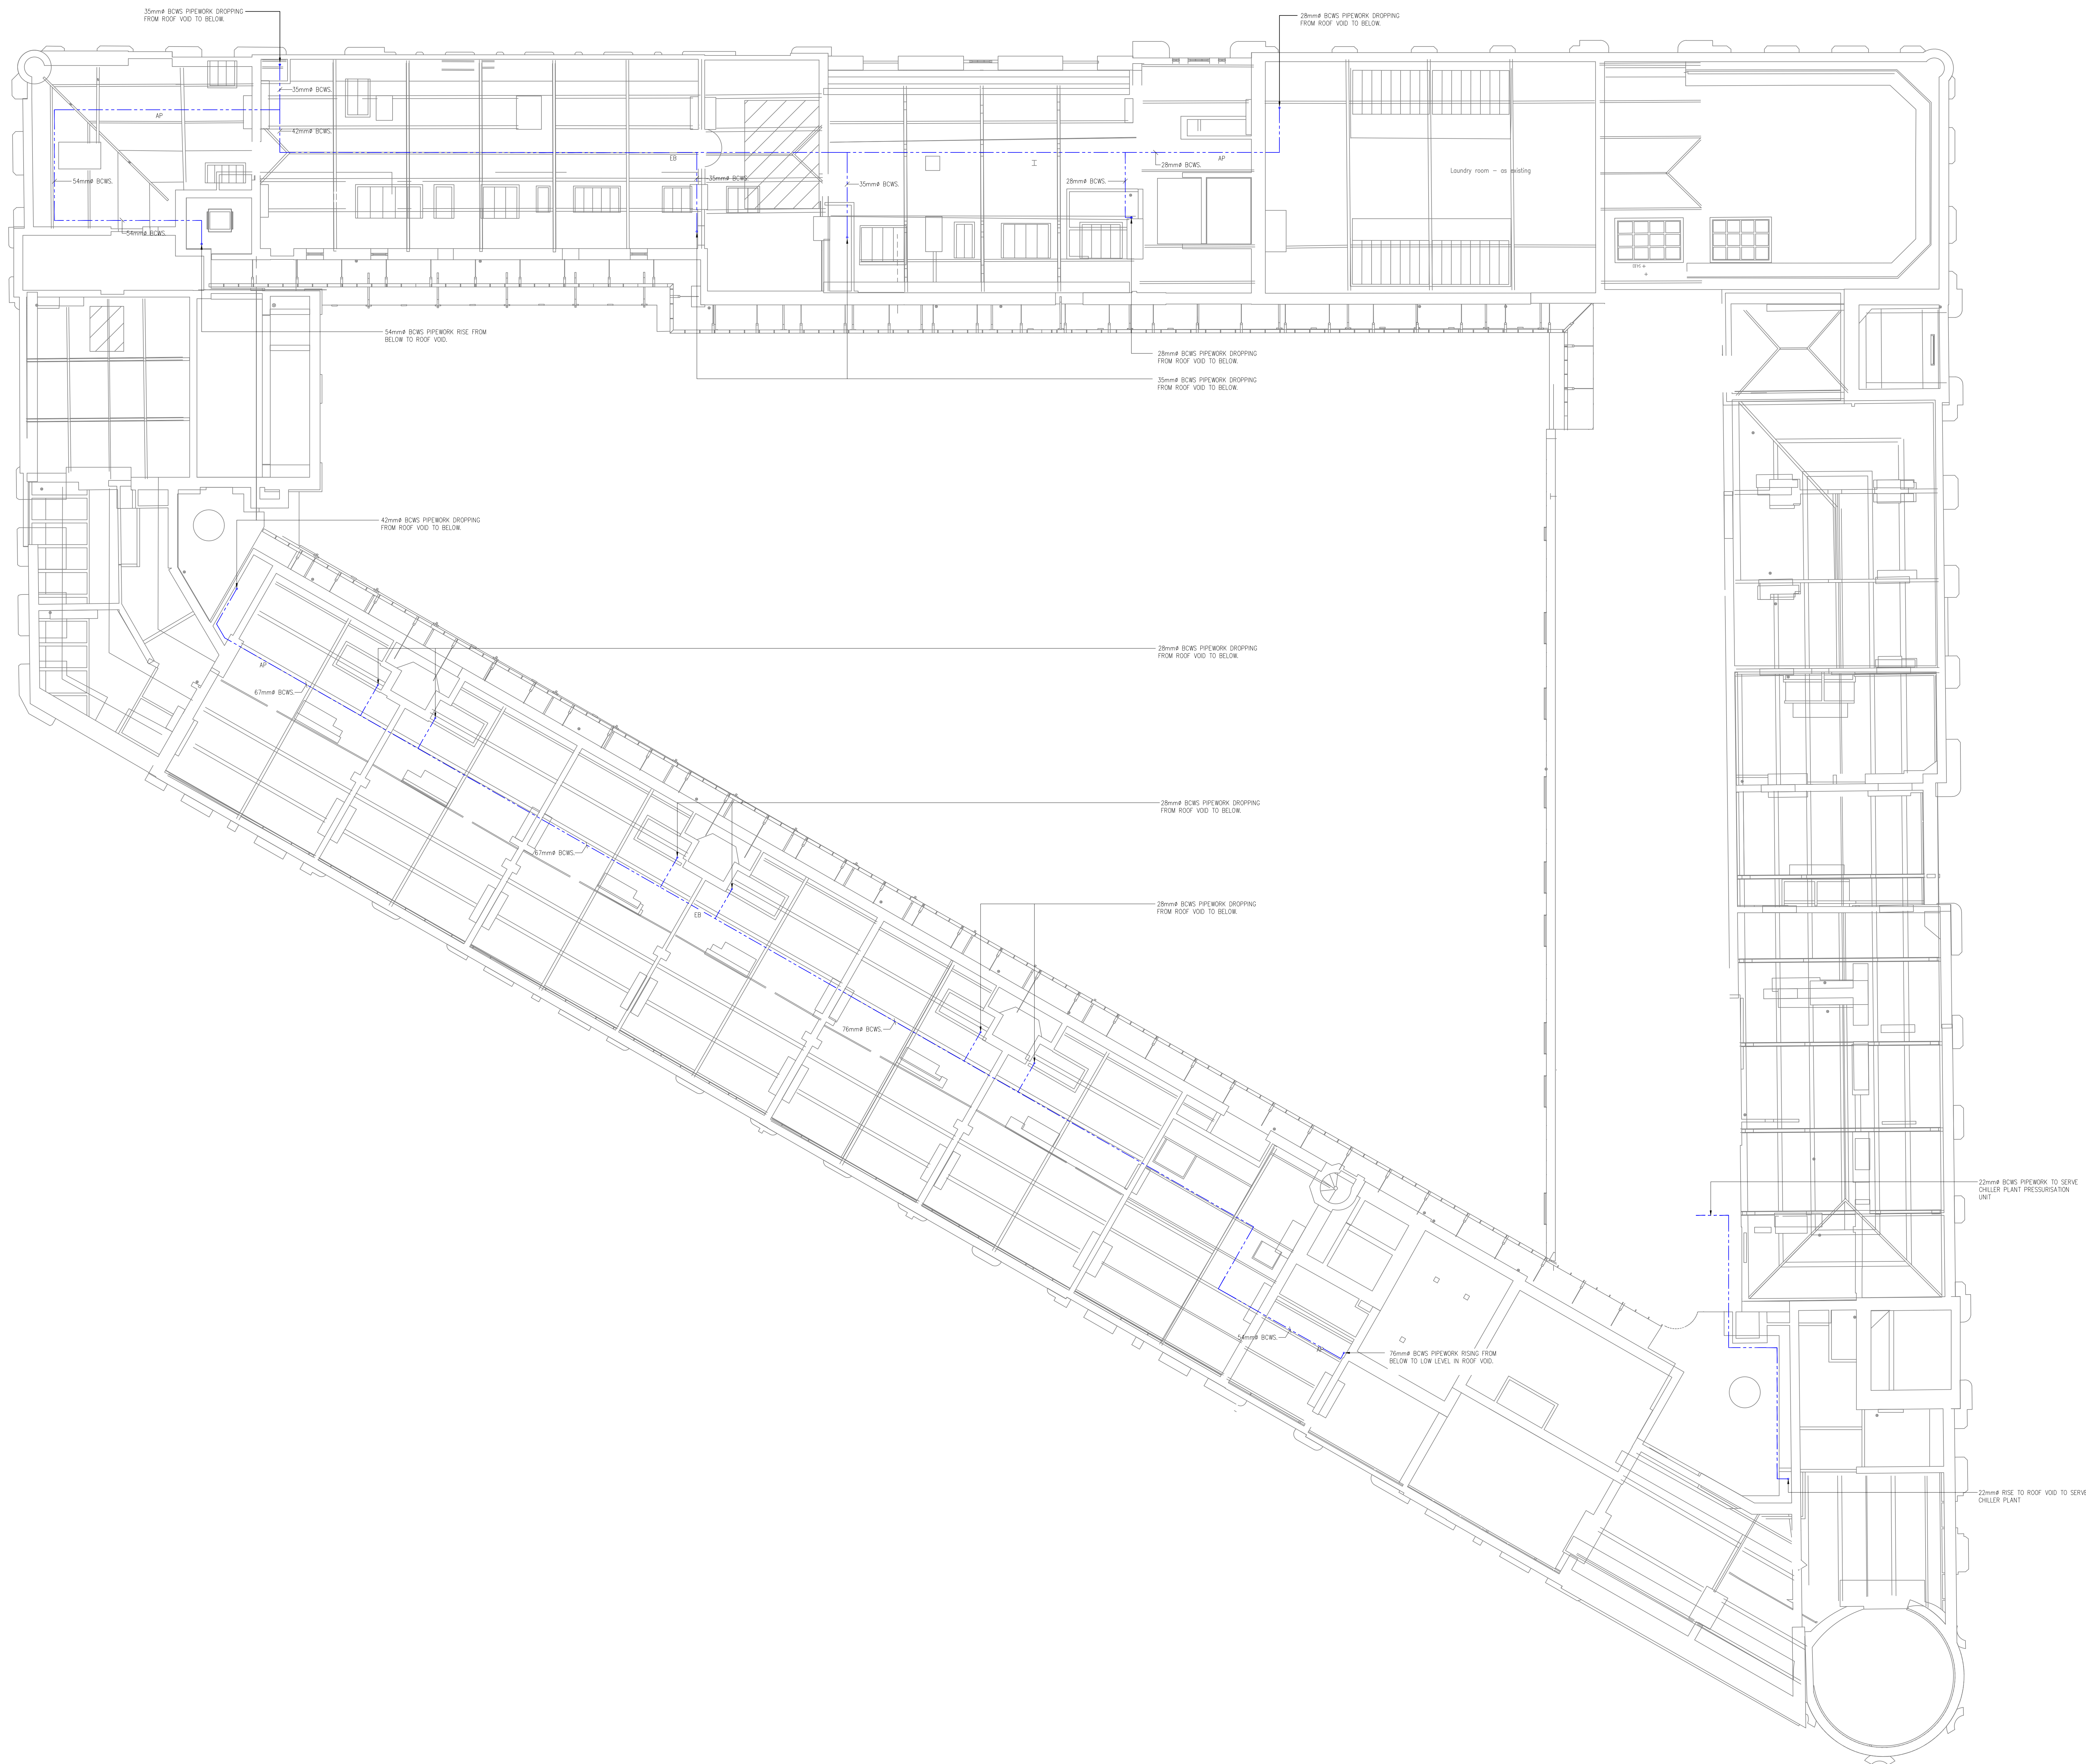

- [illegible]

LEGEND

- MANS COLD WATER (MWS)
 - BOOSTED COLD WATER SERVICES (BOWS)
 - HOT WATER SERVICES FLOW (HWSF)
 - HOT WATER SERVICES RETURN (HWSR)
 - PIPEWORK IN CEILING VOID
 - PIPEWORK AT LOW LEVEL
 - PIPEWORK IN FLOOR VOID
 - IS — ISOLATION VALVE
 - PMV — PRESSURE REDUCING VALVE
 - ODV — DOUBLE CHECK VALVE
 - MD — MIXING VALVE
 - TMV — THERMOSTATIC MIXING VALVE
 - SC — STOP COCK
 - TSV — THERMAL BALANCING VALVE
- OBSERVATIONS**
- HL — HIGH LEVEL
 - LL — LOW LEVEL
 - RISE TO ABOVE
 - FLOW BELOW
 - CV — CEILING VOID
 - DROP TO LOW LEVEL
 - MB — MASH HANG BAGS
 - WB — WOOD POINT
 - EXPANSION BELOW

**FOR COMMENT
NOT FOR SITE USE**

11.04.22	TENDER ISSUE	T5	IM	R
07.02.22	TENDER ISSUE	T4	IM	A
14.11.21	BUILDING LAYOUT UPDATED	T3	GT	A
02.06.21	TENDER ISSUE	T2	GT	A
01.05.21	TENDER ISSUE	T1	GT	A
Role	Description	Rev	Drawn	Checked

Revision Description

CONSOLUX
CONSOLUX M&E CONSULTING LTD.
MECHANICAL & ELECTRICAL CONSULTING ENGINEERS

London Office 35 Piccadilly London W1J 0DW Tel: +44 (0)207 734 3030 Fax: +44 (0)207 617 7385	Liverpool Office The Cotton Exchange Liverpool L3 9JR Tel: +44 (0)151 708 9469 Fax: +44 (0)151 709 7196
---	--

mail@consolux.co.uk www.consolux.co.uk

Project:
LONDON ROAD FIRE STATION
FIRE STATION, LONDON ROAD,
MANCHESTER, M1

Drawing Title:
MECHANICAL SERVICES
ROOF SPACE (VOID)
DOMESTIC WATER LAYOUT

Date:	Design By:	Drawn By:	Scale:
APR 21	GT	KDC	1:100

Issue Status:
TENDER

Drawing Number: 647-M-(53)-RV-01	Rev: T5
-------------------------------------	------------

XREF Updated on: 04.11.21

DRAWING TO BE READ WITH CONSOLUX SPECIFICATION