



DO NOT SCALE
Work to annotated dimensions only. Read drawings in conjunction with relevant specification, Structural Engineers' and Services Engineers' drawings. Confirm all dimensions before commencement of any work on site or fabrication.

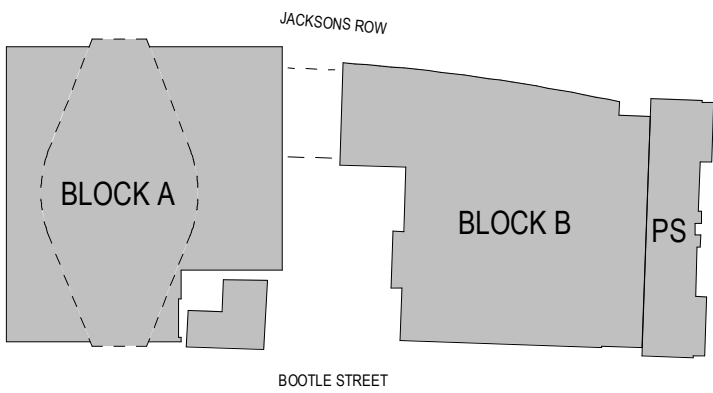

- A44 - Roof
179.030 m
- A43M - Access
176.605 m
- A43 - Residential 27
173.280 m
- A42 - Residential 26
170.030 m
- A41 - Residential 25
167.065 m
- A40 - Residential 24
164.100 m
- A39 - Residential 23
161.135 m
- A38 - Residential 22
158.170 m
- A37 - Residential 21
155.205 m
- A36 - Residential 20
152.240 m
- A35 - Residential 19
149.275 m
- A34 - Residential 18
146.310 m
- A33 - Residential 17
143.345 m
- A32 - Residential 16
140.380 m
- A31 - Residential 15
137.415 m
- A30 - Residential 14
134.450 m
- A29 - Residential 13
131.485 m
- A28 - Residential 12
128.520 m
- A27 - Residential 11
125.555 m
- A26 - Residential 10
122.590 m
- A25 - Residential 09
119.625 m
- A24 - Residential 08
116.660 m
- A23 - Residential 07
113.695 m
- A22 - Residential 06
110.730 m
- A21 - Residential 05
107.765 m
- A20 - Residential 04
104.800 m
- A19 - Residential 03
101.835 m
- A18 - Residential 02
98.870 m
- A17 - Residential 01
95.905 m
- A16 - Hotel 10
92.340 m
- A15 - Hotel 09
89.375 m
- A14 - Hotel 08
86.410 m
- A13 - Hotel 07
83.455 m
- A12 - Hotel 06
80.480 m
- A11 - Hotel 05
77.515 m
- A10 - Hotel 04
74.550 m
- A09 - Hotel 03
71.585 m
- A08 - Hotel 02
68.620 m
- A07 - Hotel 01
65.655 m
- A06 - Hotel Lobby
59.900 m
- A05 - Office 05
56.000 m
- A04 - Office 04
52.300 m
- A03 - Office 03
48.600 m
- A02 - Office 02
44.900 m
- A01 - Office 01
41.200 m
- A0UG - Ground Upper
36.500 m
- A0LG - Ground Lower
35.550 m

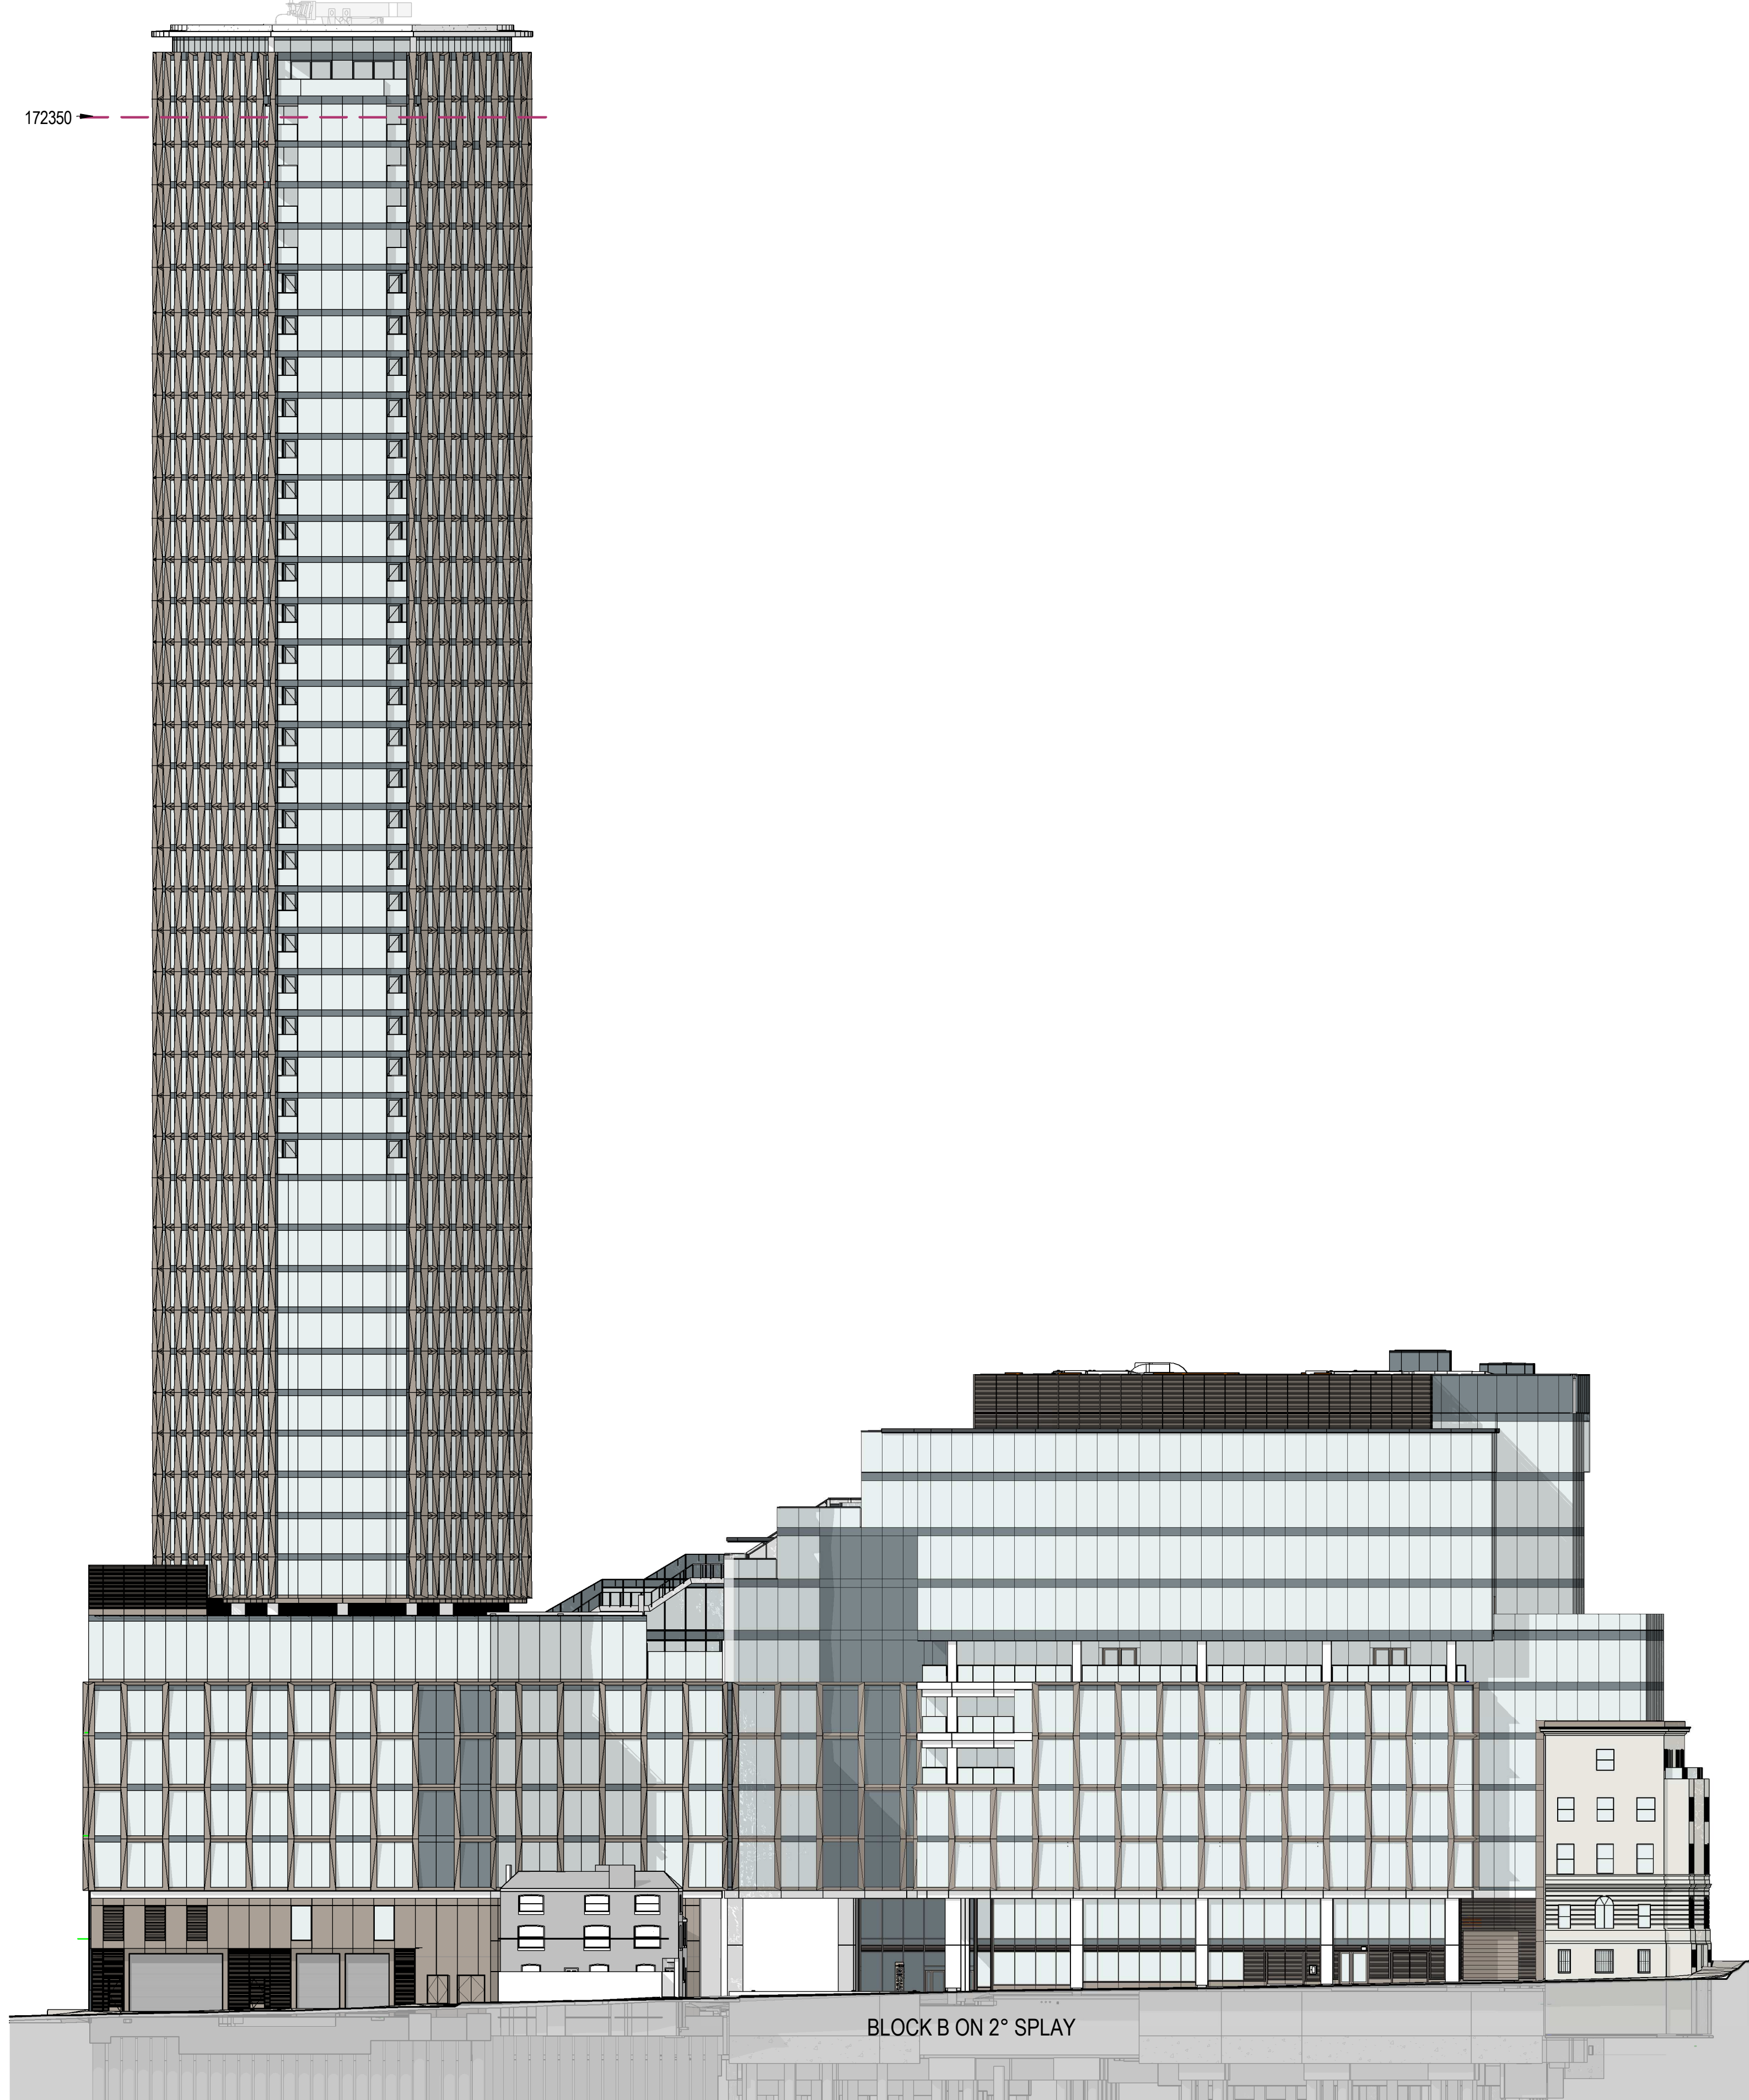

- B11 - Plant 01
78.800 m
- B10 - Office 10
74.775 m
- B09 - Office 09
70.800 m
- B08 - Office 08
67.100 m
- B07 - Office 07
63.400 m
- B06 - Office 06
59.700 m
- B05 - Office 05
56.000 m
- B04 - Office 04
52.300 m
- B03 - Office 03
48.600 m
- B02 - Office 02
44.900 m
- B01 - Office 01
41.200 m
- B0UG - Ground Upper
38.100 m
- B0LG - Ground Lower
36.500 m

A7 ELEVATION - SOUTH

1 : 300

P02 Aug 23 - S73 Issue 01/08/23
P01 Oct 22 - S73 First Issue 14/10/22
Rev: Details: Date:

client:
ST. MICHAEL'S
project:
ST. MICHAEL'S
job number:
0643
status:
PLANNING

title:
ELEVATIONS - SOUTH

scale: drawn by:
As indicated Author
@ A1

drawing number:
HOD-S73-203

current revision date: revision:
01/08/23 P02

SGI Studios
1 Kelso Place
Marine Parade, M15 4LE
t: +44(0)161 832 9842
e: mail@hodderandpartners.com
w: www.hodderandpartners.com

hodder+partners