


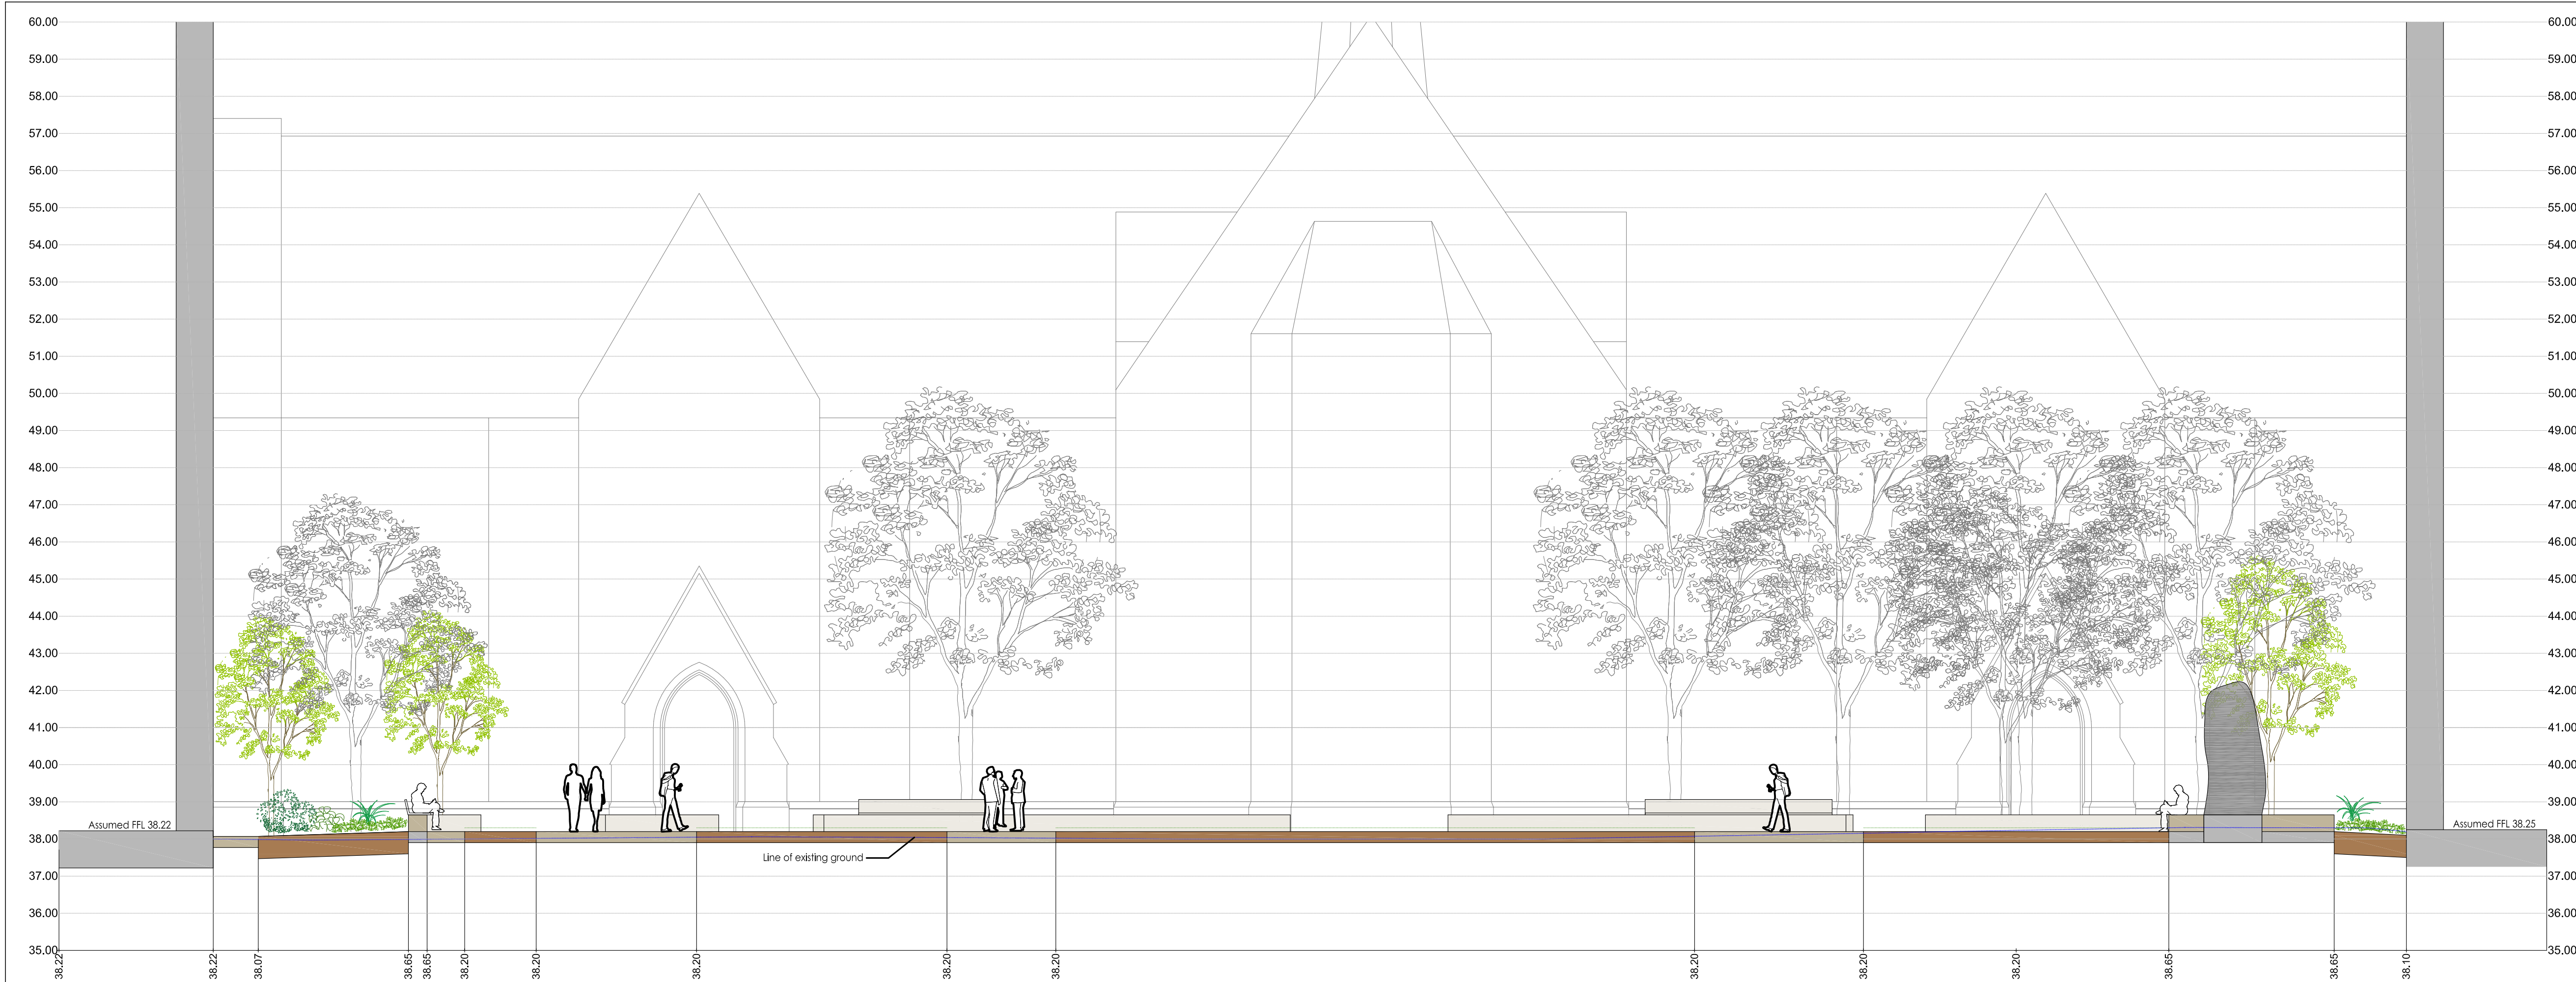


SECTION ELEVATION 1 - Scale 1:100



SECTION ELEVATION 2 - Scale 1:100

NOTES:
DO NOT SCALE. Use figured dimensions only. The contractor is requested to check all dimensions before the work is put in hand. Copyright of this drawing belongs solely to Iteriad Ltd ©. This drawing must only be used for the purpose for which it is supplied and its contents must not be reproduced for any purpose without written permission. Areas indicated, or areas calculated from this drawing should be used for valuation purposes or as the basis for development contracts. Iteriad Ltd is a limited liability company registered in England and Wales. Number 7966573

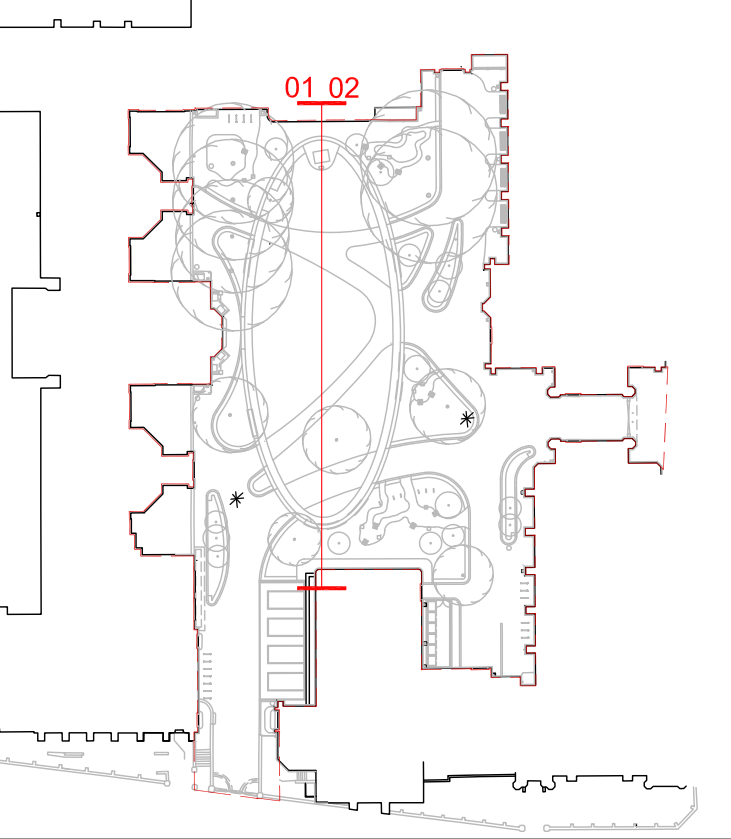

Section Location Plan Scale 1:1000

To be read in conjunction with:

- UMOQ-ITR-XX-00-DR-L-0001 - Landscape Masterplan
- UMOQ-ITR-XX-00-DR-L-0002 - Removals Plan
- UMOQ-ITR-XX-00-DR-L-0101 - Landscape General Arrangement
- UMOQ-ITR-XX-00-DR-L-0201 - External Levels Strategy
- UMOQ-ITR-XX-00-DR-L-0302 - Landscape Sections (Sheet 2 of 3)
- UMOQ-ITR-XX-00-DR-L-0303 - Landscape Sections (Sheet 3 of 3)
- UMOQ-ITR-VV-XX-SP-L-1000 - Summary Hard and Soft Material Schedule
- 7212 D+A Statement_(-) 2023 08 30.1 - Design and Access Statement

PO1	FIRST ISSUE	MS	KLH	30.08.23
REV	DETAILS	DRAWN BY	CHECKED BY	CHECKED DATE

DRAWING RECORD

STATUS

FOR REVIEW, COMMENT AND APPROVAL

CLIENT

MANCHESTER
1824
The University of Manchester

MASTERPLANNERS/LANDSCAPE ARCHITECTS

(iteriad)

Studio
2 Cragwood Cottages,
Ecclefield,
Windsor,
LA23 1LG
T: (+44) 15394 43018
E: studio@iteriad.com
W: www.iteriad.com

PROJECT TITLE	University of Manchester - Old Quad
DRAWING TITLE	Landscape Sections Sheet 1 of 3
SCALE	1:100@A1
DRAWN BY	MS
DATE	AUG '23
JOB/DRAWING NUMBER	UMOQ-ITR-XX-00-DR-L-0301
REVISION	P01