


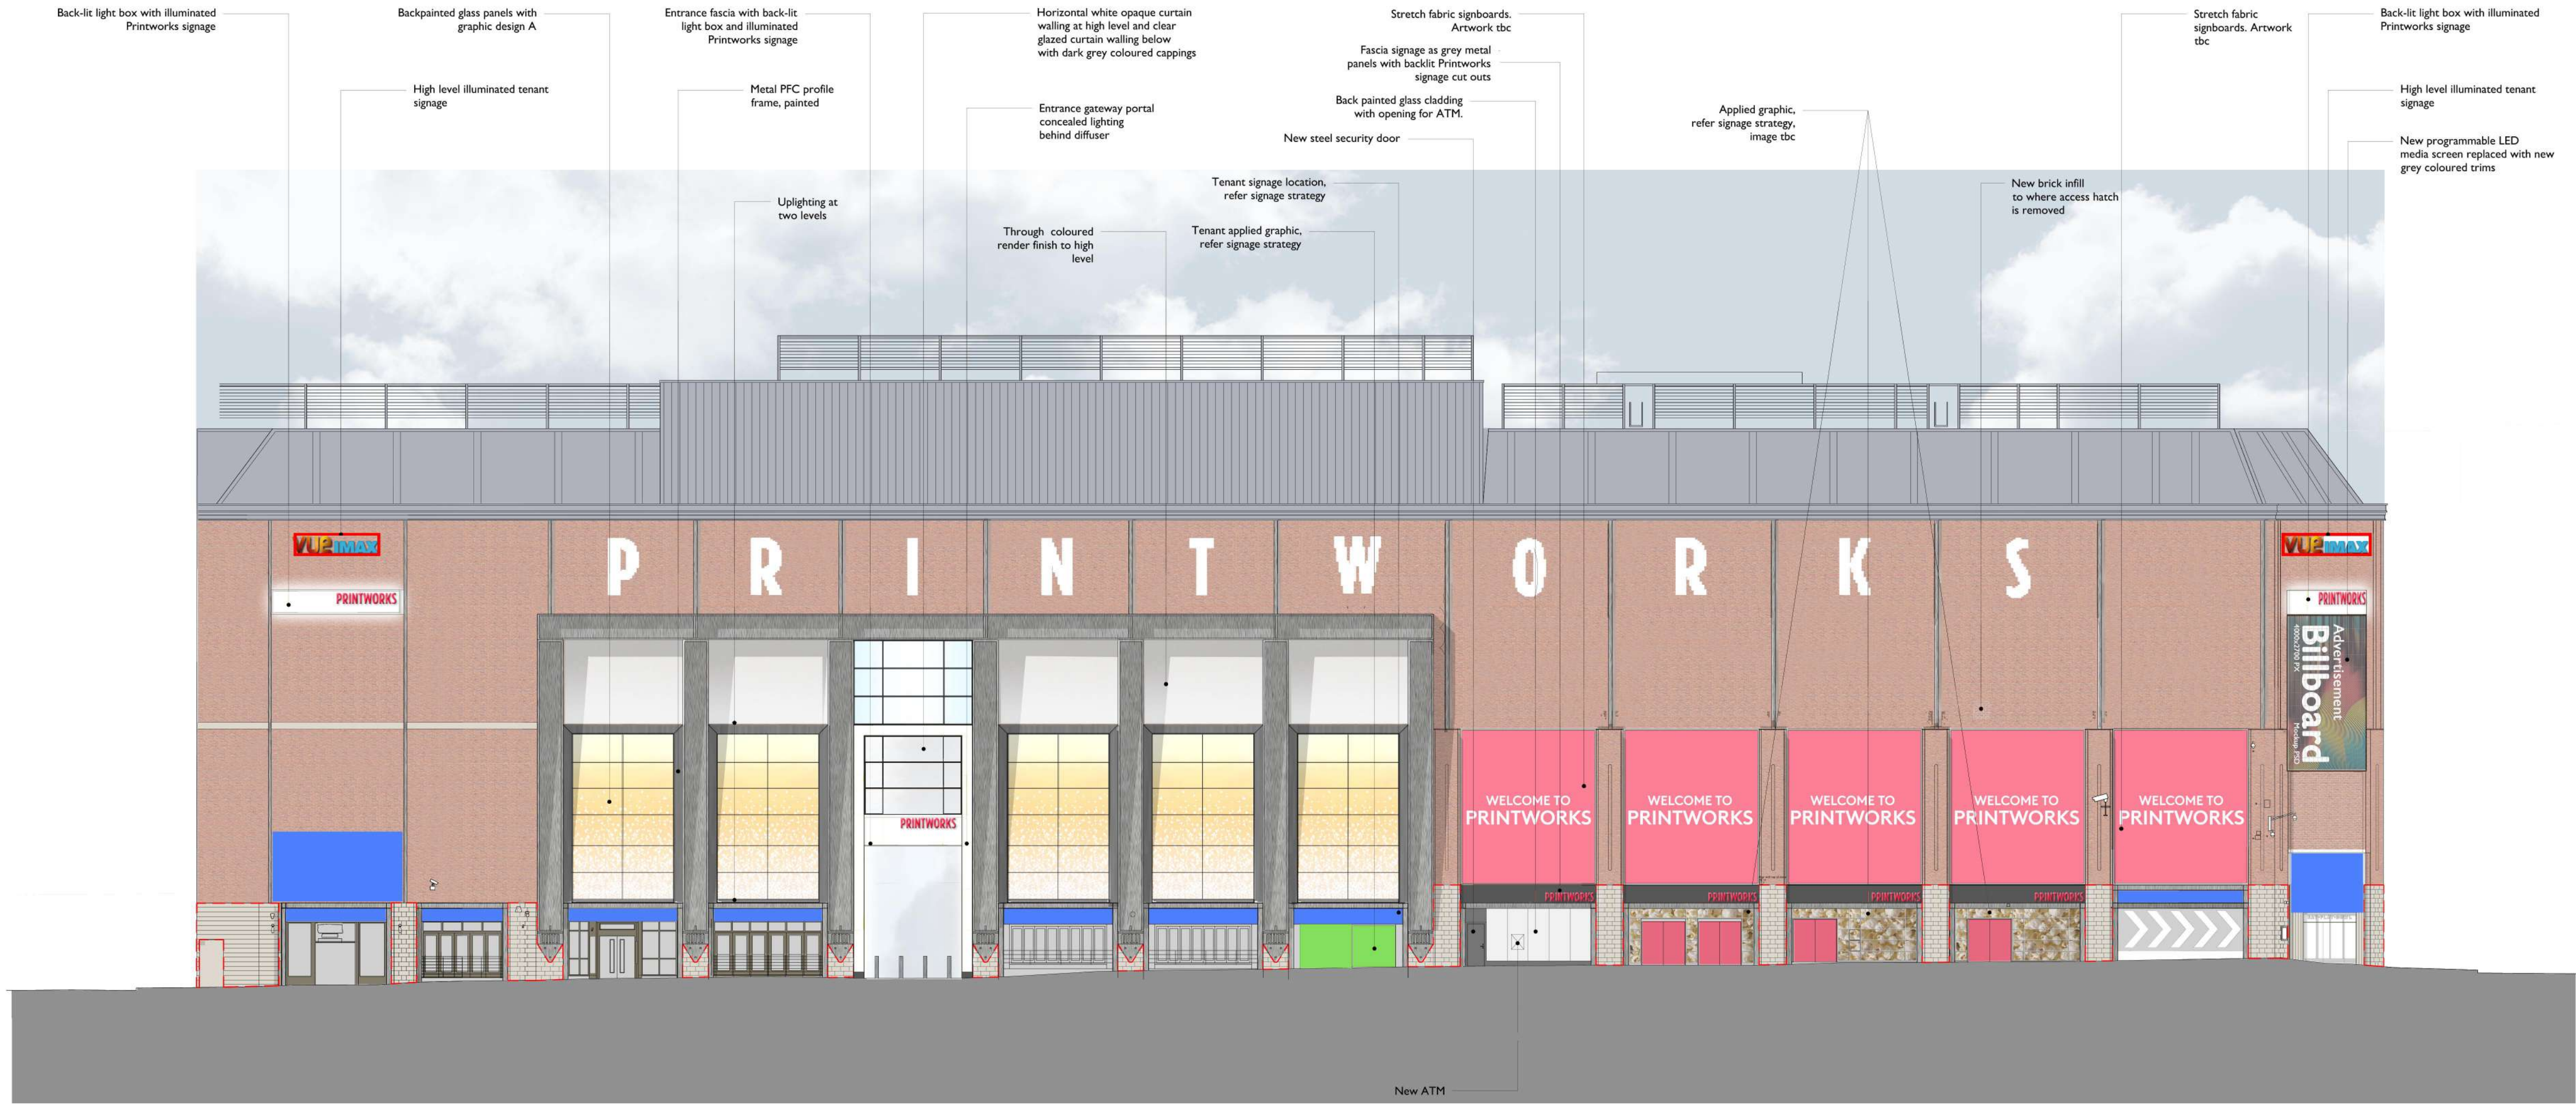


Danztic Street Proposed Elevation



Balloon Street Proposed Elevation



Dantzie Street/Balloon Street Proposed Corner Elevation

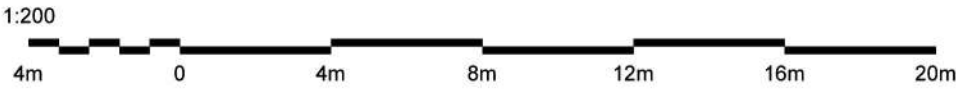

Notes

1. Do not scale off this drawing
2. Drawing to be read in conjunction with the specification and all relevant drawing information
3. Contractor to check all dimensions on site
4. Dimensions are in millimetres unless otherwise stated

Registered Office : Comprehensive Design Architects Limited
16 Muray Place EDINBURGH EH3 6DT
Registered in Scotland : SC311114

© Comprehensive Design Architects Ltd. All rights reserved

CONSTRUCTION (DESIGN AND MANAGEMENT) REGULATIONS 2015

This drawing is to be read in conjunction with CDA's Standard Hazard and Risk Assessment of architectural matters (CDM) series drawings.

Works to be carried out in accordance with the Construction Phase plan prepared by the Principal Contractor.

Rev	Date	Description	drawn	chkd
internal job no: G1707				
dwg no: PWM-CDA-01-ZZ-DR-A-PLS 1001		revision PI		
 Comprehensive Design Architects				
299 West George Street Glasgow G2 4LF T: 0141 226 2226 www.cda-group.co.uk				
client: DTZ INVESTORS				
key plan 				
project: PRINTWORKS MANCHESTER				
title: PLANNING APPROVED ELEVATION DANTZIC & BALLOON STREET				
date: 11.05.23		scale: 1:200@A1		drawn by: DO
				checked by: MJ
status: PLANNING				
internal job no: G1707		revision PI		
dwg no: PWM-CDA-01-ZZ-DR-A-PLS 1001				