


SHIP CANAL HOUSE, MANCHESTER

GROUND FLOOR JOINERY LOCATIONS

This drawing is the property of **bluesky** Design and must not be copied or otherwise reproduced. All dimensions must be checked on site before commencing work. This drawing was produced using AutoCAD 2019.

**NOTE: ALL DRAWING INFORMATION
SUBJECT TO SITE SURVEY AND DRAWING
UPDATES POST STRIP-OUT**

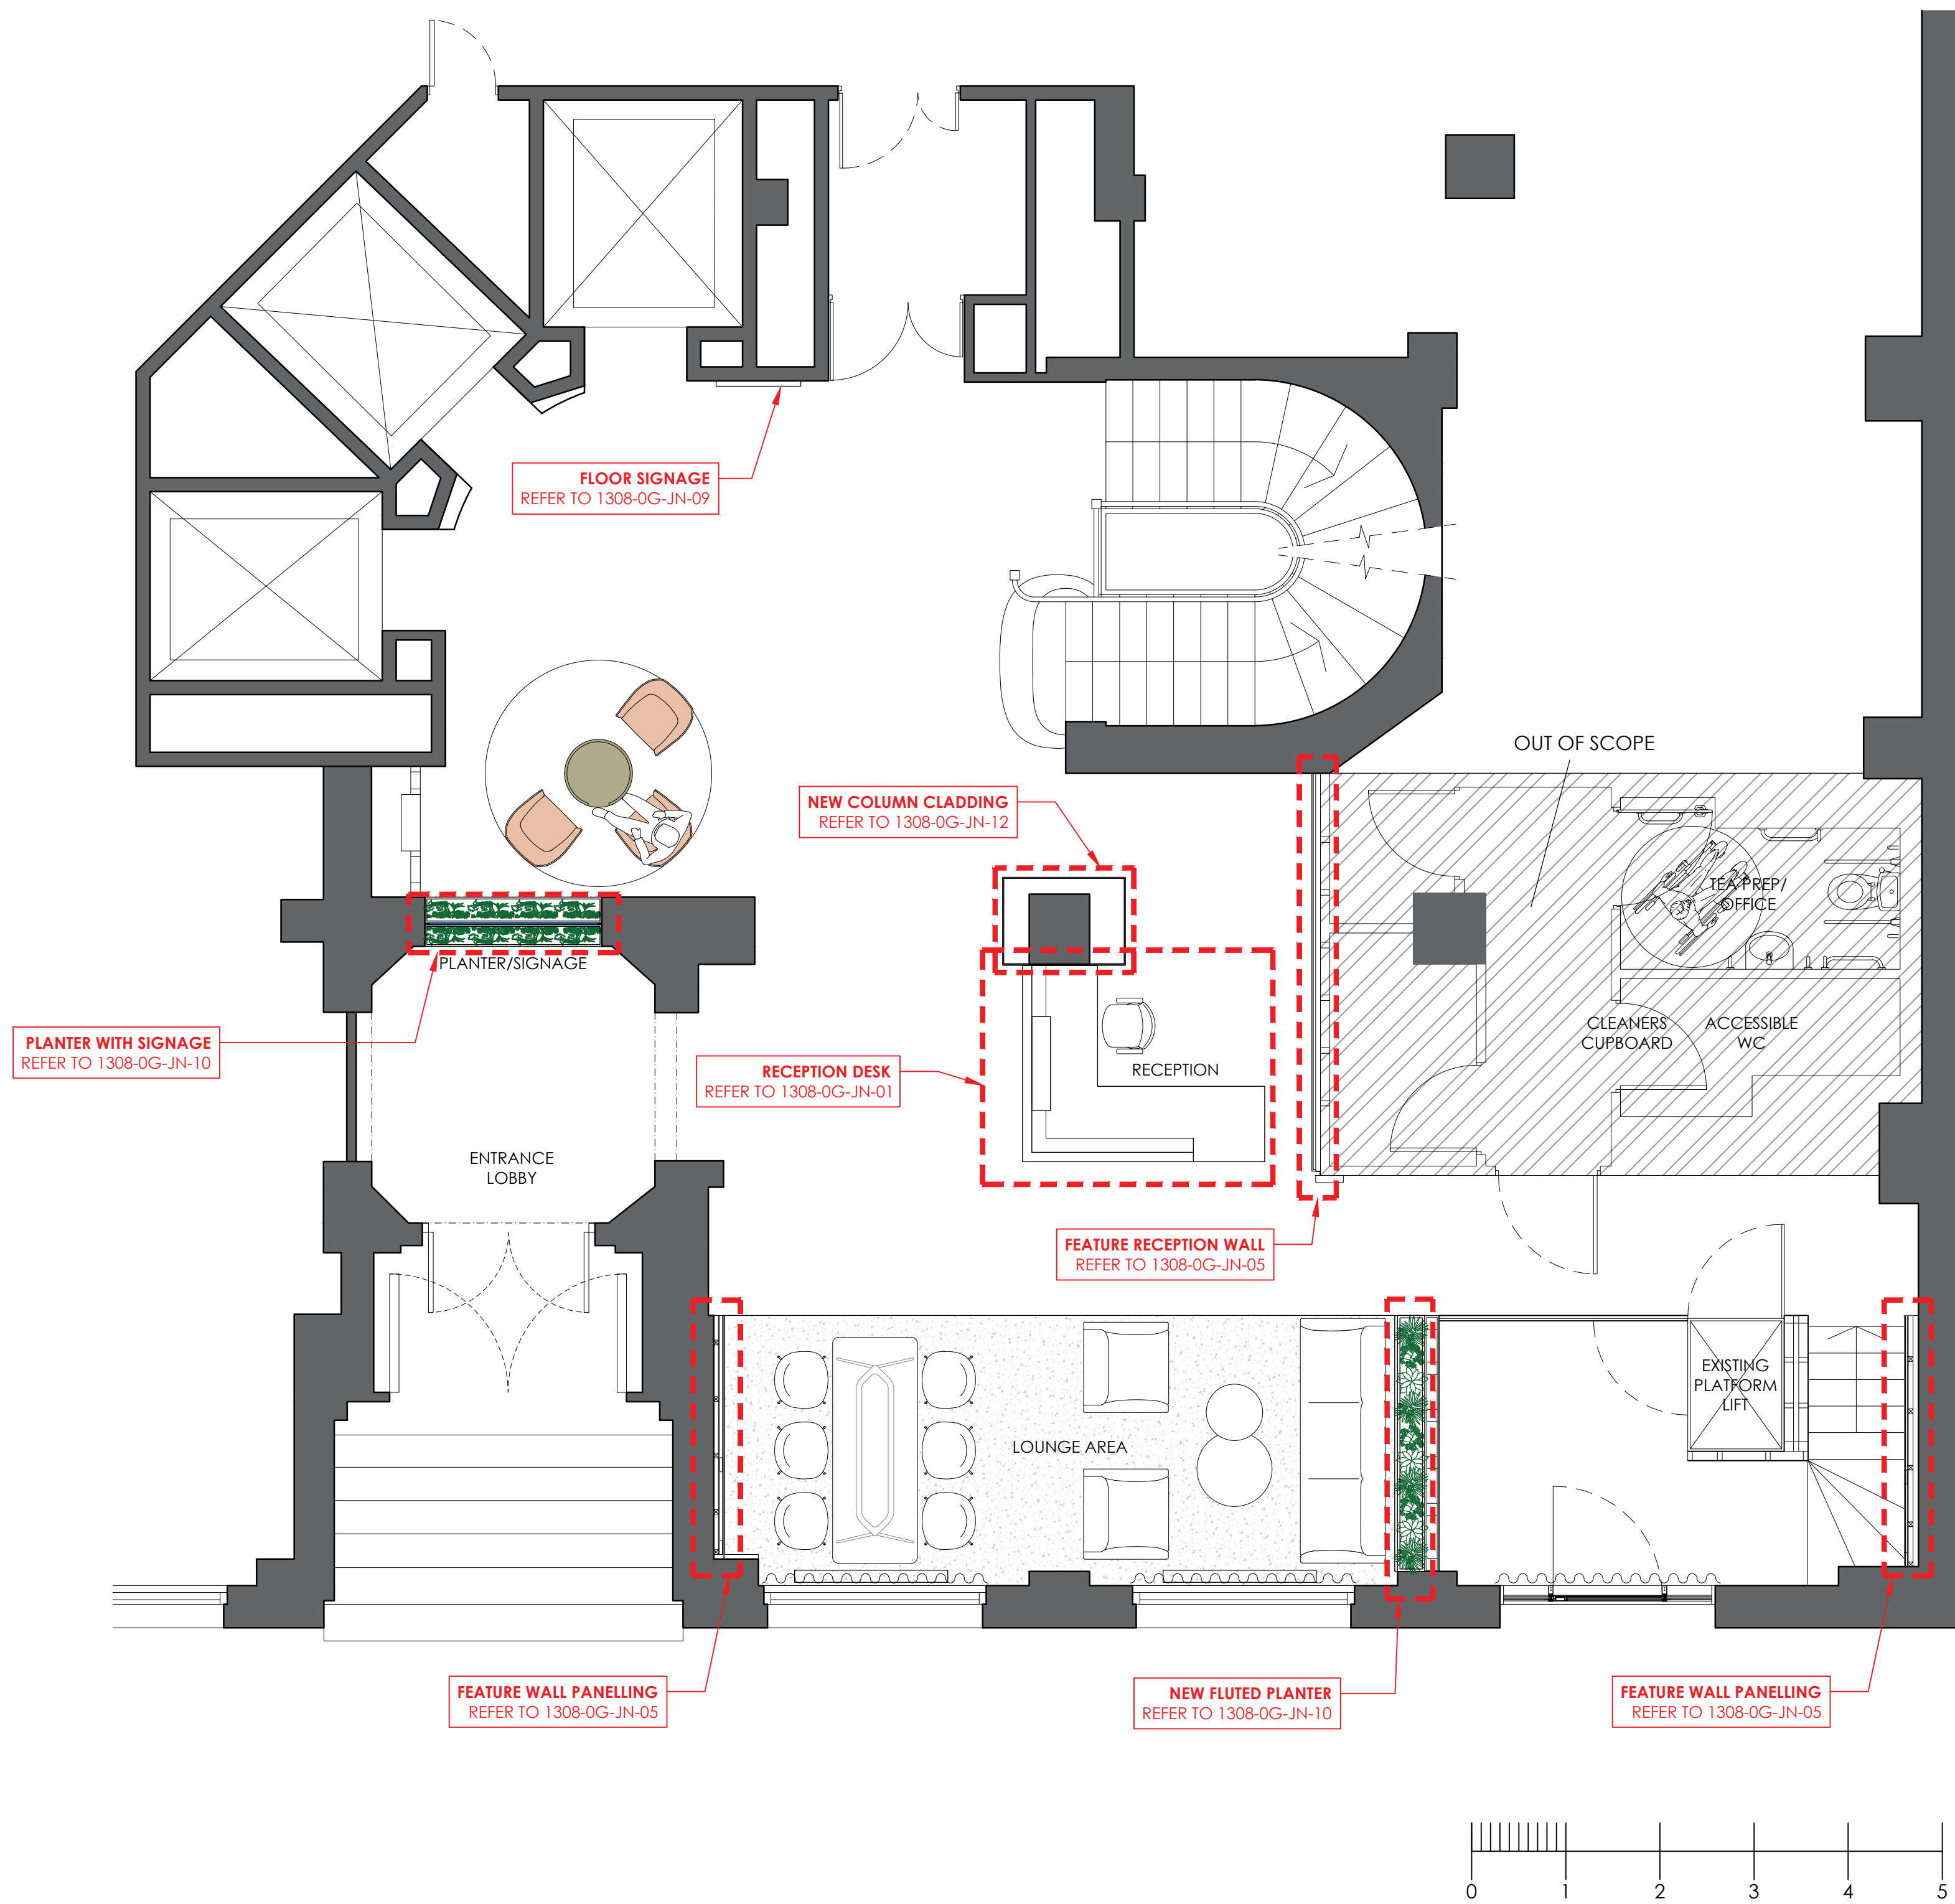

Rev	Date	Description	Initials
F	18.07.23	TIMBER SCREEN OMITTED	PB
E	06.04.23	UPDATES FROM CLIENT MEETING	PB
D	04.04.23	DRAWING REFERENCES AMENDED	PB
C	21.03.23	NEW SCHEME DESIGN FOR COSTING	PB
B	13.12.22	HERITAGE ISSUE	ST
A	05.12.22	ISSUED FOR TENDER	ST

FOR TENDER

Client:
GROSVENOR

Project:
**SHIP CANAL HOUSE
CAT A REFURBISHMENT**

Address:
**KING STREET
MANCHESTER**

Drawing Title:
**GROUND FLOOR
JOINERY LOCATIONS**

Date: 25.11.2022

Project Number: 1308

Scale: 1:50@A1

Drawn by: ST

Drawing Number:
1308-OG-JL-01F