


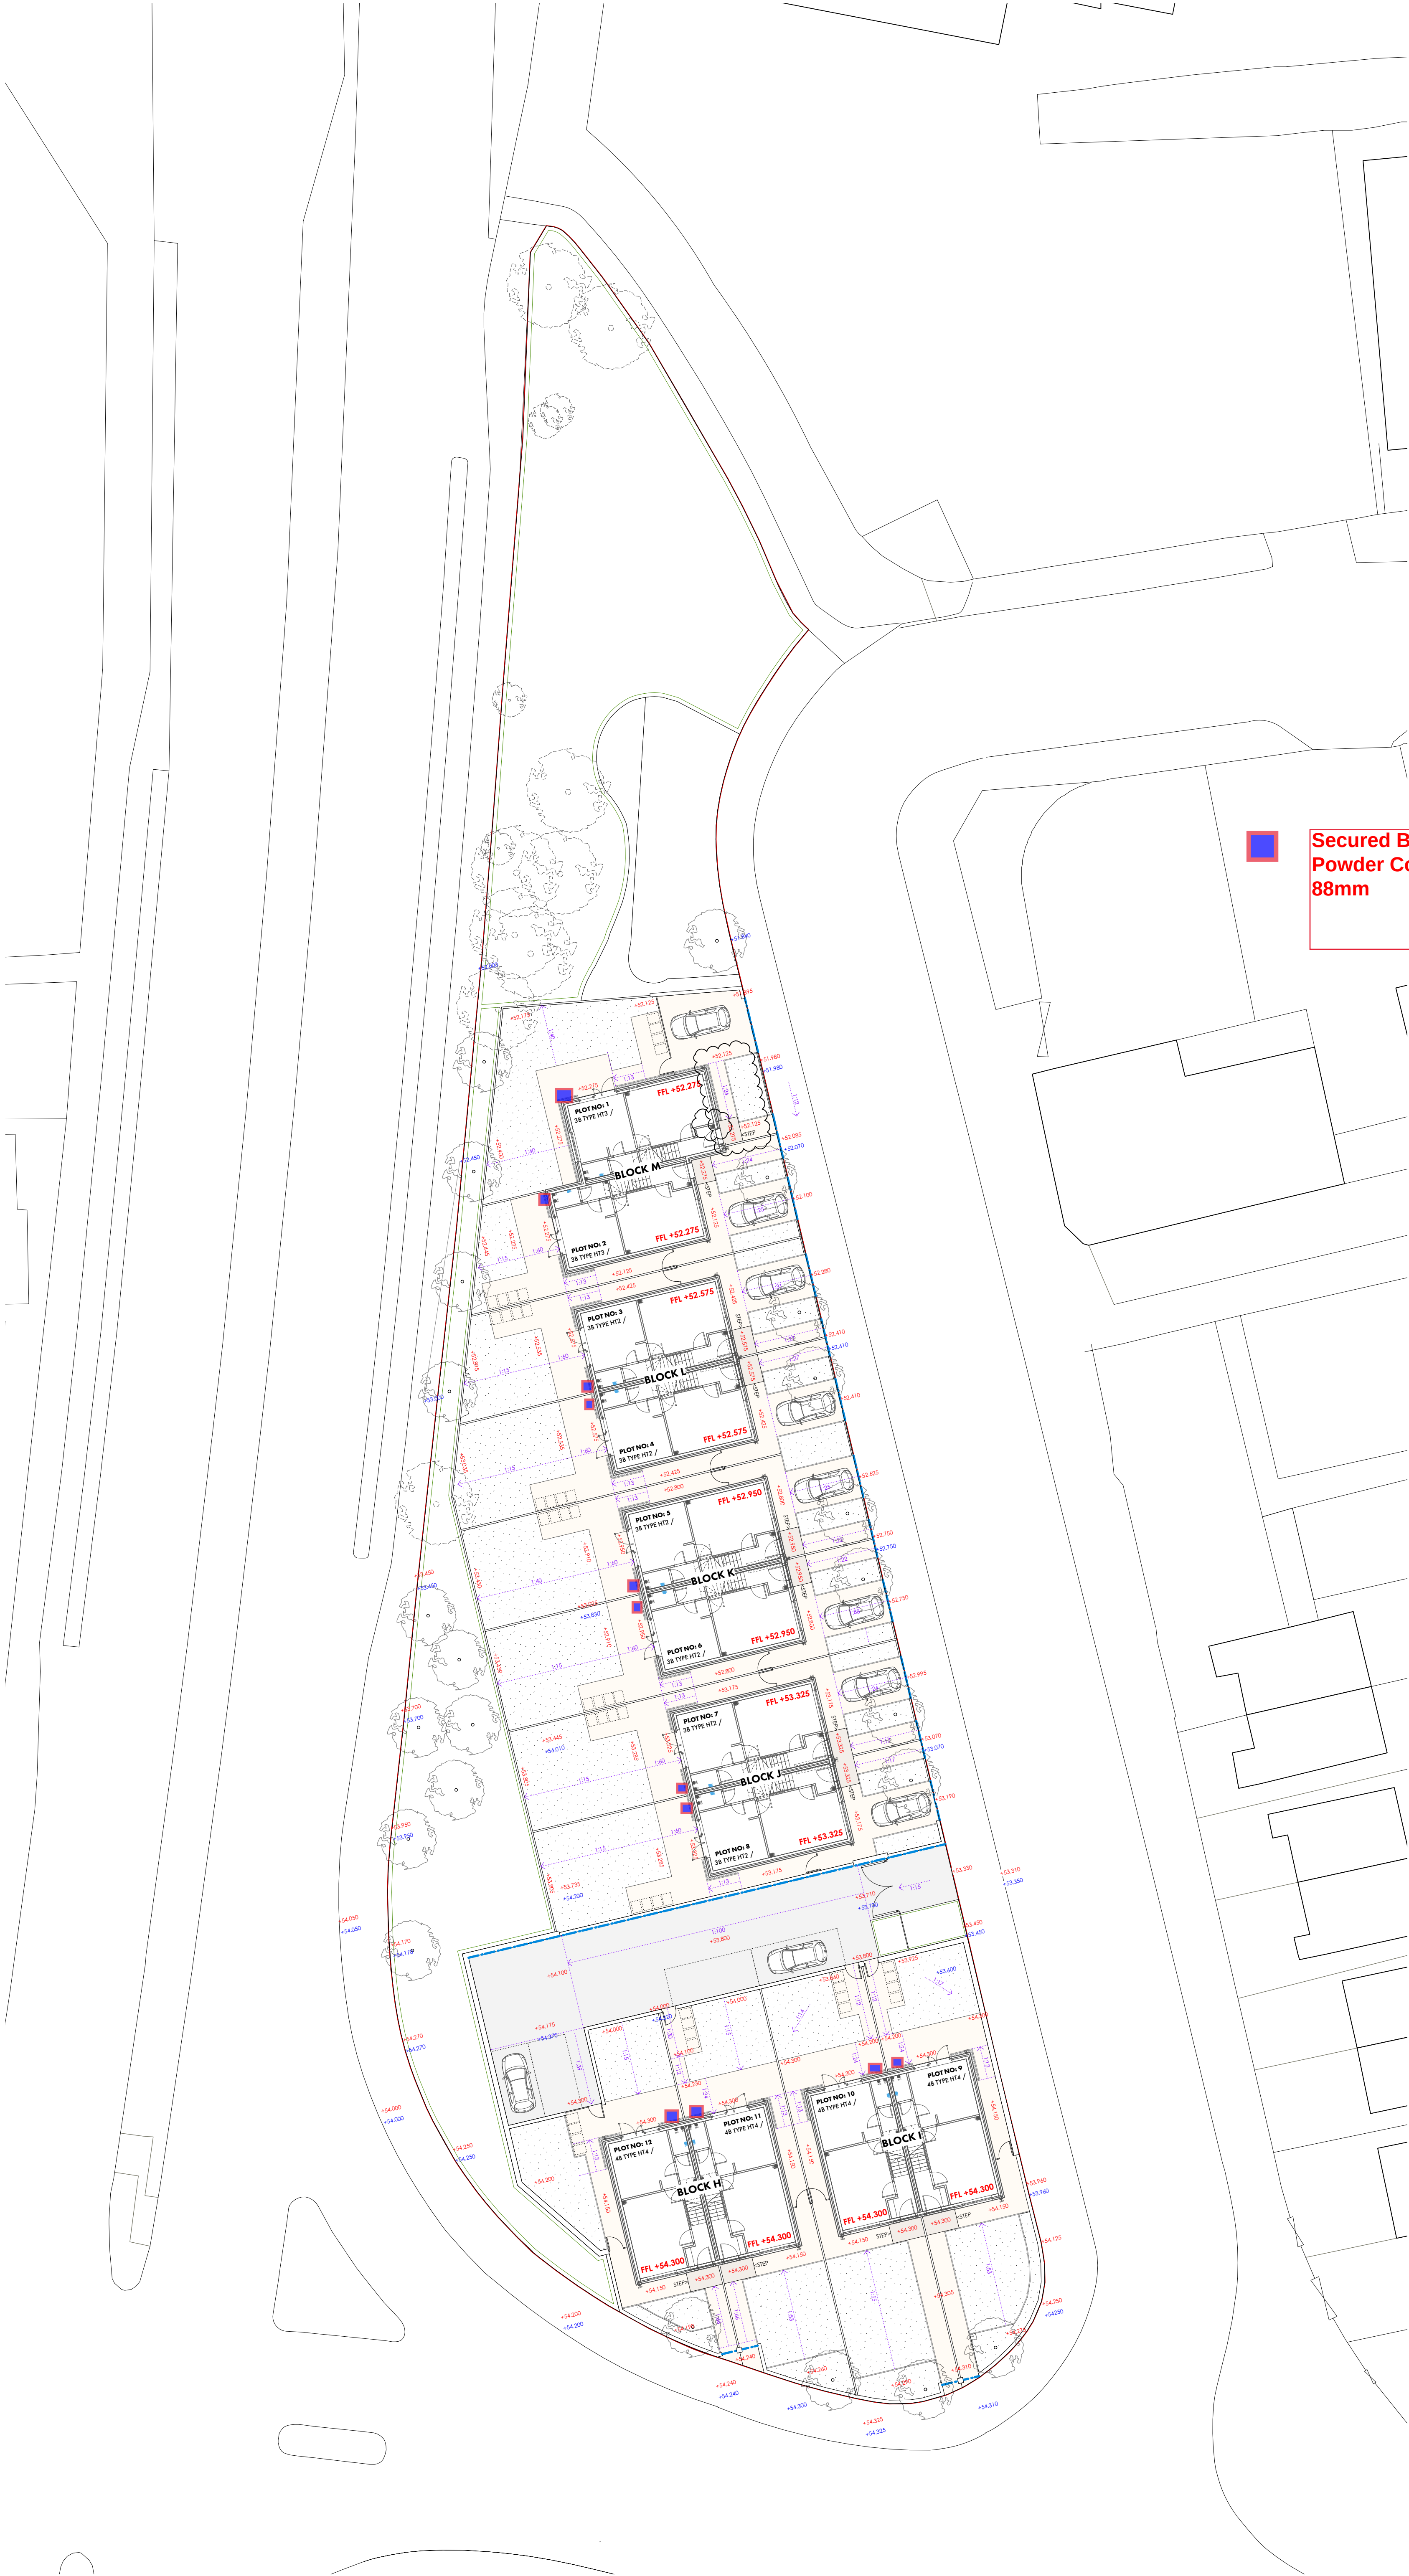

REVISION	DATE	DESCRIPTION
C01	31.01.22	PRELIMINARY ISSUE
C02	18.02.22	CONSTRUCTION ISSUE

- KEY
- SITE BOUNDARY
 - PAVING TO PRIVATE EXTERNAL AREAS
 - RESIDENTS PARKING COURT
 - PRIVATE GARDEN
 - NEW TREES
 - EXISTING TREES RETAINED
 - PROPOSED GRADIENTS
 - SLOT DRAIN CHANNEL SHOWN INDICATIVELY TO DRAINAGE ENGINEERS DESIGN AND DETAIL
 - 215MM WIDE GRAVEL MARGIN WITH FLUSH PIN KERBS

PROPOSED SITE LEVELS INDICATED IN RED

EXISTING SITE LEVELS INDICATED IN BLUE

REFER TO LANDSCAPE ARCHITECTS DRAWINGS FOR HARD AND SOFT LANDSCAPE SPECIFICATION AND DETAIL

Secured By Design Cycle Anchor. Galvanised in Powder Coated Blue Finish. 52.4mm x 120mm x 88mm

CONSTRUCTION ISSUE