


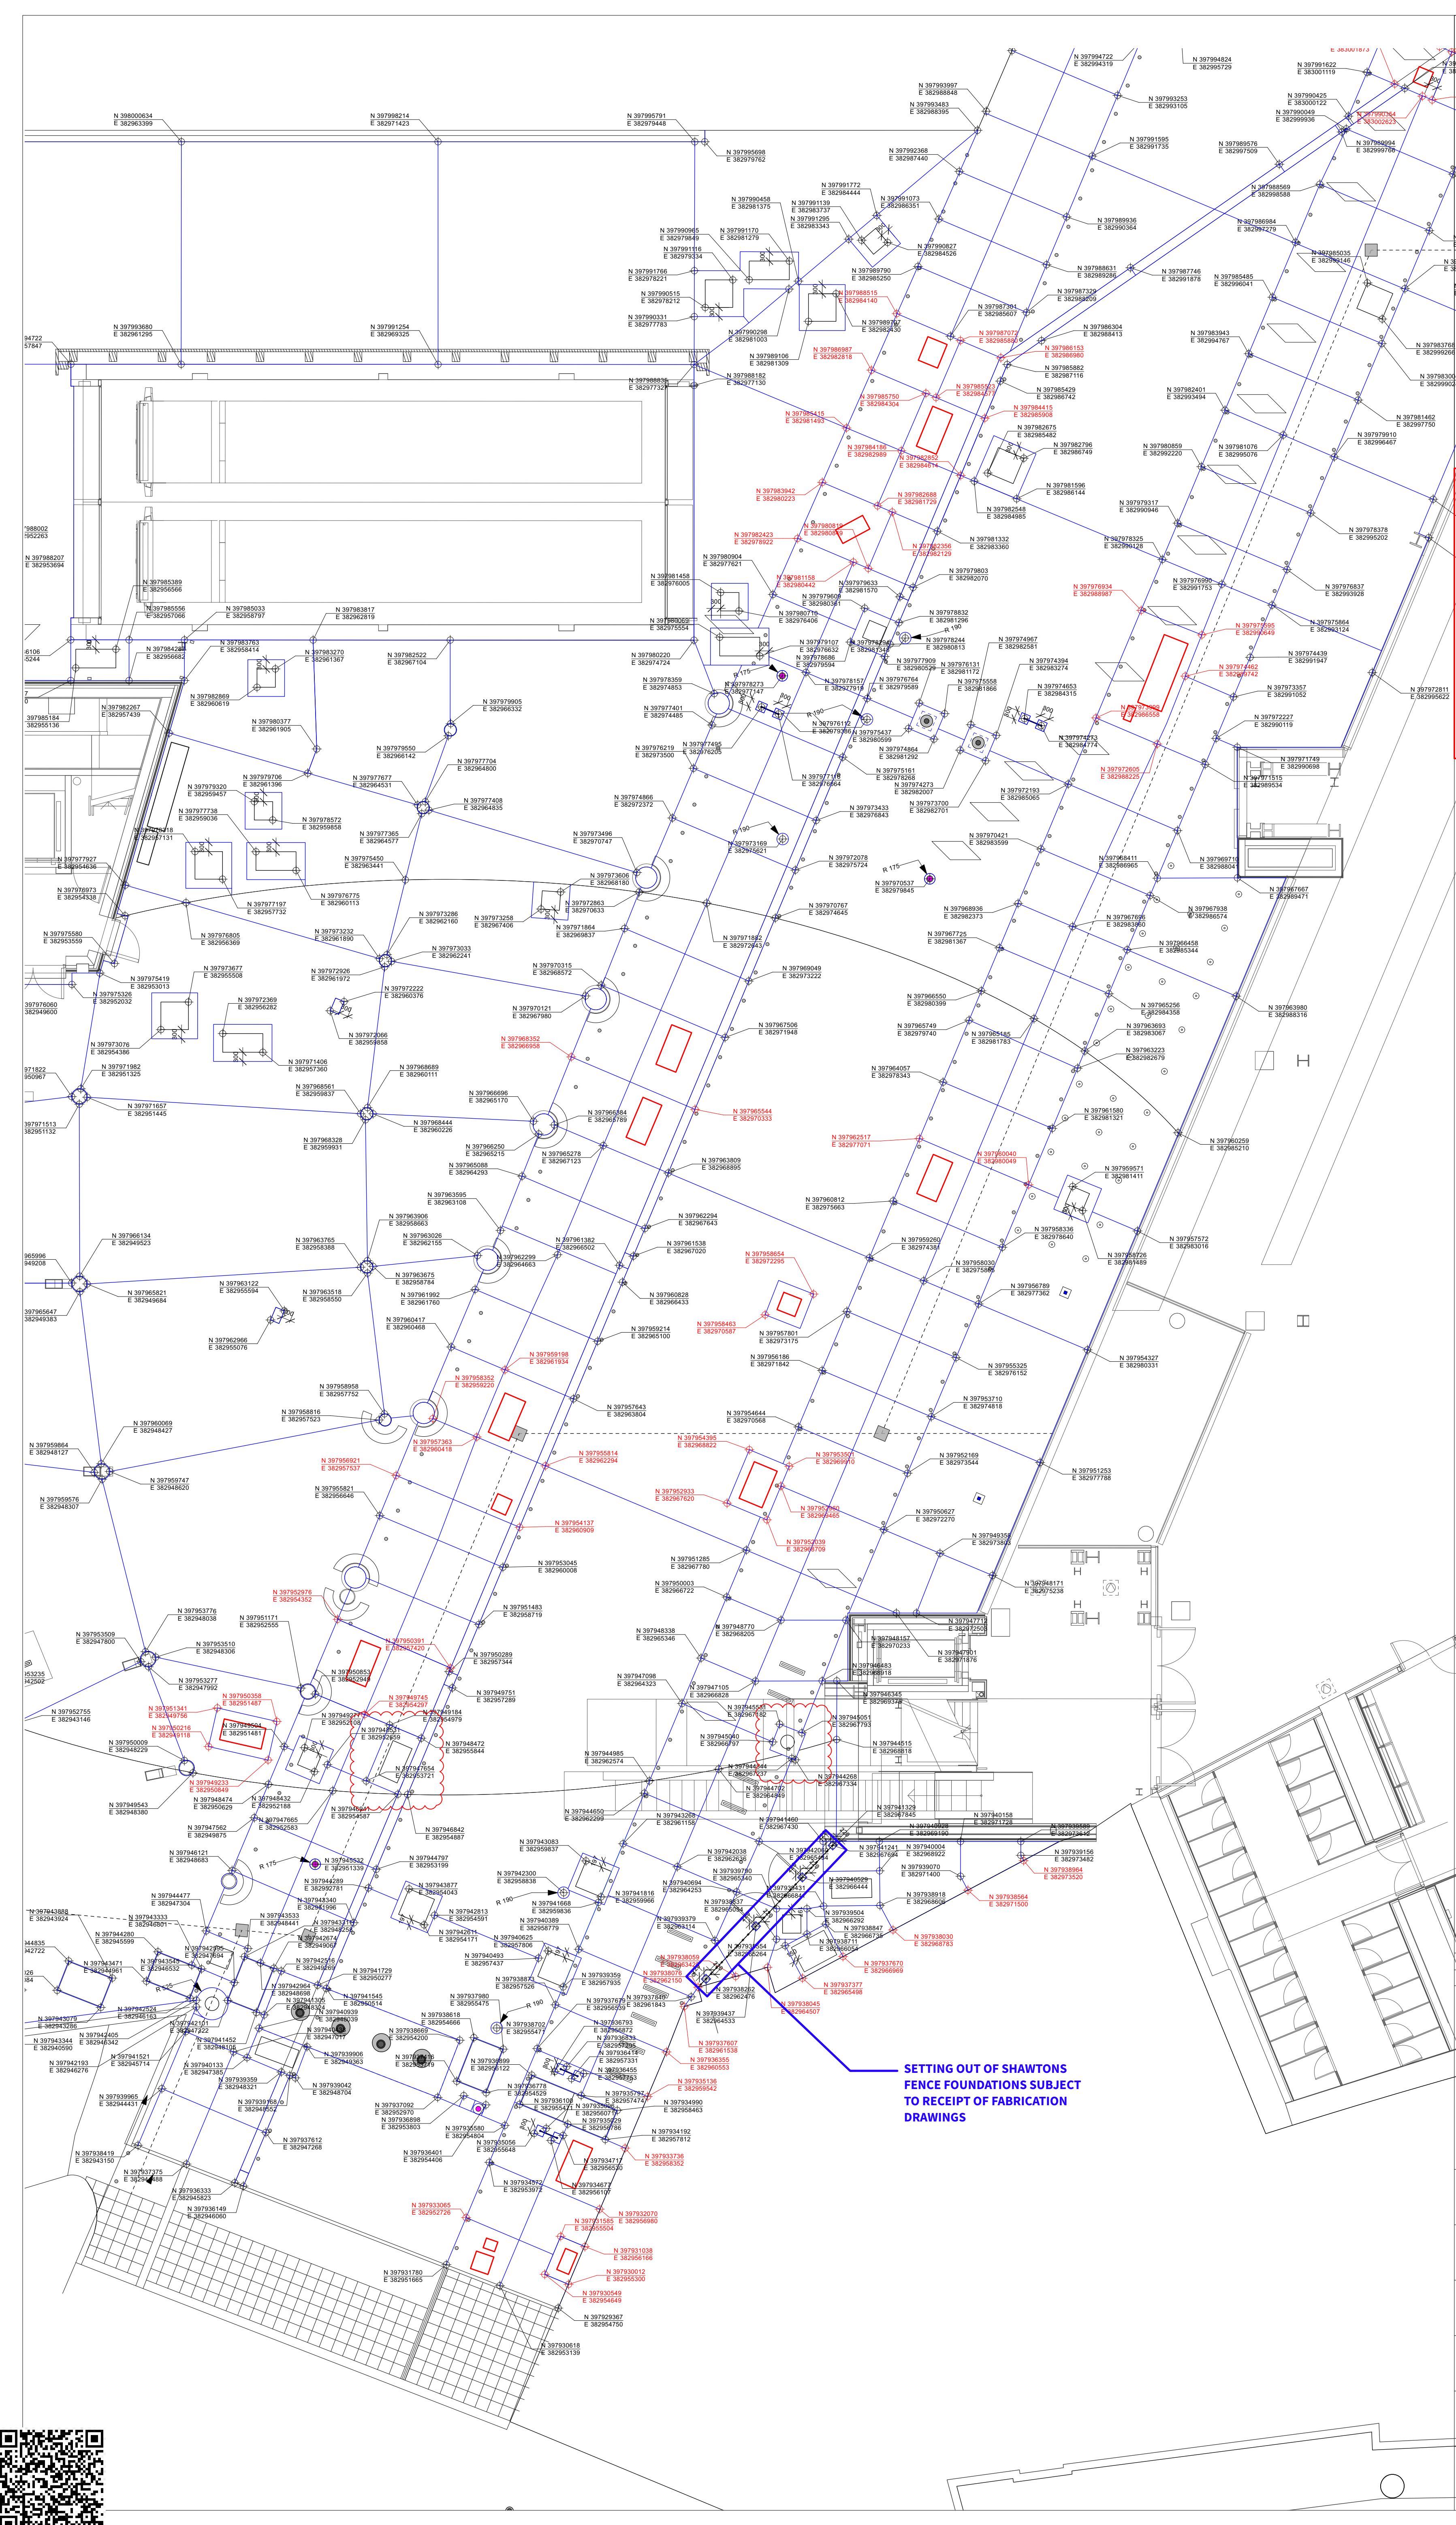

NOTES:

1. Do not scale from this drawing.
2. Always work to noted dimensions.
3. All dimensions are in millimetres unless otherwise stated.
4. All setting out levels and E dimensions to be agreed on site.
5. The dimensions of all materials must be checked on site before being laid out.
6. This drawing must be read with the relevant specification clauses and detail drawings.
7. Order of construction and setting out to be agreed on site.

LOCATION PLAN

GF
L02

NOTES:

- 1) Setting out coordinates are for the centre of the isolation joint next to the in-situ concrete as specified on engineer drawings, unless highlighted in blue.
- 2) Setting out points for joints are for aesthetic purpose. For structural information please refer to engineers drawings.
- 3) Setting out points in red are based upon topographical survey information provided for existing covers. Setting out to be checked on site and agreed with landscape architect and structural/civils engineer prior to works.

KEY

Joint Line

Drainage / Duct Cover
Actual Size

Setting Out Coordinate

Existing Covers
Actual size to be checked on site.

Coordinates around Existing Covers
Actual coords to be checked on site to ensure min 250mm offset from cover.

S4-C04	24-03-23	1. Abeyance notes omitted 2. Circular cover changed to square 3. Cover on LMS of Water street updated following site survey.	TF	AM
S4-C03	21-03-23	1. Joints added around PAS rated blocks central bollard setting out updated. 2. Jointing updated around bolards and associated infrastructure. 3. Storage area set out Archco interface updated Abeyance notes omitted	TF	AM
S4-C02	05-12-22	Jointing around revised drainage channels updated	TF	AM
S4-C01	25-10-22	for construction issue for comment to BH	TF	AM
S3-P01	13-10-22		TF	AM

Revision	Date	Description	Drawn	Apprv.

Planit I.E. Limited

E: info@planit-ie.com W: planit-ie.com

MANCHESTER
2 Back Grafton St., Altrincham, WA14 1DY
T: 0161 928 9281

LONDON
Unit 6 Waterside, 44-48 Wharf Road, London, N1 7UX
T: 0207 253 5678

LIVERPOOL
No. 8 Princes Parade, Princes Dock, Liverpool, L3 1DL
T: 0151 705 6746

Client MCC

Project Factory

Drg Title Setting Out - Area D
For Jointing & Covers

Created on	Created by	Approved by
11-10-22	TF	AM

Scale	Size	Workstage
1:100	A1	Stage 5

Drg No.	Suitability	Revision
MF-PLA-XX-GF-DR-L-10-3025	S4	C04

© Planit I.E. Limited