


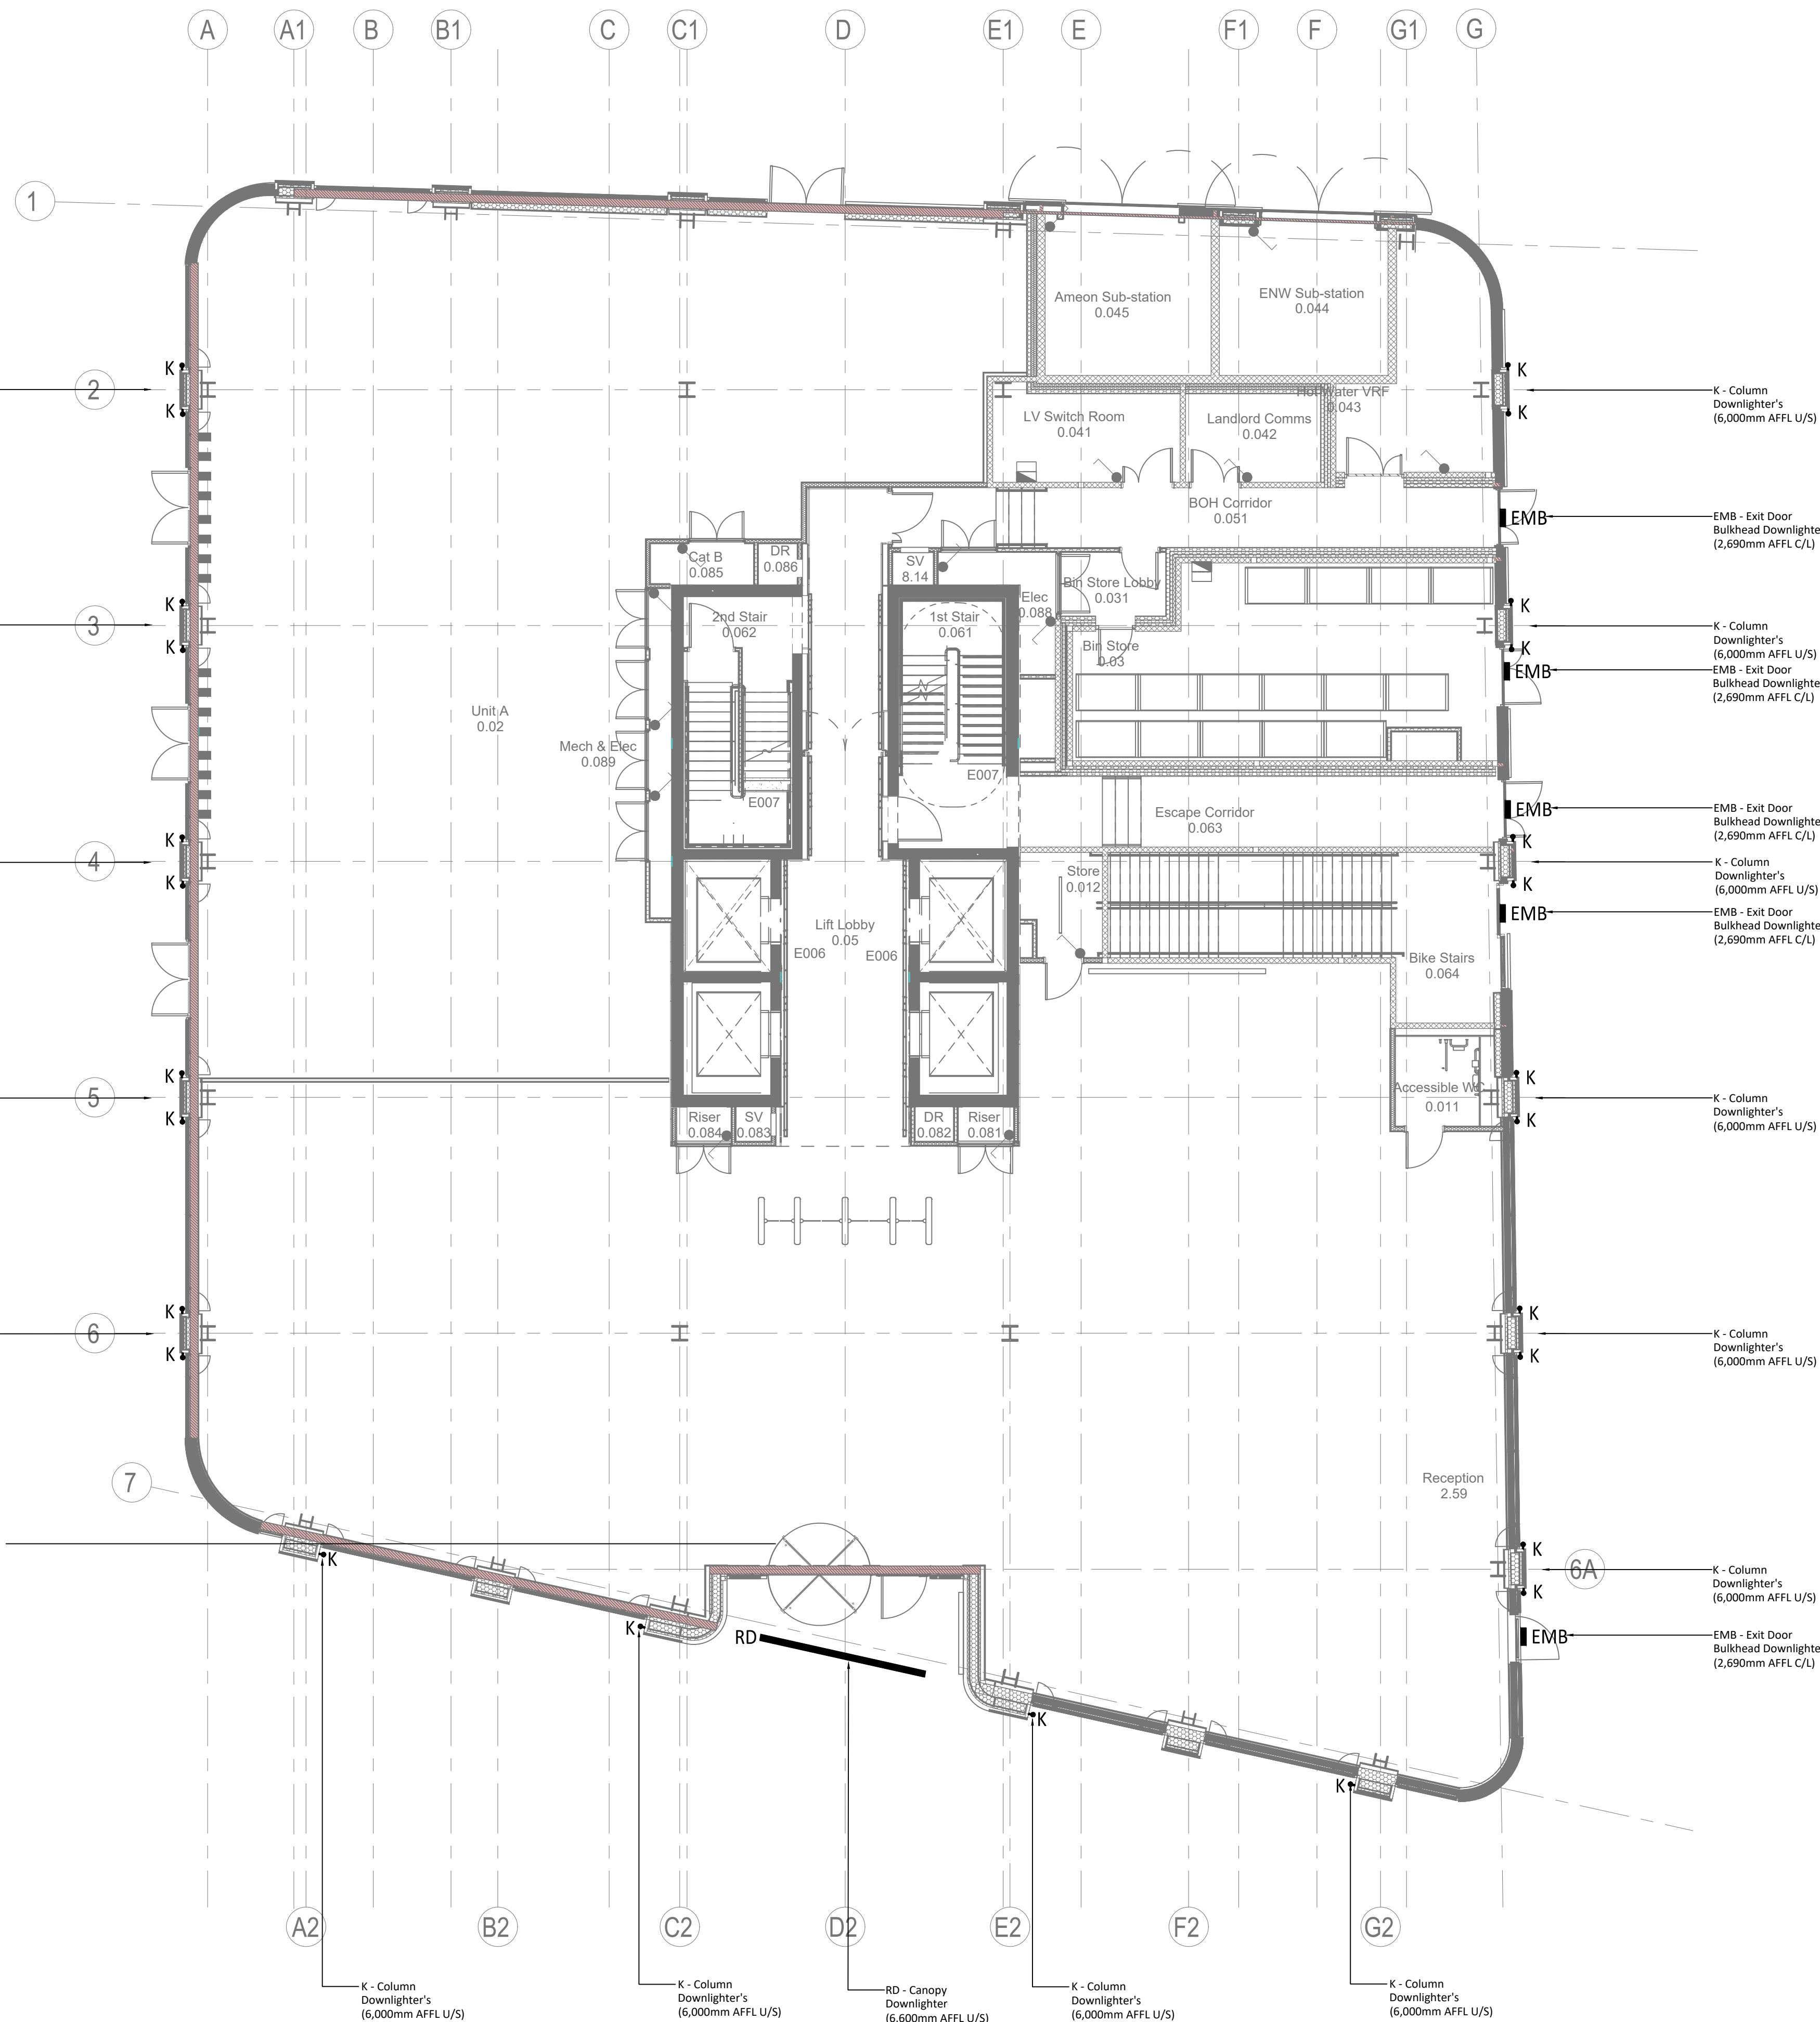

All External Lighting is Controlled via a Photocell & Time Clock Control Operation c/w Manual Override Switch

K - Column Downlighter's (6,000mm AFFL U/S)



RD - Canopy Downlighter (6,500mm AFFL U/S)



EMB - Exit Door Bulkhead Downlighter (2,690mm AFFL C/L)



SAFETY, HEALTH & ENVIRONMENTAL INFORMATION

For details of site wide and general risks to be read in conjunction with these notes, refer to the following documents:

In addition to the hazards/risks normally associated with the types of work detailed on this drawing, note the following:
Construction and Manufacture

Maintenance, Cleaning and Operation

Decommissioning and Demolition

It is assumed that all works associated with this drawing will be carried out by competent operatives working, where appropriate, to an approved method statement.



7 Brown Lane West, Leeds LS12 6EH.
Tel: 0113 234 3443

Client THE ISLAND SITE (General Partner) LIMITED	
Contract The Island Site	Design Manager J Hall
	Checked By C McGrath
Title External Lighting Level 00	Drawn By T Marwood
	Issue Date 24/07/23
Status A1 - Approved & Accepted	Scale 1:100
	Sheet Size A1
	Rev C01
Drawing No. TIS-NGB-ZZ-00-DR-E-6313	
Project Code Organised Drawn Checked Issued Reviewed Number	