

© COPYRIGHT
The copyright in this drawing is vested in Sheppard Robson and no license or assignment of any kind has been, or is, granted to any third party whether by provision of copies or originals or otherwise unless agreed in writing.

DO NOT SCALE FROM THIS DRAWING
The contractor shall check and verify all dimensions on site and report any discrepancies in writing to Sheppard Robson before proceeding work

FOR ELECTRONIC DATA ISSUE
Electronic Data / drawings are issued as "read only" and should not be interrogated for measurement. All dimensions and levels should read, only from those values stated in text, on the drawing.

AREA MEASUREMENT
The areas are approximate and can only be verified by a detailed dimensional survey of the completed building. Any decisions to be made on the basis of these predictions, whether as to project viability, pre-letting, lease agreements or otherwise, should include due allowance for the increases and decreases inherent in the design development and building processes. Existing buildings may present anomalies in relation to surveyed/drawn plans that may also effect the stated areas. All areas are subject to Town Planning and Conservation Area Consent and detailed Rights to Light analysis. Figures relate to the likely areas of the building at the current stage of the design and are calculated using one of the following (as stated in the accompanying areas schedule) IPMS1, IPMS2, IPMS 3, Gross External Area (GEA), Gross Internal Area (GIA) or Net Internal Area (NIA) methods of measurement from the RICS Property Measurement 1st edition.

KEY

INTERIM SECTION OF RAMP TO BE DEMOLISHED (AND PROPPED)

PROPOSED NEW HV SUBSTATION BASE CONSTRUCTED. (GROUND MADE GOOD LOCALLY ABOVE)

(NOT INCLUDED IN IMPLEMENTATION WORKS)

EXISTING SUBSTATION WILL BE DEMOLISHED ONCE NEW HV SUBSTATION IS CONSTRUCTED AND COMMISSIONED

FULL EXTENT OF PROPOSED SUBSTATION(S)

NOTE:

SCOPING AND REFERENCE DRAWING ONLY.
PLEASE REFER TO STRUCTURAL ENGINEERS DRAWINGS FOR SETTING OUT AND DIMENSIONS

REV.	DATE	AMENDMENT
P01	19/06/2023	NMA PLANNING ISSUE

KEYPLAN

CLIENT

FOR AND ON BEHALF OF CANDOUR


SHEPPARD ROBSON

77 Parkway Camden Town London NW1 7PU
T: +44 (0)20 7504 1700 E: london@sheppardrobson.com

PROJECT
39 Deansgate

SCALE@A1 As indicated	DATE 06/20/23	ORIGINATOR MM	CHECKED MM	AUTHORISED TOB
--------------------------	------------------	------------------	---------------	-------------------

INITIAL WORKS SECTIONS			
Stage 3			
STATUS	PURPOSE FOR ISSUE	SR NO.	
S2	PLANNING	6145	
DRAWING NO.	REV.		
6145	-SRA-XX-00-DR-A-02860		P01

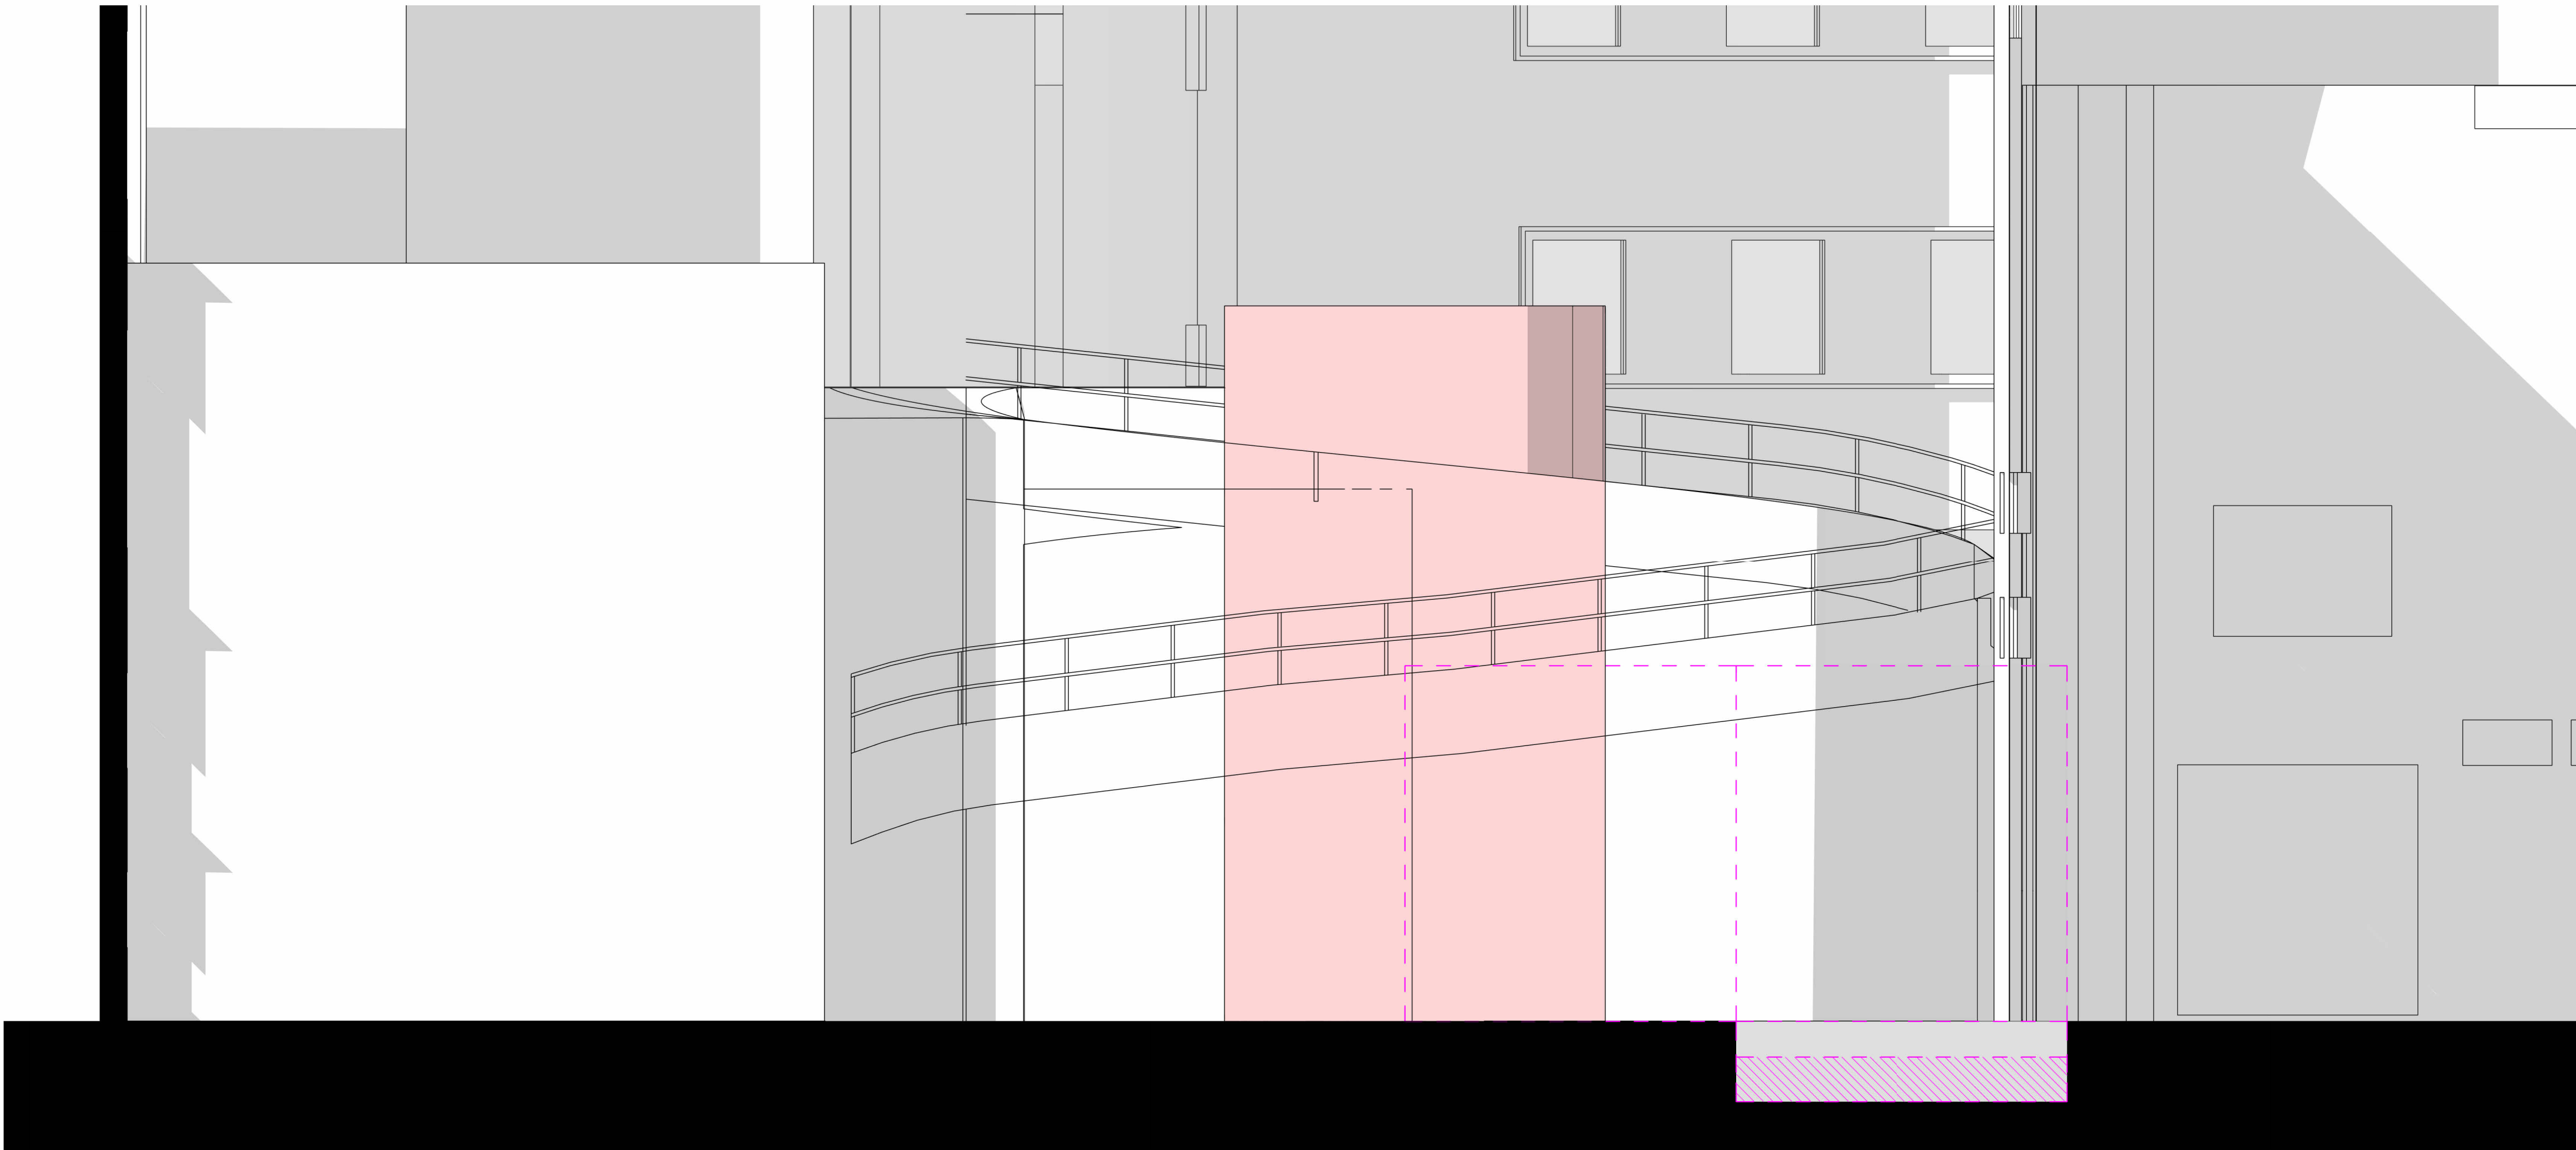

SECTION 01 LOOKING NORTH
1 : 50



SECTION 02 LOOKING WEST
1 : 50