




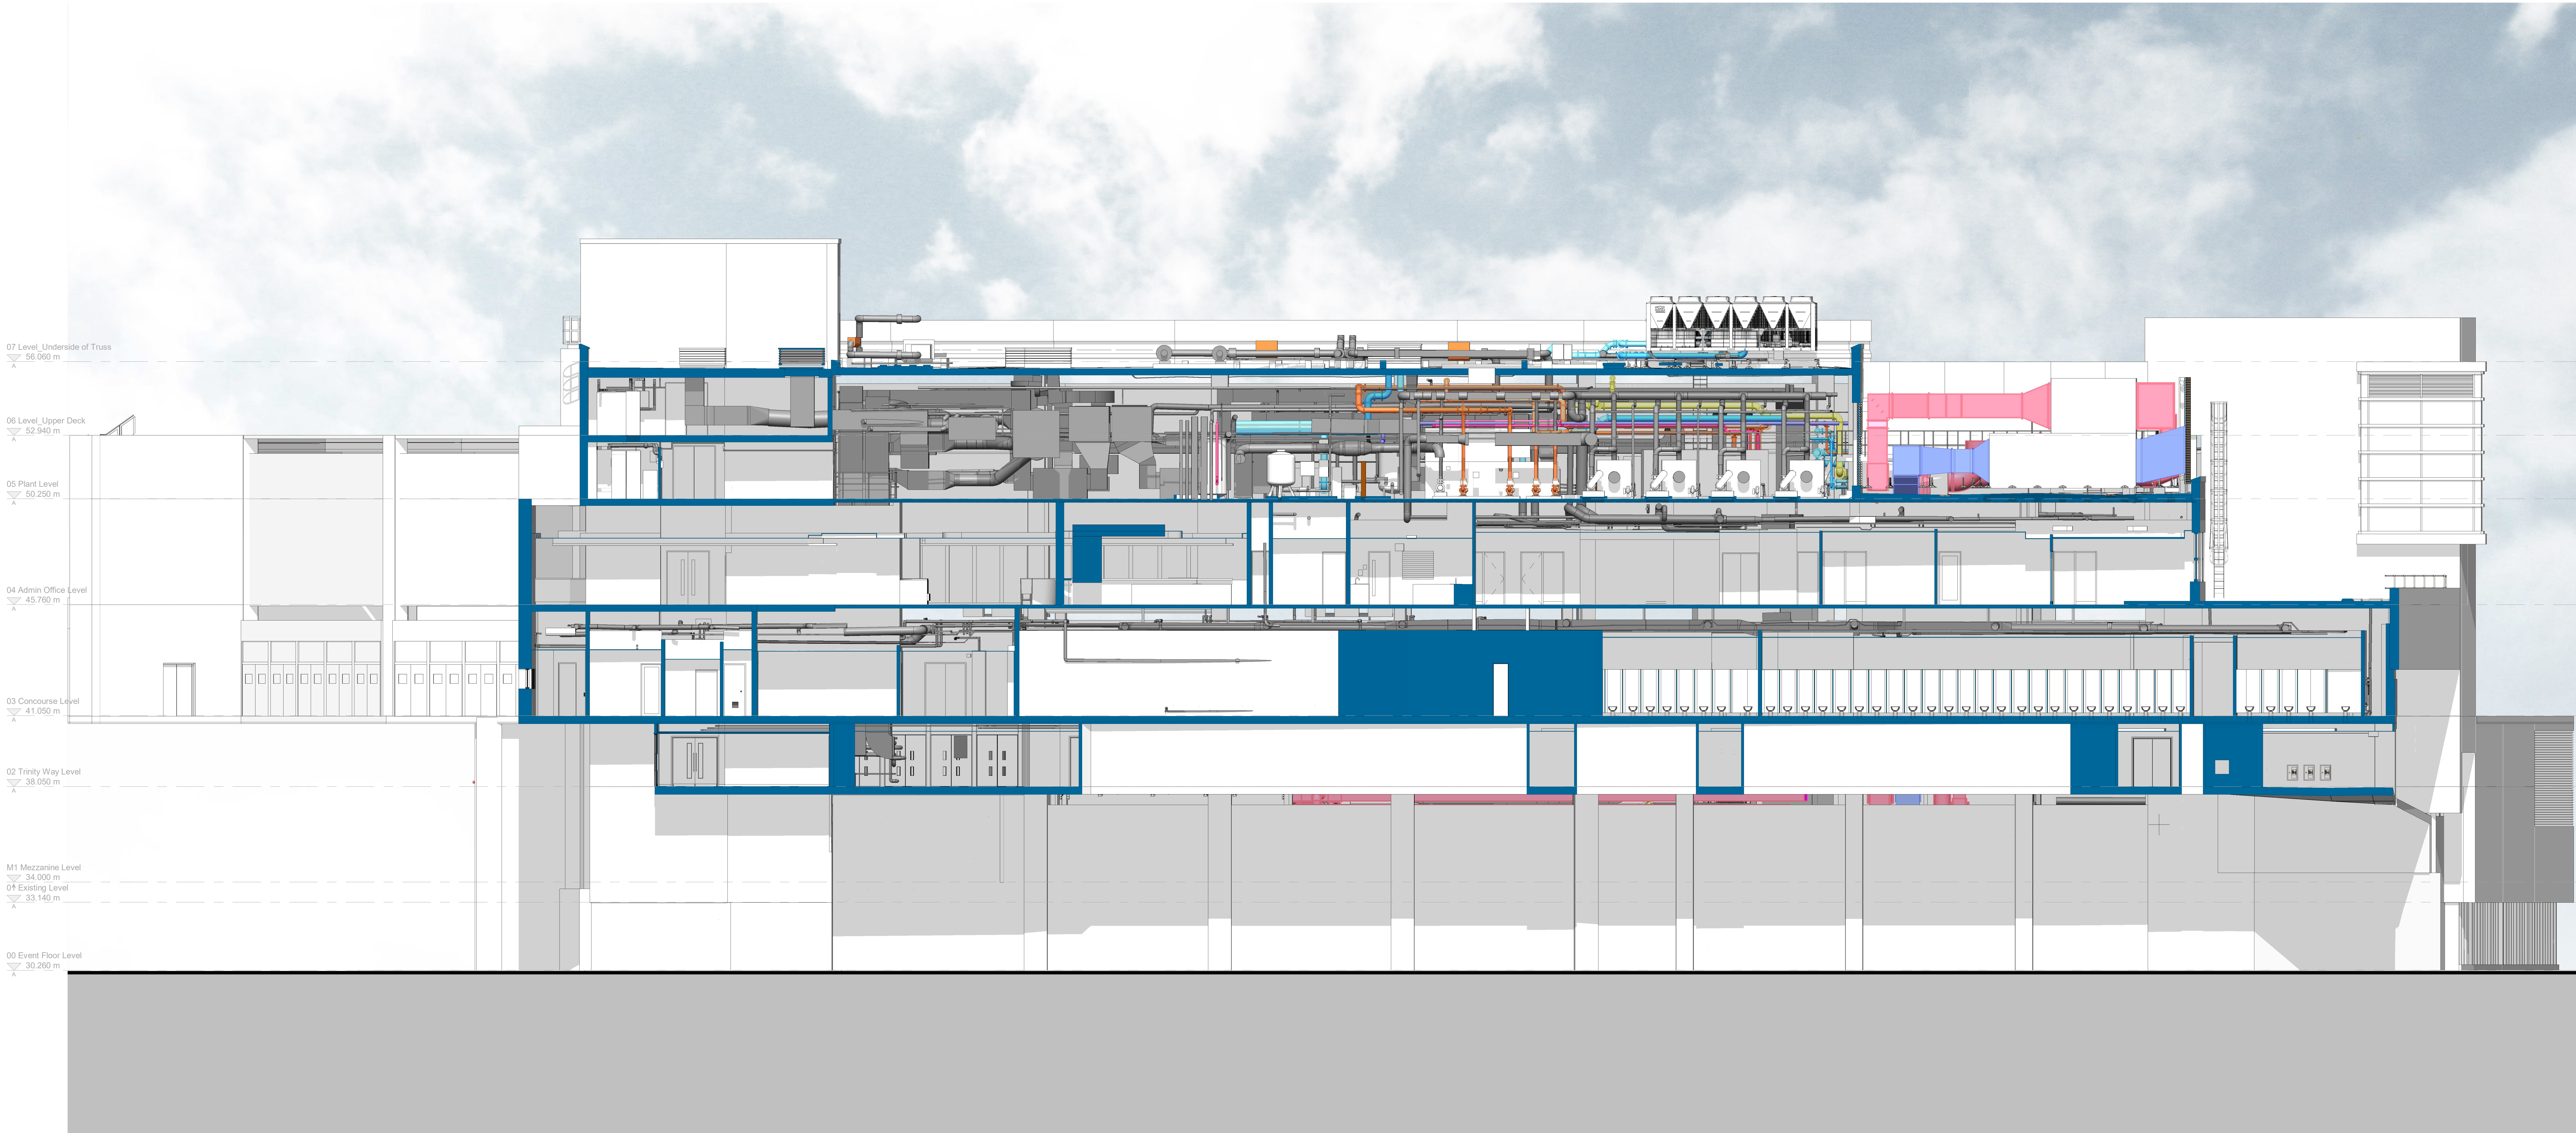

1 Roof Section - Proposed
1 : 100

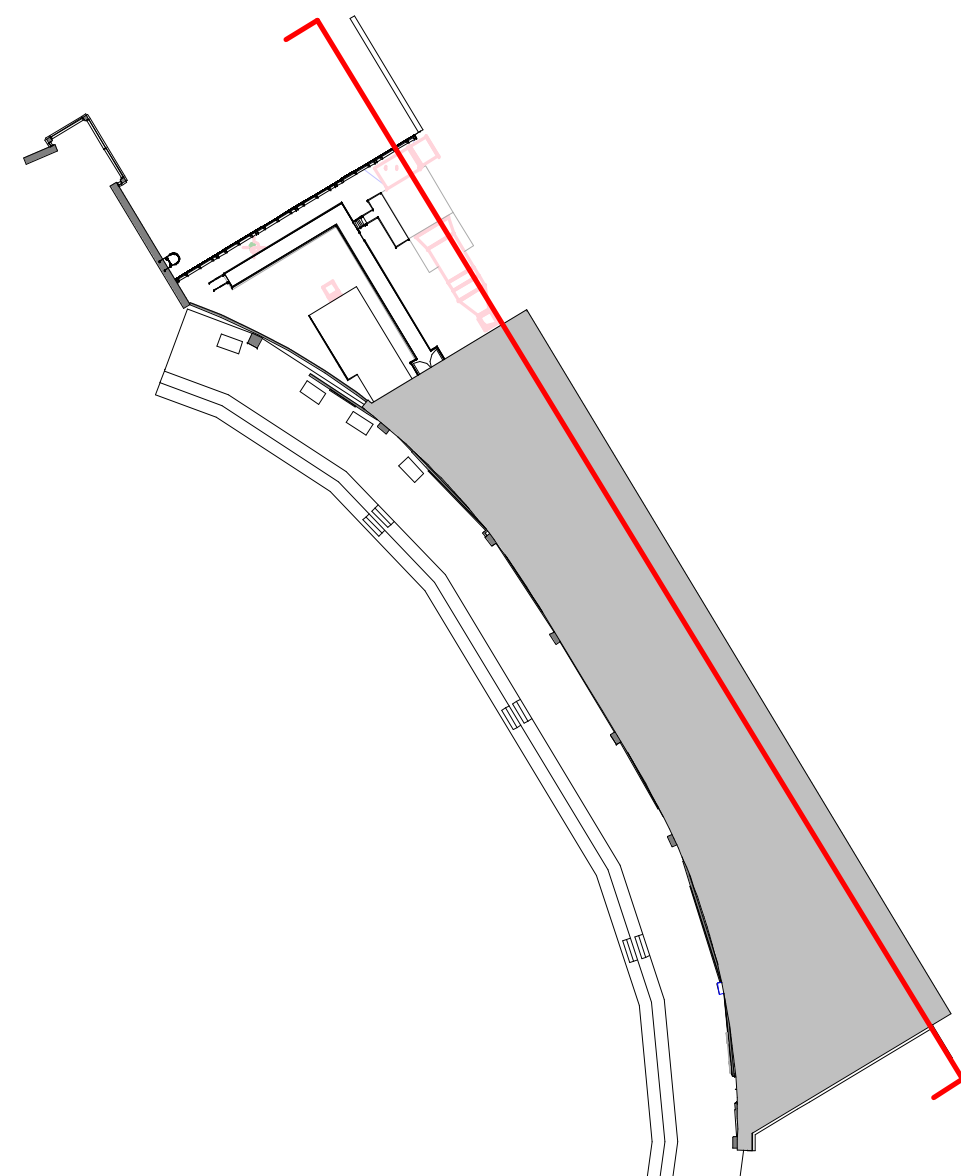

Rev	Description	Date	Dr	App
by		date created	ty	ty
EK		26/05/23	DM	

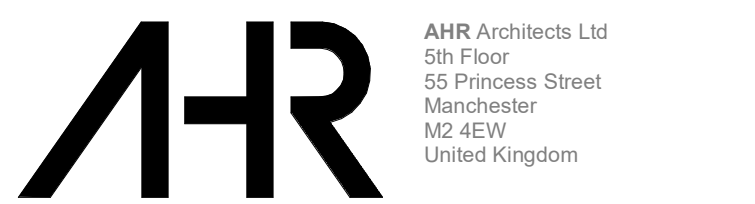

AHR Architects Ltd
5th Floor
55 Princess Street
Manchester
M2 4EW
United Kingdom

sheet name Galliford Try Construction		
project AO Arena		
drawing Roof Section - Proposed		
computer file C:\Users\james\Documents\AOA 2022\00663\00663.dwg	plot date	
project number 2022.00663.000	scale As indicated@A0	
drawing number MA1A-AHR-XX-XX-DR-A-07006	rev	issue status

This drawing is to be read in conjunction with all related drawings. All dimensions must be checked and noted on site before construction work or production shop drawings. The originator should be notified immediately of any discrepancy. This drawing is copyright and remains the property of AHR.