
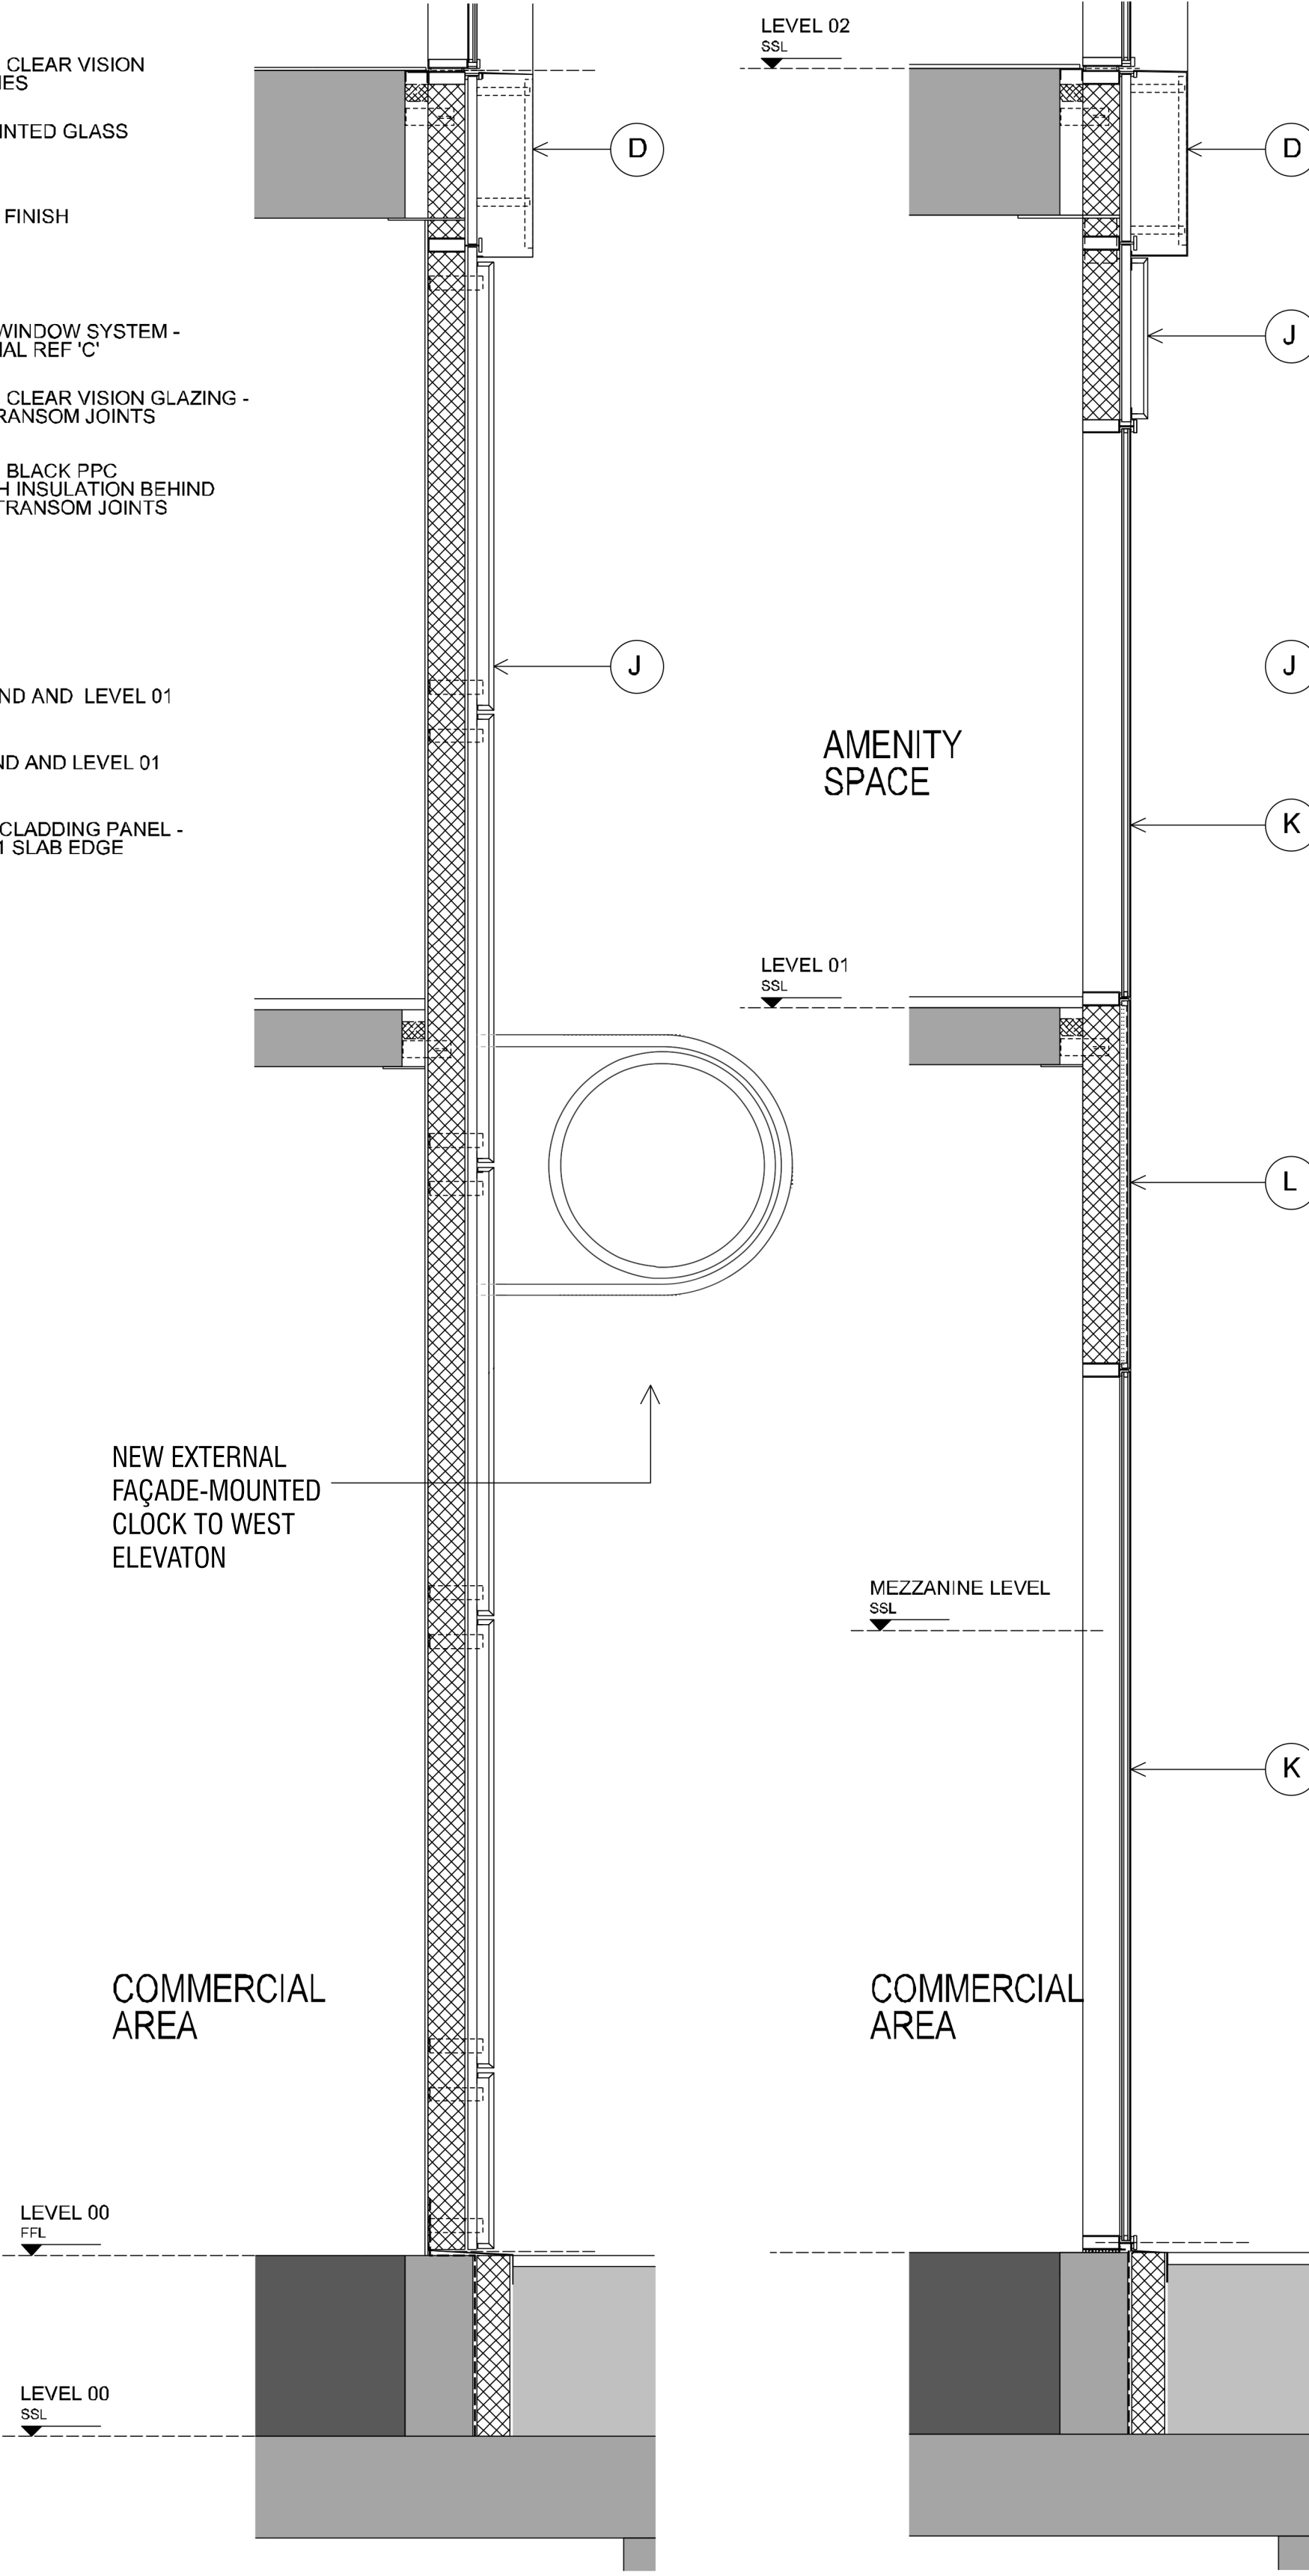


MATERIALS KEY


- (A) ALUMINIUM WINDOW FRAMES WITH CLEAR VISION GLAZING - BLACK COLOURED FRAMES
- (B) SEMI OPAQUE BLACK COLOURED TINTED GLASS 'SPANDREL' TO LEVEL 01
- (C) INSULATED ALUMINIUM SPANDREL CLADDING PANEL - BLACK COLOUR FINISH
- (D) ALUMINIUM CLADDING PANEL - SILVER GREY COLOUR FINISH
- (E) ALUMINIUM LOUVRE GLAZED INTO WINDOW SYSTEM - COLOUR/ FINISH TO MATCH MATERIAL REF 'C'
- (F) ALUMINIUM WINDOW FRAMES WITH CLEAR VISION GLAZING - EXPRESSED MULLIONS AND SSG TRANSOM JOINTS - BLACK COLOURED FRAMES
- (G) ALUMINIUM WINDOW FRAMES WITH BLACK PPC ALUMINIUM 'SPANDREL' PANEL WITH INSULATION BEHIND - EXPRESSED MULLIONS AND SSG TRANSOM JOINTS - BLACK COLOURED FRAMES
- (H) VERTICAL LOUVRES - BLACK COLOUR FINISH
- (I) LOUVRE PANEL CLADDING - BLACK COLOUR FINISH
- (J) CERAMIC TILE CLADDING TO GROUND AND LEVEL 01 - BLACK COLOUR FINISH
- (K) CURTAIN WALL GLAZING TO GROUND AND LEVEL 01 - BLACK COLOURED FRAMES
- (L) INSULATED ALUMINIUM SPANDREL CLADDING PANEL - BLACK COLOUR FINISH TO LEVEL 01 SLAB EDGE

FACADE ELEVATION KEY

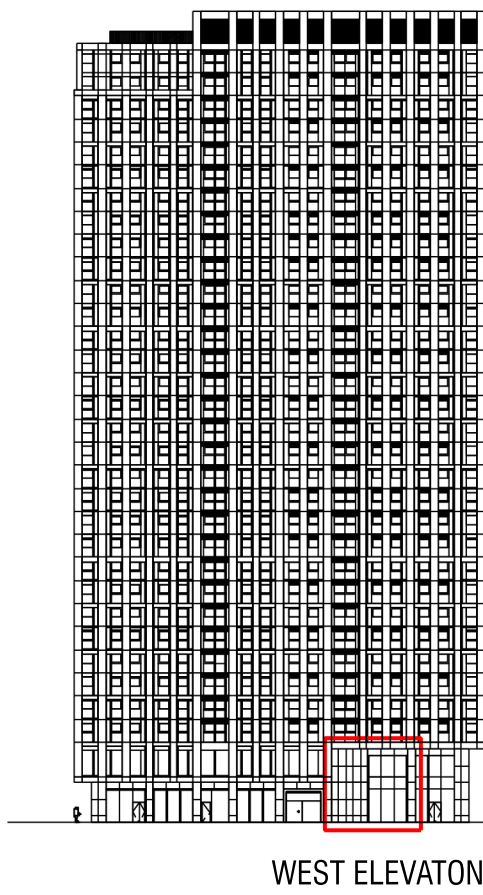


01 SECTION
PART SECTION 1:25 @ A1

02 SECTION
PART SECTION 1:25 @ A1

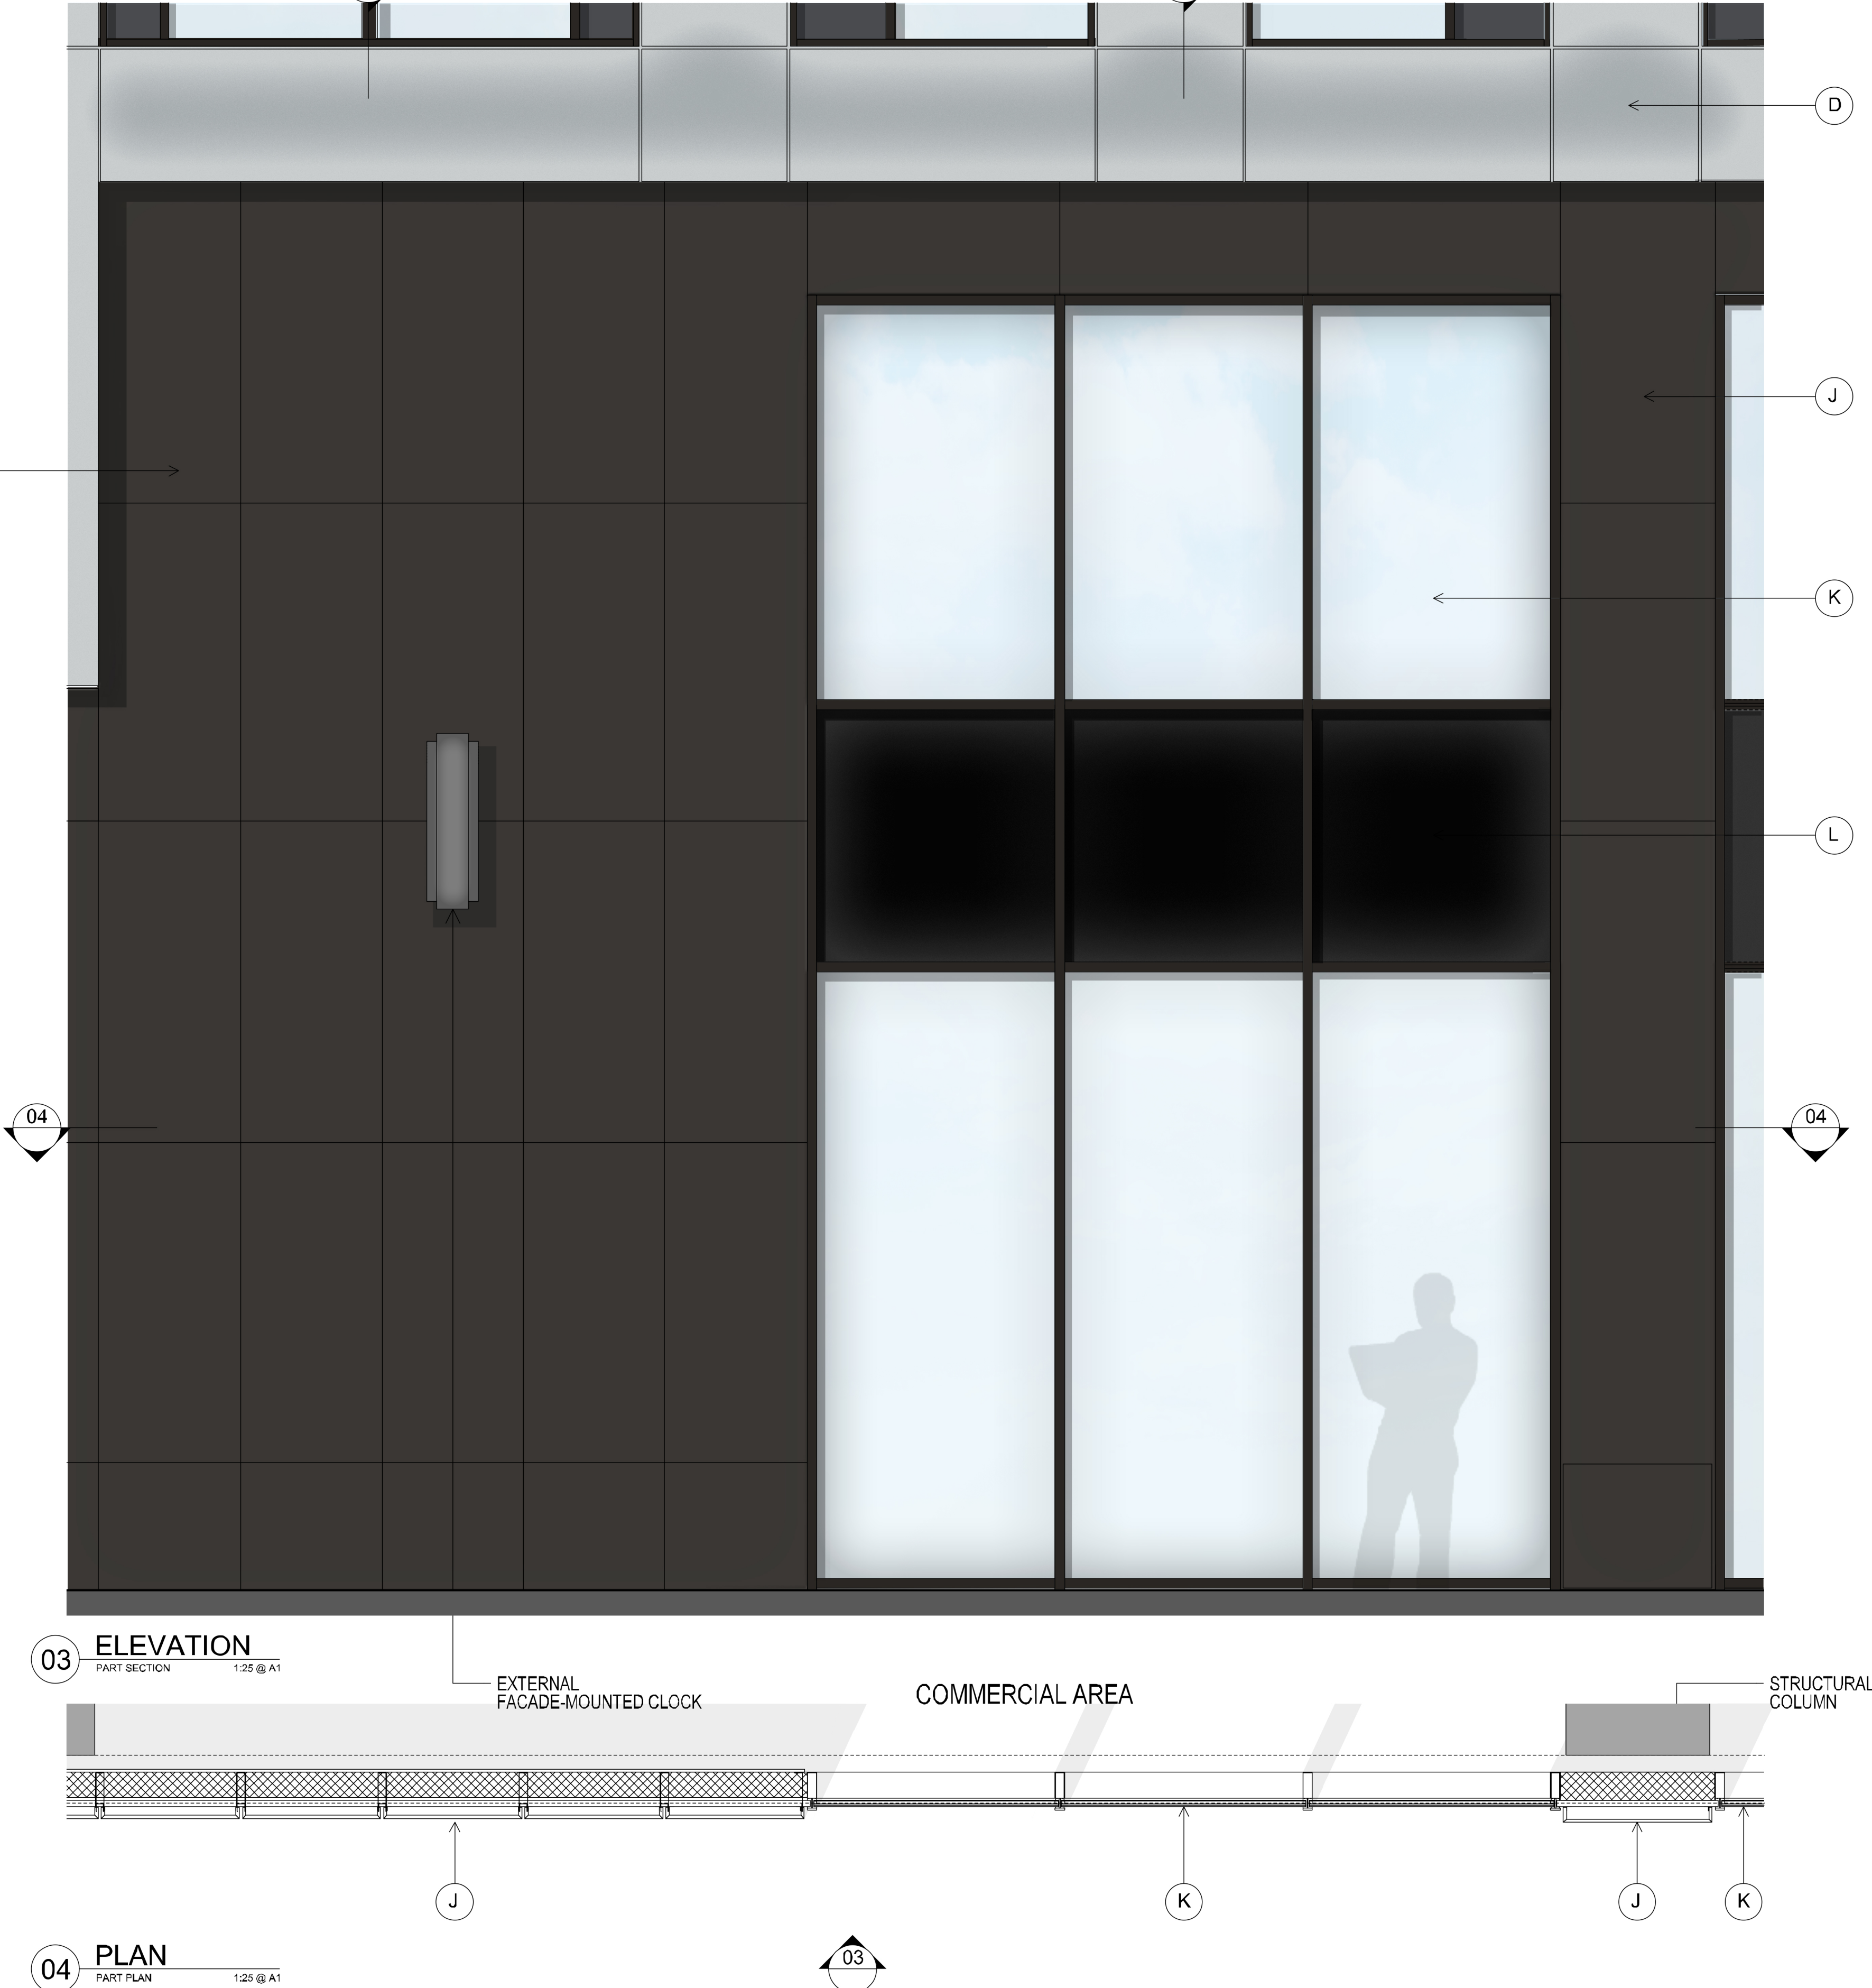

03 ELEVATION
PART SECTION 1:25 @ A1

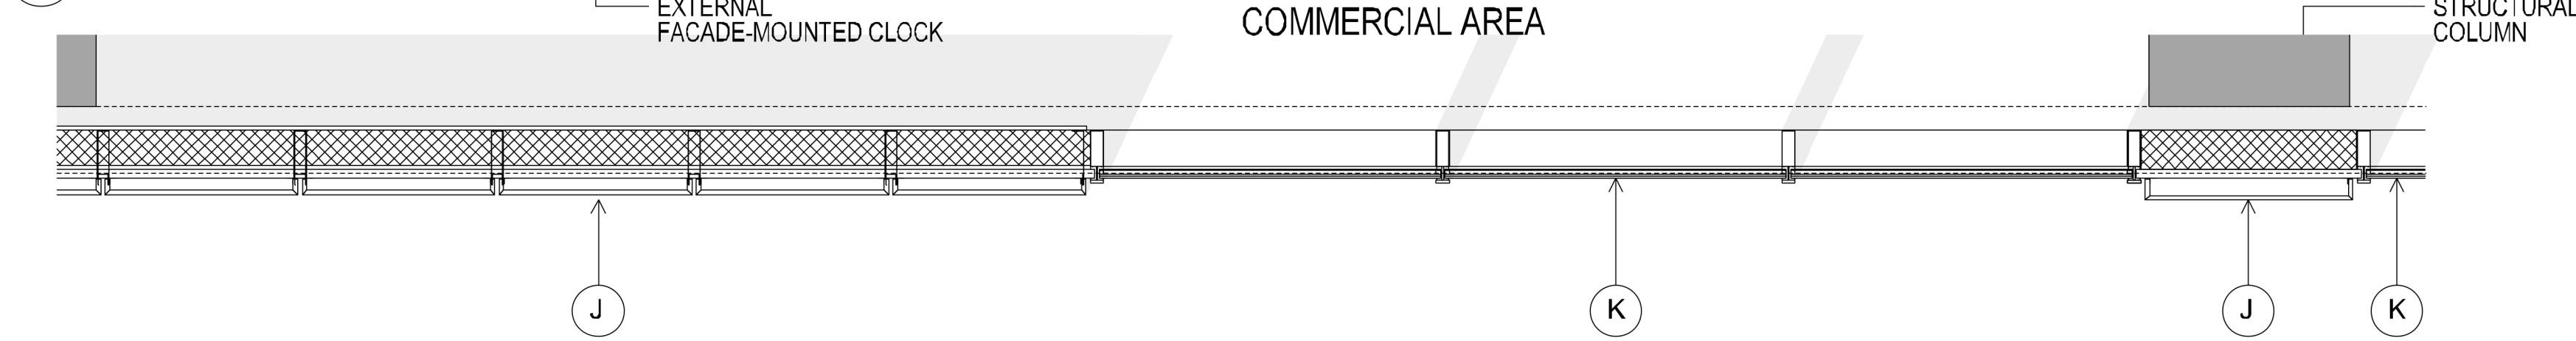

04 PLAN
PART PLAN 1:25 @ A1

No.	Date	Des.	Chk.	App.	Revision or reason for issue
-	2022/07	GS	GS	JR	First Issue
A	2022/07	GS	GS	JR	ISSUED FOR CLIENT REVIEW
A	2022/07	GS	GS	JR	ISSUED FOR PLANNING

General Notes
Do not scale from drawing. Use marked dimensions.
To be read in conjunction with all other Consultant's drawings.
The Architect is to be immediately notified of any discrepancies.
Copyright in this drawing retained by the Architect.

Scale / North Point
1:25 @ A1
0 0.1 0.2 0.5 1m

DENTON
CORKER
MARSHALL

Architect
Denton Corker Marshall LLP
4th Floor, 6 St Ann's Passage
King Street, Manchester M2 6BE
Telephone 0161 834 3511
Email mail@dentoncorkermarshall.co.uk

Project Title
UNION, ST. JOHNS
Client
VITA
The Box, Horseshoe Lane
Alderley Edge, SK9 7QP
Telephone +44 (0) 207 123 4000 Facsimile +44 (0) 161 332 7718
Email info@selectproperty.com

Drawing Title
**TYPICAL FACADE DETAILS
LEVEL 00
DOUBLE HEIGHT**
Drawing Number
6548-P-B500-A-002
Revision
A
Drawing Status
PLANNING