


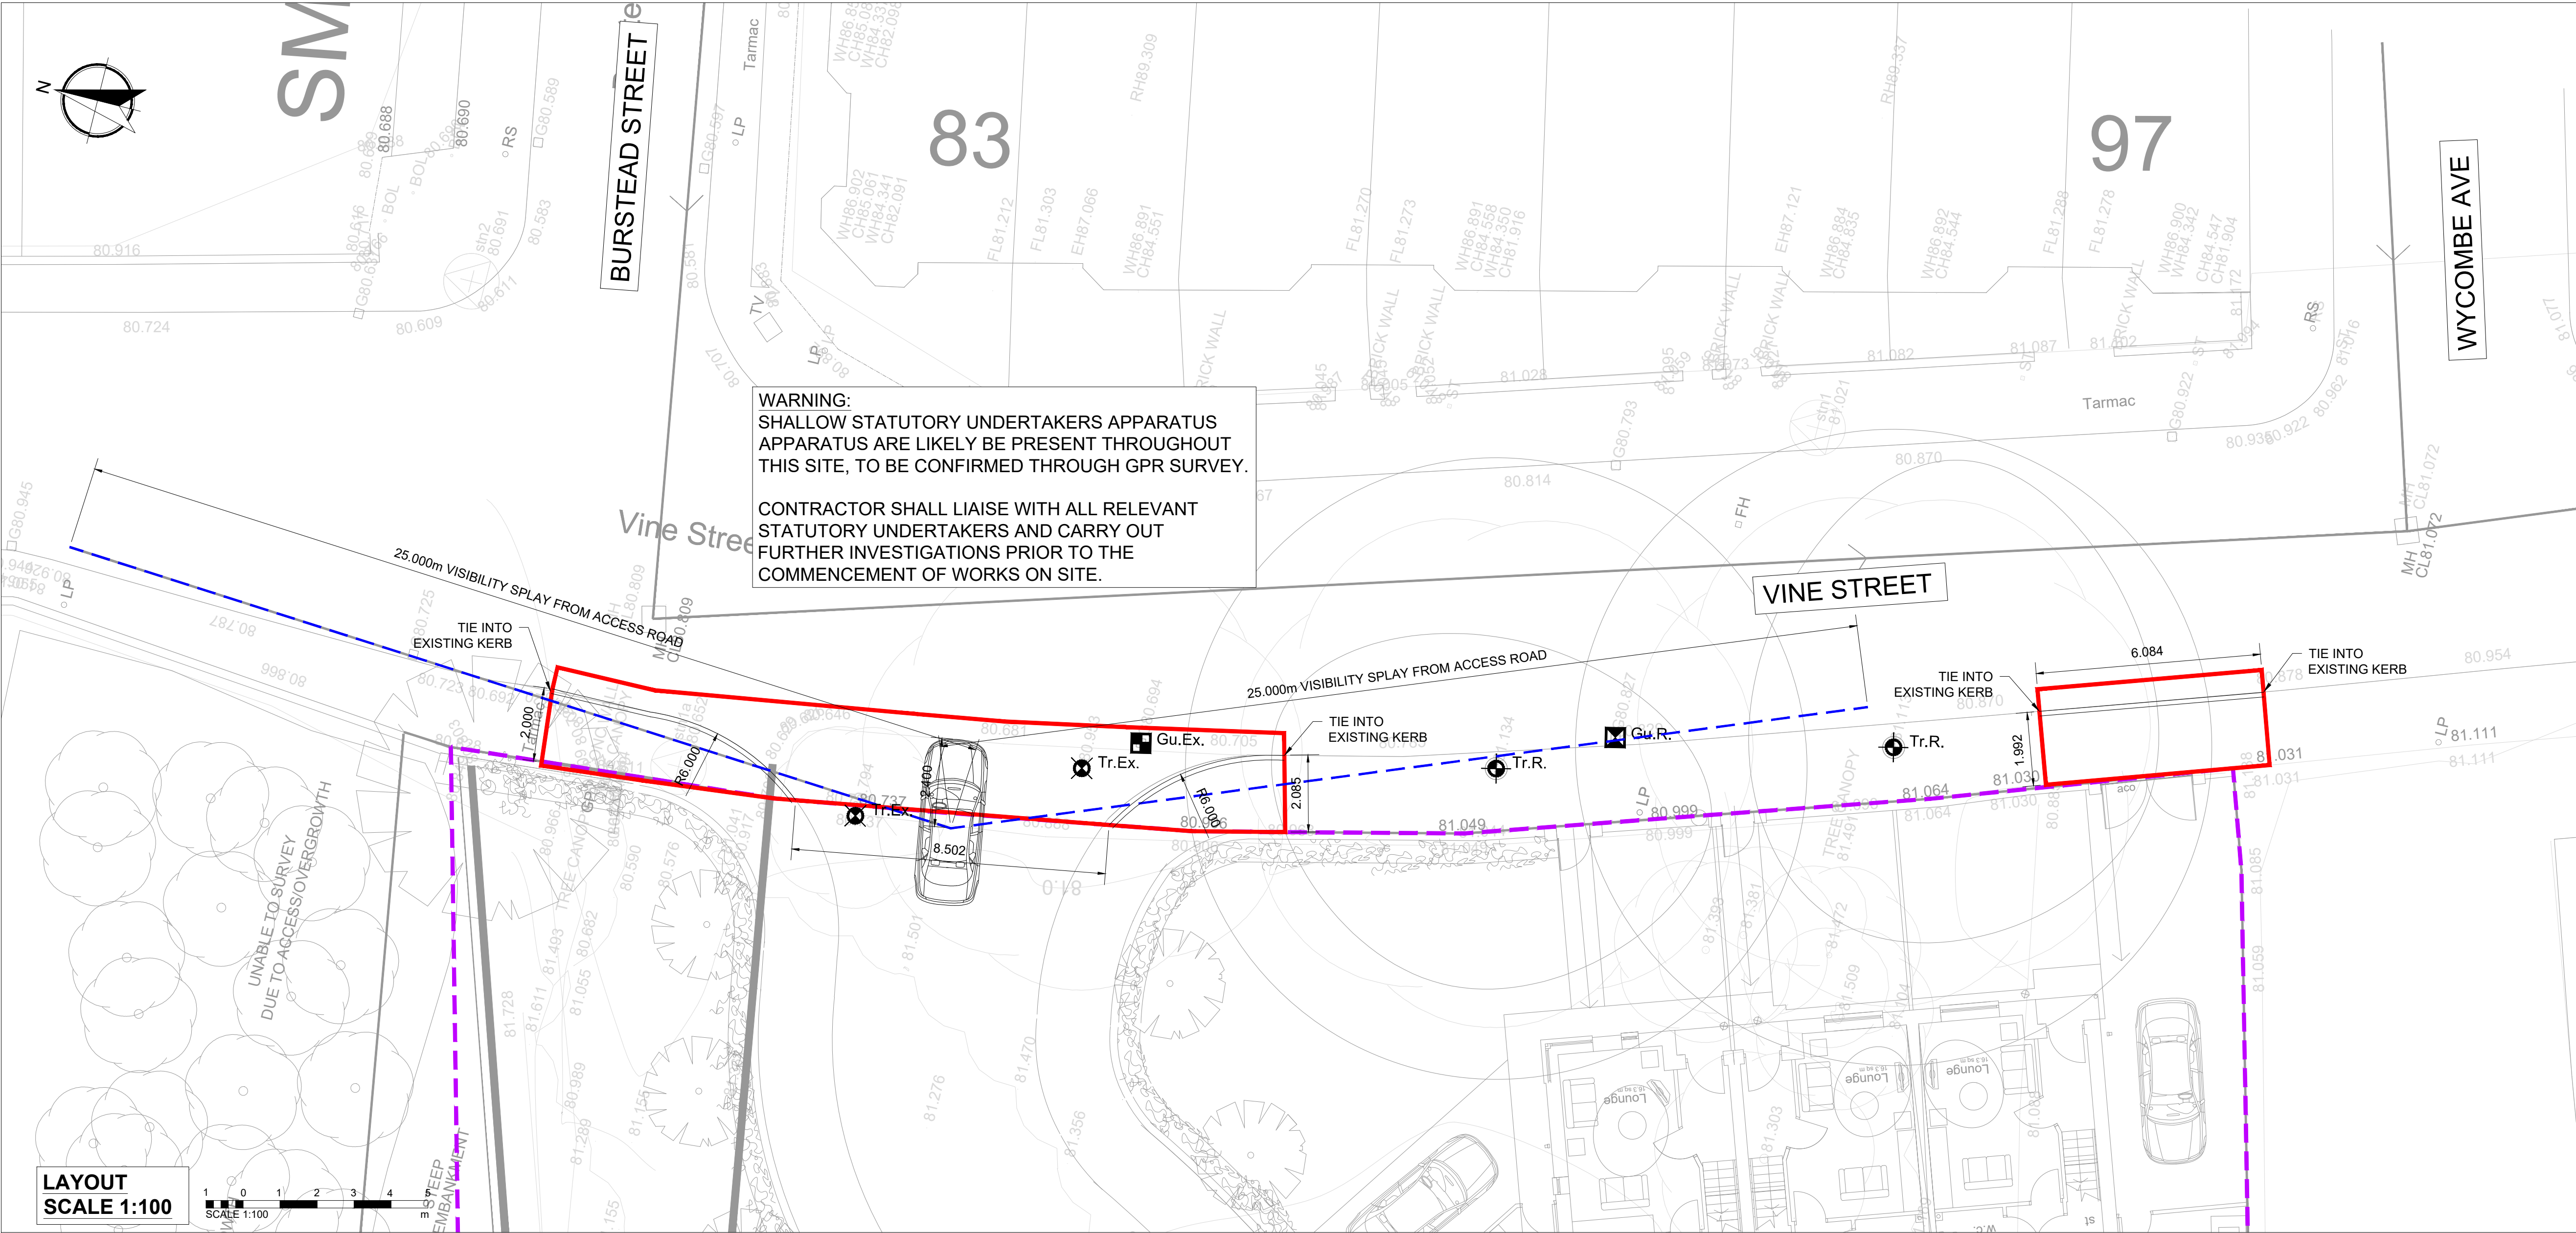

DISCLAIMER NOTES:

- THIS DOCUMENT IS COPYRIGHT OF THE ORIGINATOR AND MUST BE TREATED AS CONFIDENTIAL
- THIS DOCUMENT MUST NOT BE ALTERED, REPRODUCED OR DISTRIBUTED WITHOUT PRIOR WRITTEN CONSENT OF THE ORIGINATOR
- THIS DOCUMENT MUST NOT BE ALTERED - THE ORIGINATOR ACCEPTS NO RESPONSIBILITY FOR ANY DISCREPANCIES ARISING AS A RESULT OF THE ORIGINATORS INFORMATION BEING ALTERED BY OTHERS
- ANY DISCREPANCY MUST BE REPORTED TO THE ORIGINATOR
- DO NOT SCALE THIS DOCUMENT - USE FIGURED DIMENSIONS ONLY
- ALL DIMENSIONS MUST BE CHECKED ON SITE PRIOR TO COMMENCEMENT OF ANY RELATED WORKS
- THIS DOCUMENT MUST BE READ IN CONJUNCTION WITH ALL SUPPORTING DOCUMENTS PRODUCED BY THE ORIGINATOR AND OTHER PROJECT DISCIPLINES
- THE ORIGINATOR ACCEPTS NO RESPONSIBILITY FOR THE ACCURACY OF BACKGROUND INFORMATION PRODUCED BY THIRD PARTIES - THIS MUST BE TREATED AS INDICATIVE ONLY
- USERS OF THIS DOCUMENT ARE RESPONSIBLE FOR CHECKING WHICH REVISION IS CURRENT
- THE DOCUMENT STATUS "INFORMATION" OR "PRELIMINARY" INDICATES THAT THIS DRAWING IS FOR REFERENCE PURPOSES ONLY - THE ORIGINATOR WILL ACCEPT NO RESPONSIBILITY FOR THE COMPLETENESS OF INFORMATION UNDER THIS STATUS
- THE DOCUMENT STATUS "RECORD" OR "AS BUILT" HAS BEEN PREPARED, IN PART, BASED UPON INFORMATION FURNISHED BY OTHERS. WHILE THIS INFORMATION IS BELIEVED TO BE RELIABLE, THE ORIGINATOR ASSUMES NO RESPONSIBILITY FOR THE ACCURACY OF THIS "RECORD" OR "AS BUILT" DOCUMENT OR FOR ANY ERRORS OR OMISSIONS THAT MAY HAVE BEEN INCORPORATED INTO IT AS A RESULT OF INCORRECT INFORMATION PROVIDED TO THE ORIGINATOR. THOSE RELYING ON THE "RECORD" OR "AS BUILT" DOCUMENT ARE ADVISED TO OBTAIN INDEPENDENT VERIFICATION OF ITS ACCURACY

DRAWING NOTES:

- ALL WORKS TO BE IN ACCORDANCE THE SPECIFICATION FOR HIGHWAY WORKS SUPPLEMENTED BY THE SPECIFICATION REQUIREMENTS OF MANCHESTER CITY COUNCIL
- UNLESS OTHERWISE STATED ON THIS DRAWING, ALL UTILITY COVERS WITH THE WORKS ARE TO BE RESET TO SUIT PROPOSED LEVELS.
- SITE CLEARANCE HAS BEEN TAKEN FROM TOPOGRAPHICAL SURVEY DRAWING "S18-442 TOPOGRAPHICAL SURVEY REV C 3D.DWG"
- DIVERSION OF EXISTING STATUTORY UNDERTAKERS EQUIPMENT MAY BE NECESSARY TO FACILITATE THE SCHEME. THE CONTRACTOR SHALL LIAISE WITH STATUTORY UNDERTAKERS TO ESTABLISH ANY DIVERSION/PROTECTION MEASURE REQUIRED.

VISIBILITY SPLAY

25.00m VISIBILITY SPLAY FROM ACCESS ROAD

EXISTING STREET FURNITURE

- Tr.Ex. EXISTING TREE TO BE REMOVED
- Tr.R. EXISTING TREE TO REMAIN
- Gu.Ex. EXISTING GULLY TO BE REMOVED
- Gu.R. EXISTING GULLY TO REMAIN

BOUNDARIES

- S278 BOUNDARY
- PROPOSED SITE BOUNDARY

P01	ISSUED FOR COMMENT	10.05.23	LWP	PB
REV	DESCRIPTION	DATE	BY	CHKD
ORIGINATOR:				
<div><div>RIDGE</div><div>5TH FLOOR BELVEDERE HOUSE 12 BOOTH STREET MANCHESTER, M2 4AW</div><div>TEL: 0161 833 9579 WWW.RIDGE.CO.UK</div></div>				
CLIENT: KIRKLAND DEVELOPMENT LTD				
IN ASSOCIATION WITH:				
PROJECT: VINE STREET GORTON				
TITLE: S278 WORKS GENERAL ARRANGEMENT				
ENG/TECH: LWP	CSE: PB	ICSE: PB	SCALE: 1:100	@ A1
STATUS: PRELIMINARY				
UNLESS ISSUED FOR CONSTRUCTION - WORKS AT CLIENT/CONTRACTORS RISK				
SUITABILITY: S0 - Initial Status or WIP				
PROJECT: VSG	ORG: RDG	ZONE: XX	LEVEL: XX	TYPE: DR
ROLE: C	NUMBER: 0011	REV: P01		