


WALL CONSTRUCTION	
	External Walls - insulated cavity masonry - see specification for details
	Compartment Wall - insulated cavity masonry - see specification for details
	Loadbearing FPN concrete block partition with plasterboard and steel studs either side on site and slab adhesive. Wet areas to be moisture resistant plasterboard/hardboard cement boards or similar approved.
	Non-loadbearing timber stud partition with insulation in cavity - see specification for details
	Boards to wet areas to be moisture resistant plasterboard/hardboard cement boards or similar approved.

Area:-
APT TYPE A = 70.4m² (758sq.ft)
APT TYPE B = 71.7m² (775sq.ft)
APT TYPE C = 70.2m² (756sq.ft)
APT TYPE D = 70.4m² (758sq.ft)
APT TYPE E = 70.4m² (758sq.ft)

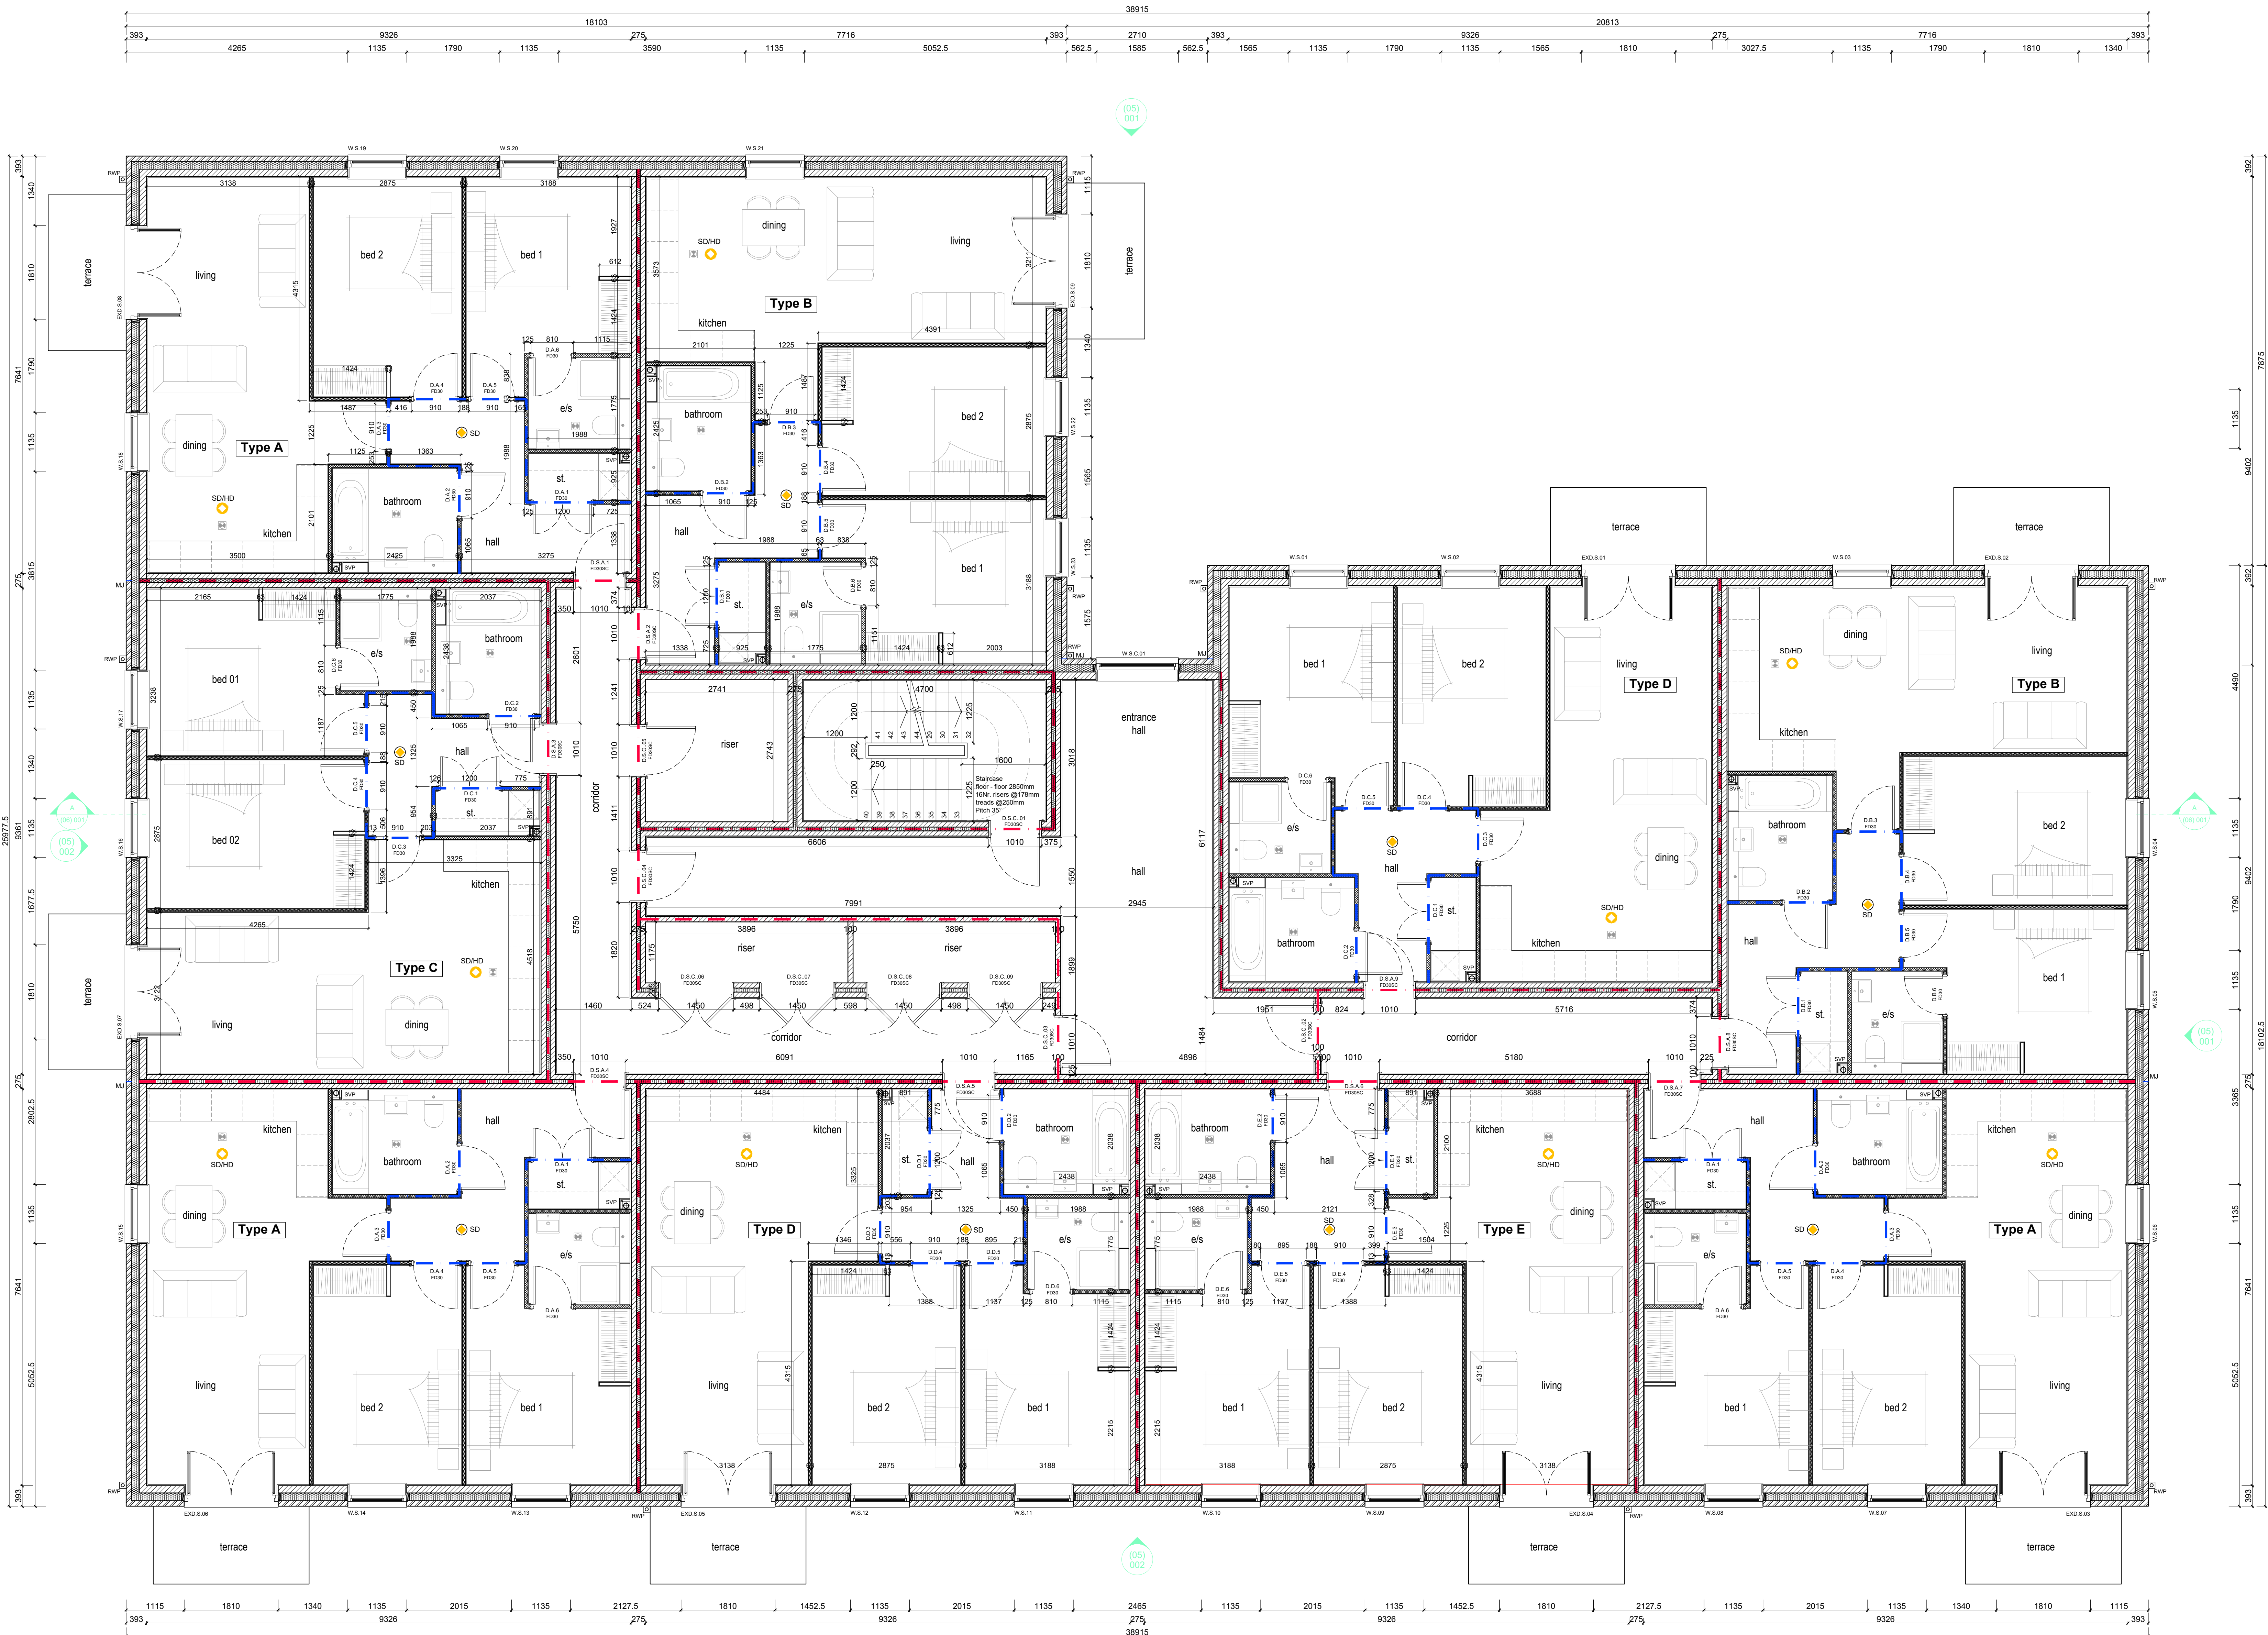

SECOND FLOOR PLAN

IMPORTANT NOTE!
THIS DRAWING TO BE READ IN CONJUNCTION WITH ALL CALDERPEEL PLANS, SECTIONS, ELEVATIONS, SPECIFICATION NOTES AND DETAILS TOGETHER WITH ALL CONSULTANT'S INFORMATION INCLUDING STRUCTURAL ENGINEER, MECHANICAL ENGINEER AND HOME AUTOMATION SPECIALIST.