



In-Ground Wall Wash Lighting


Plan View  
Scale 1:100 @ A0

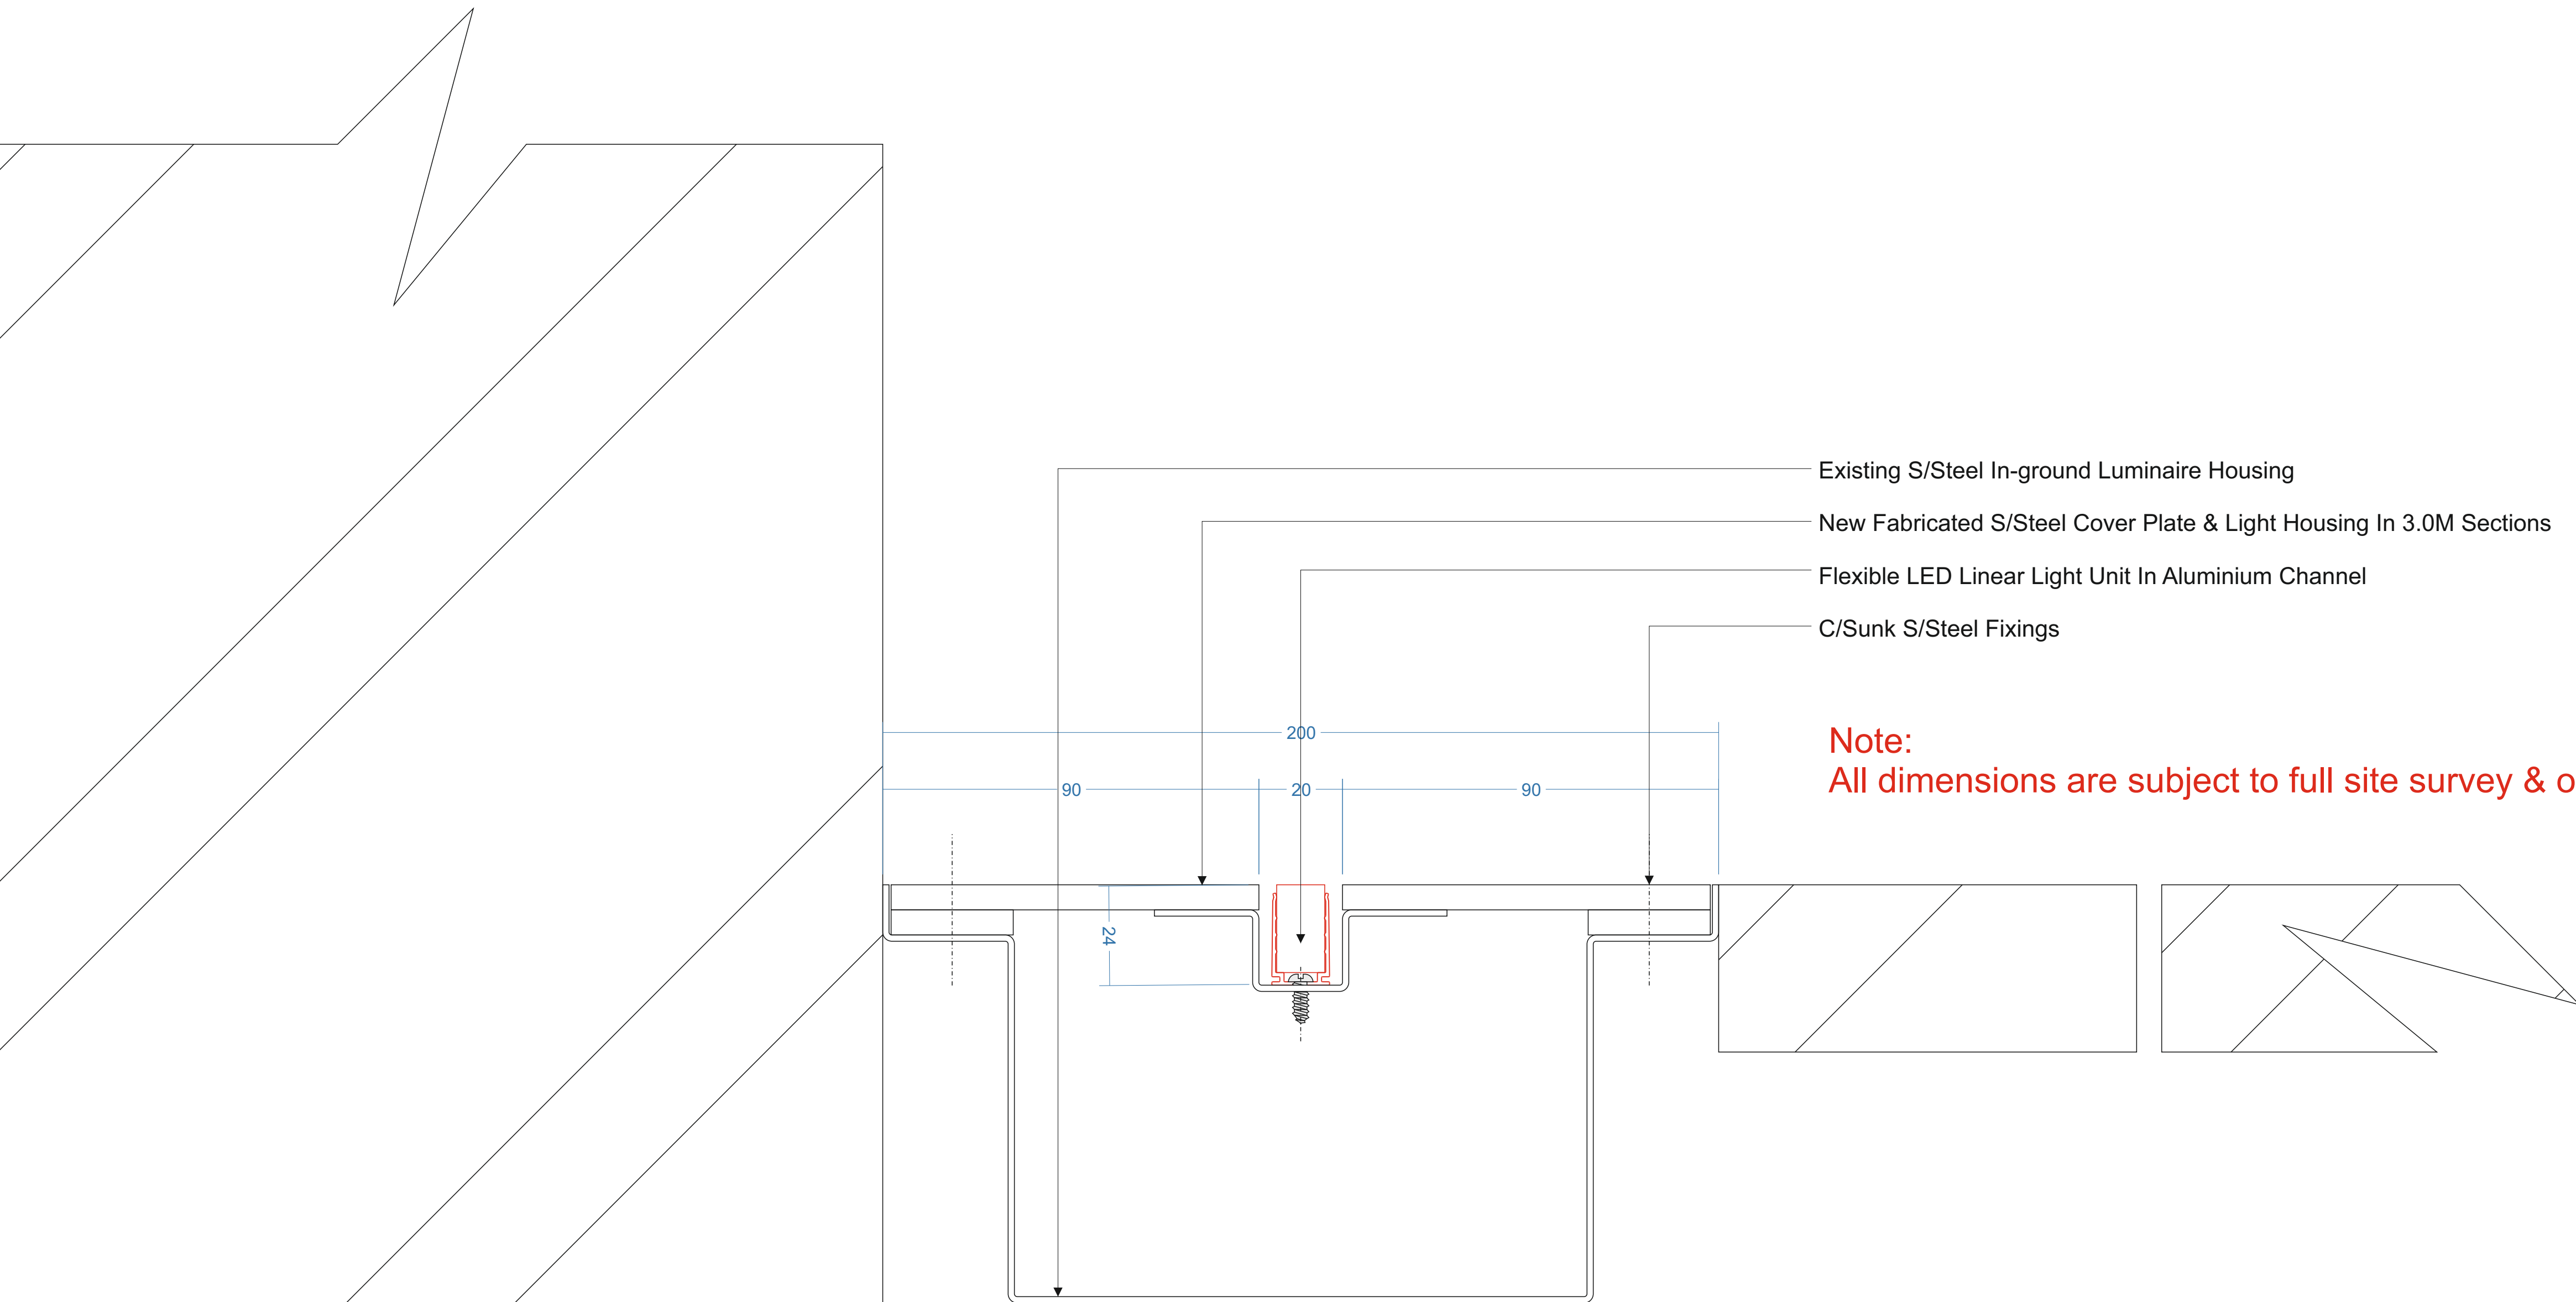

Plan Extract  
Scale 1:10 @ A0

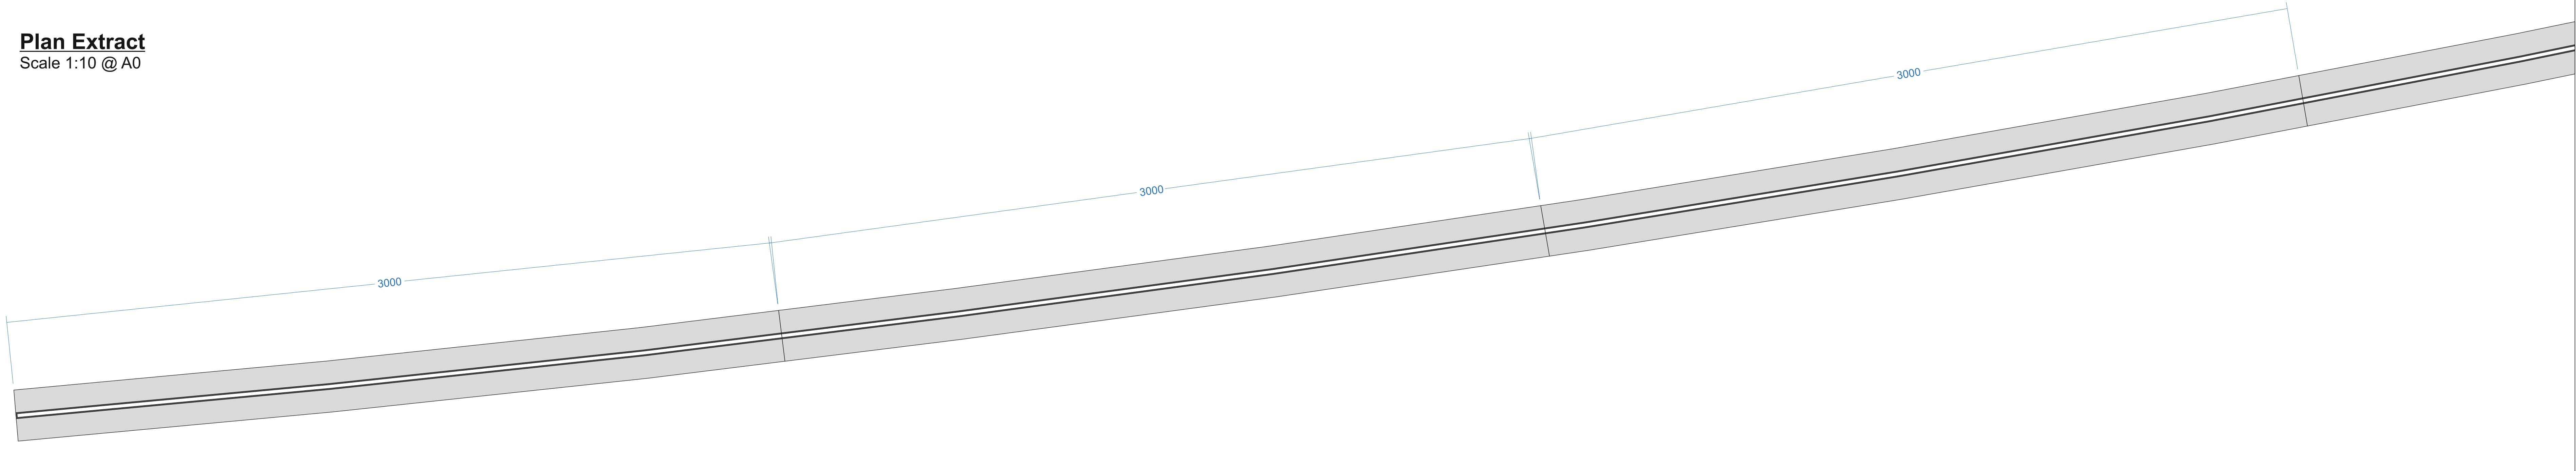

Typical Section  
Scale 1:10 @ A0

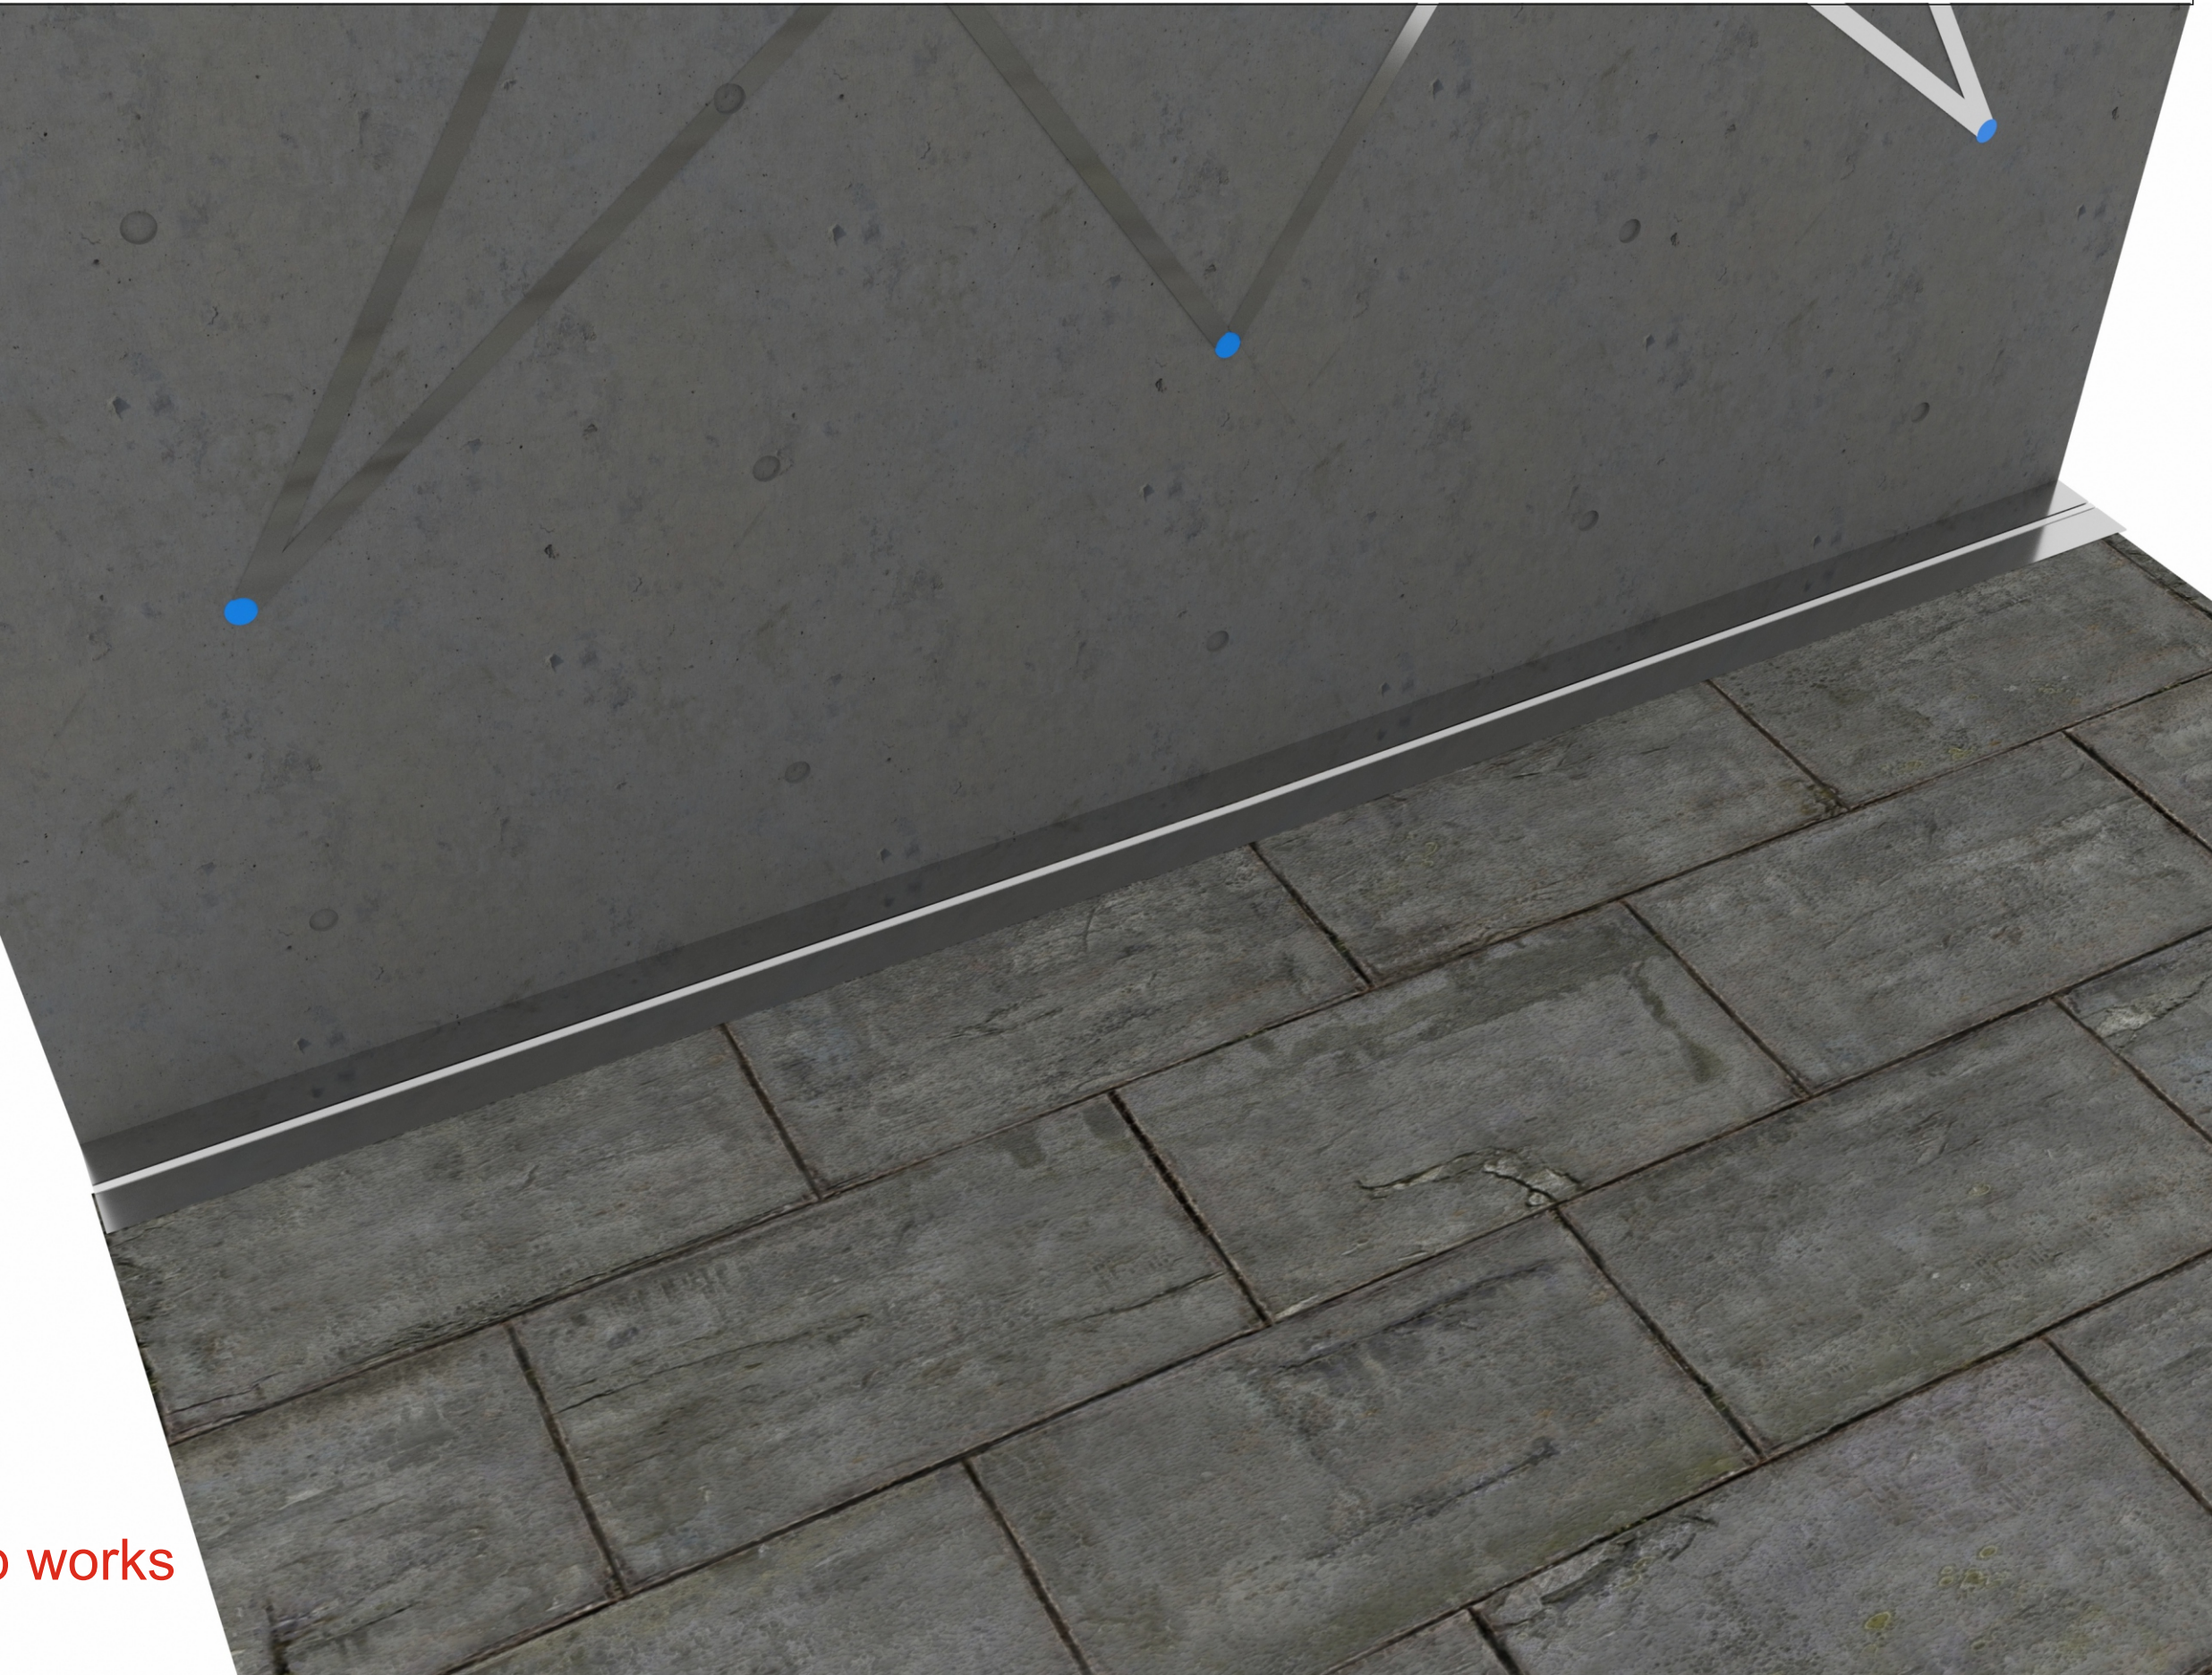

t. 0161292 9000  
e. info@studiotech.co.uk  
w. www.studiotech.co.uk

Bridge House, Unit 13, Latham Close,  
Bredbury Stockport SK6 2SD

Client: Havercroft Construction

Project: Piccadilly Gardens Sculptural Wall Lighting

Drawing Title: In Ground Luminaire & S/Steel Housing

Scale: NTS Date: 12-07-23

Drawing No.: 4638-0004 Rev: A

