
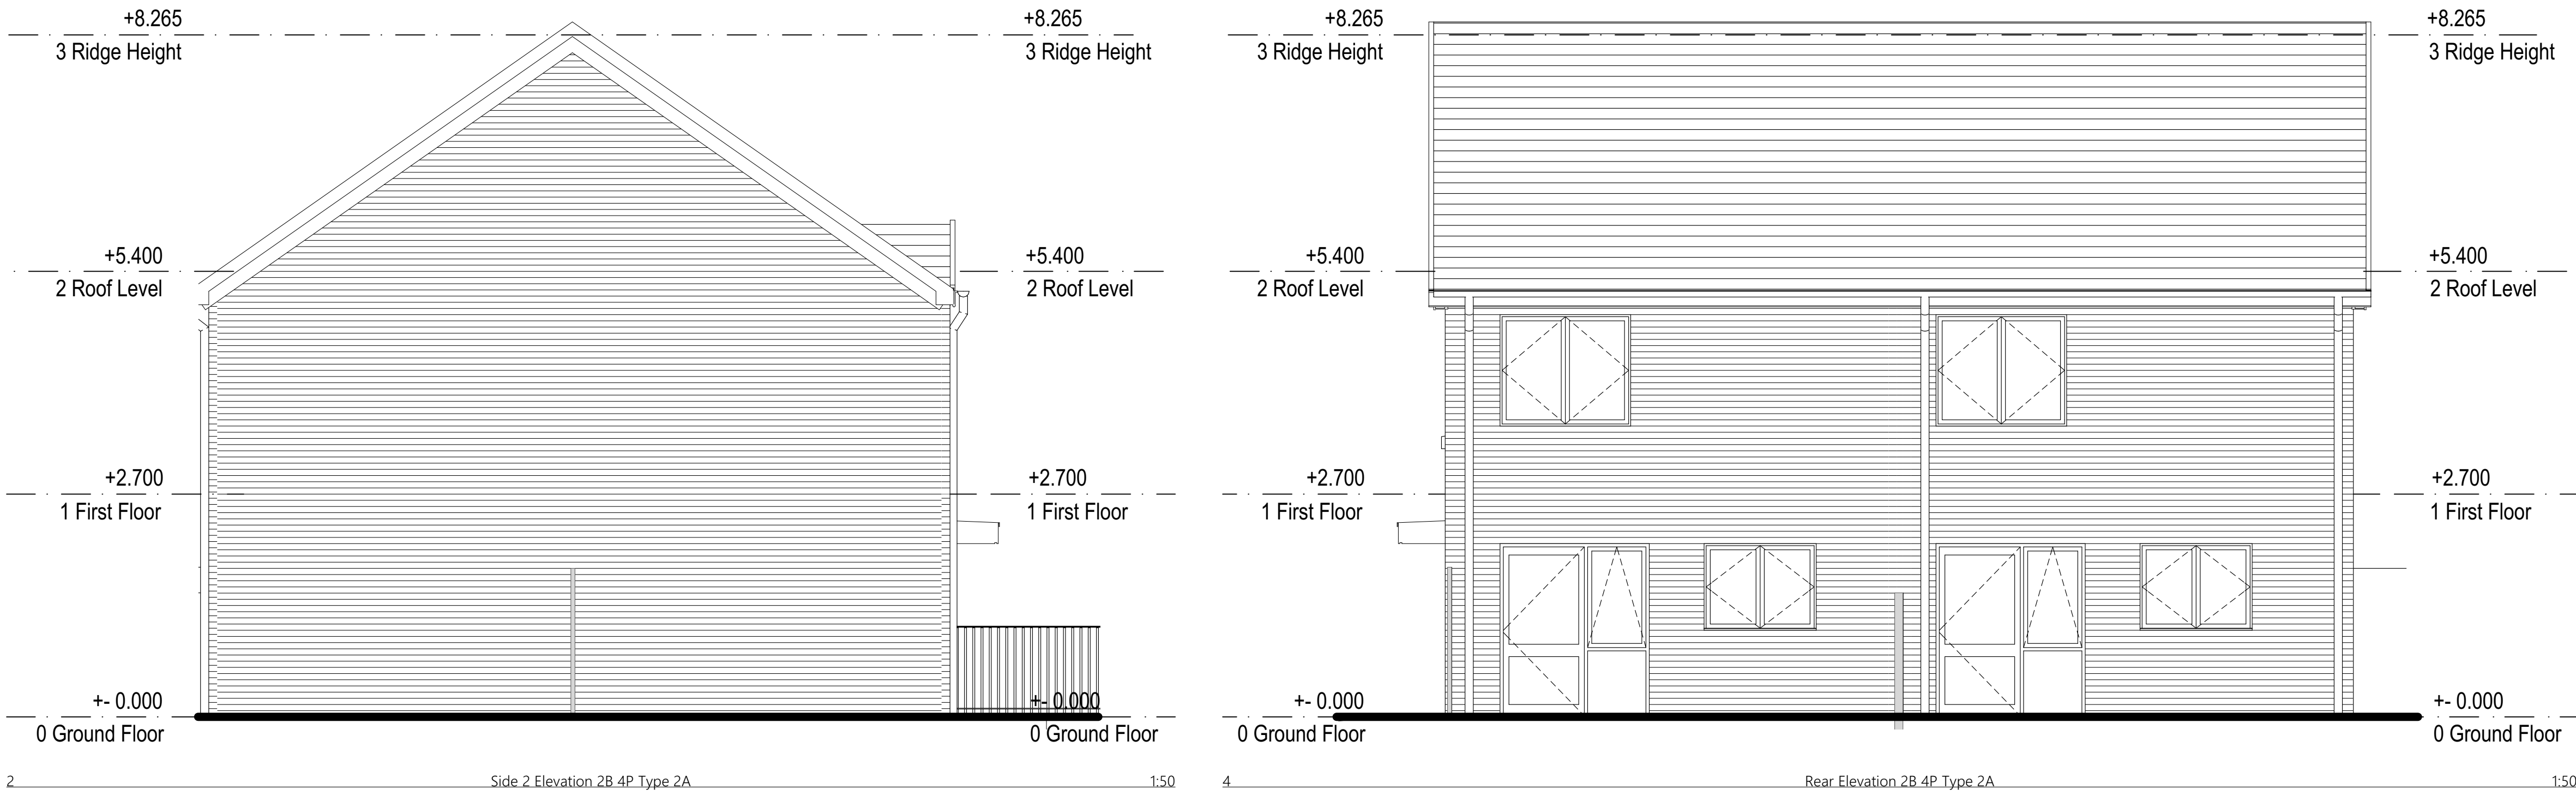


Proposed Elevations 2B 4P Type 2A - Block 3

Dimensions are to be checked on site. Do not scale from drawings. Report discrepancies to the Architect.

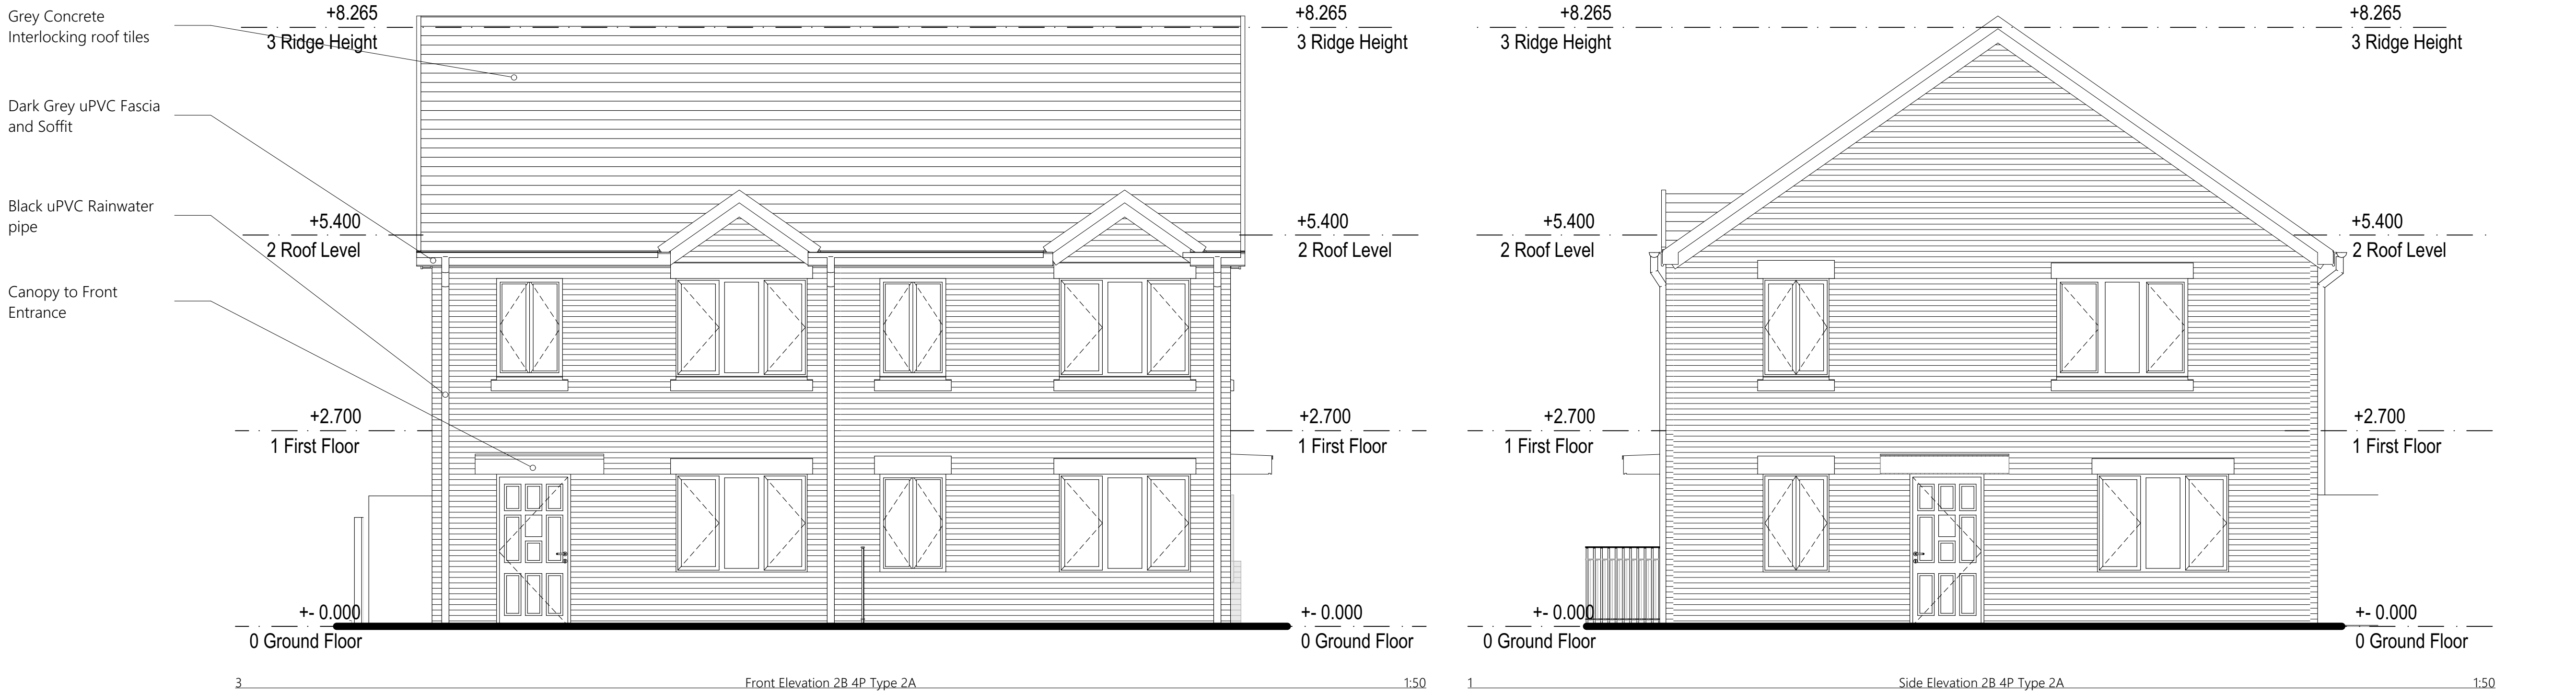

A		Updated unit sizes to Manchester space standards		24/05/22 C.M	
DESIGNATION	DETAIL OF REVISION			DATE	INITIALS
PROJECT		TITLE		STATUS	
Charlestown, Benmore Road		Proposed Elevations 2B 4P		PLANNING	
- P500 Phase 1 Site		Type 2A - Block 3		DRAWING No.	
Manchester				PL.019A	
PROJECT No.		DRAWN by		CHECKED	
1785		CM		DS	
DATE		SCALE (1:1:0)			
NOV 22		1:50			

JOHN McCALL ARCHITECTS LTD

No. 1 Arts Village, Henry Street, Liverpool L1 5BS Tel: 0151 707 1818 Fax: 707 1819

4a Rock Mill Lane, New Mills, SK22 3BN e-mail: admin@John McCall.co.UK