


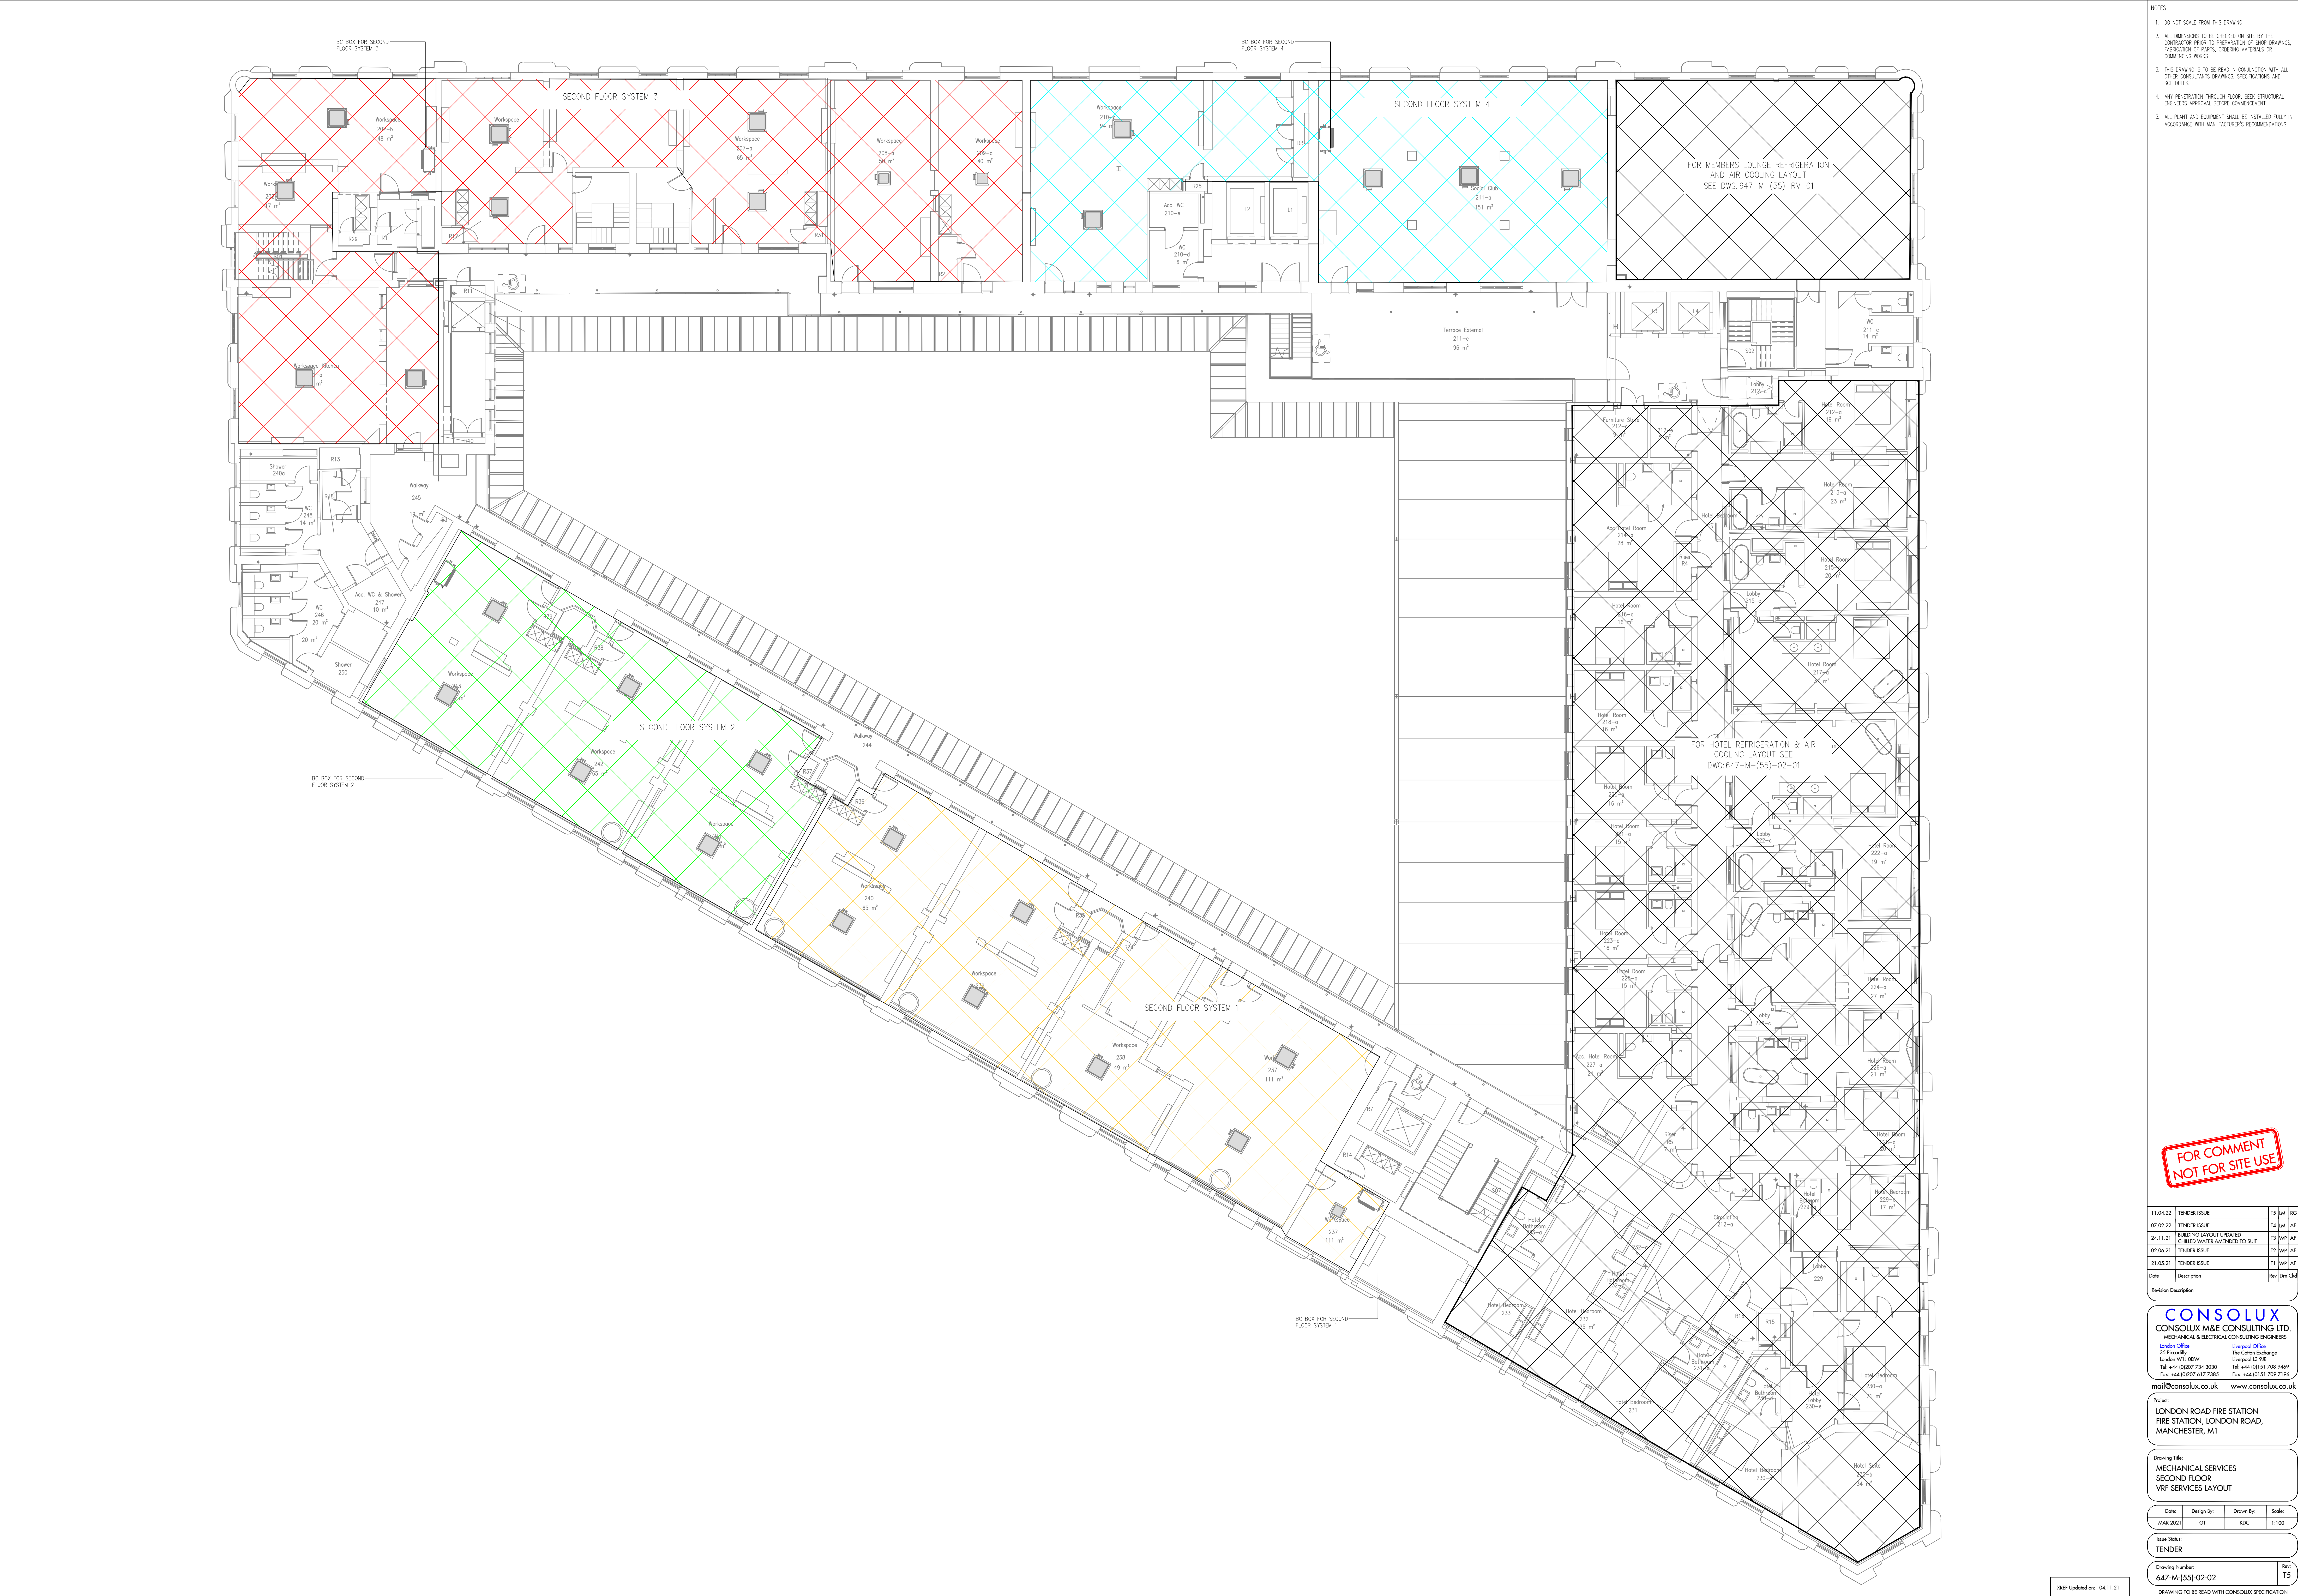

- NOTES
1. DO NOT SCALE FROM THIS DRAWING
 2. ALL DIMENSIONS TO BE CHECKED ON SITE BY THE CONTRACTOR PRIOR TO PREPARATION OF SHOP DRAWINGS, FABRICATION OF PARTS, ORDERING MATERIALS OR COMMENCING WORKS
 3. THIS DRAWING IS TO BE READ IN CONJUNCTION WITH ALL OTHER CONSULTANTS DRAWINGS, SPECIFICATIONS AND SCHEDULES
 4. ANY PENETRATION THROUGH FLOORS, DECK, STRUCTURAL ENGINEERS' APPROVAL BEFORE COMMENCEMENT
 5. ALL PLANT AND EQUIPMENT SHALL BE INSTALLED FULLY IN ACCORDANCE WITH MANUFACTURER'S RECOMMENDATIONS

FOR COMMENT
NOT FOR SITE USE

11.04.23	TENDER ISSUE	15	MM	BO
07.02.23	TENDER ISSUE	14	MM	AF
24.11.21	BUILDING LAYOUT UPDATED CHILLED WATER AMENDED TO SUIT	13	MM	AF
02.06.21	TENDER ISSUE	12	MM	AF
21.02.21	TENDER ISSUE	11	MM	AF
04.01.21	TENDER ISSUE	10	MM	AF

Revision Description

CONSOLUX
MECHANICAL & ELECTRICAL CONSULTING ENGINEERS
London Office
25 Piccadilly
London W1J 0DW
Tel: +44 (0)207 724 3030
Fax: +44 (0)207 617 7185
mail@consolux.co.uk
www.consolux.co.uk

Project
LONDON ROAD FIRE STATION
FIRE STATION, LONDON ROAD,
MANCHESTER, M1

Drawing Title
MECHANICAL SERVICES
SECOND FLOOR
VRF SERVICES LAYOUT

Date:	Design By:	Drawn By:	Scale:
MAR 2021	GT	KDC	1:100

Issue Status
TENDER

Drawing Number
647-M-[55]-02-02

Rev
T5