



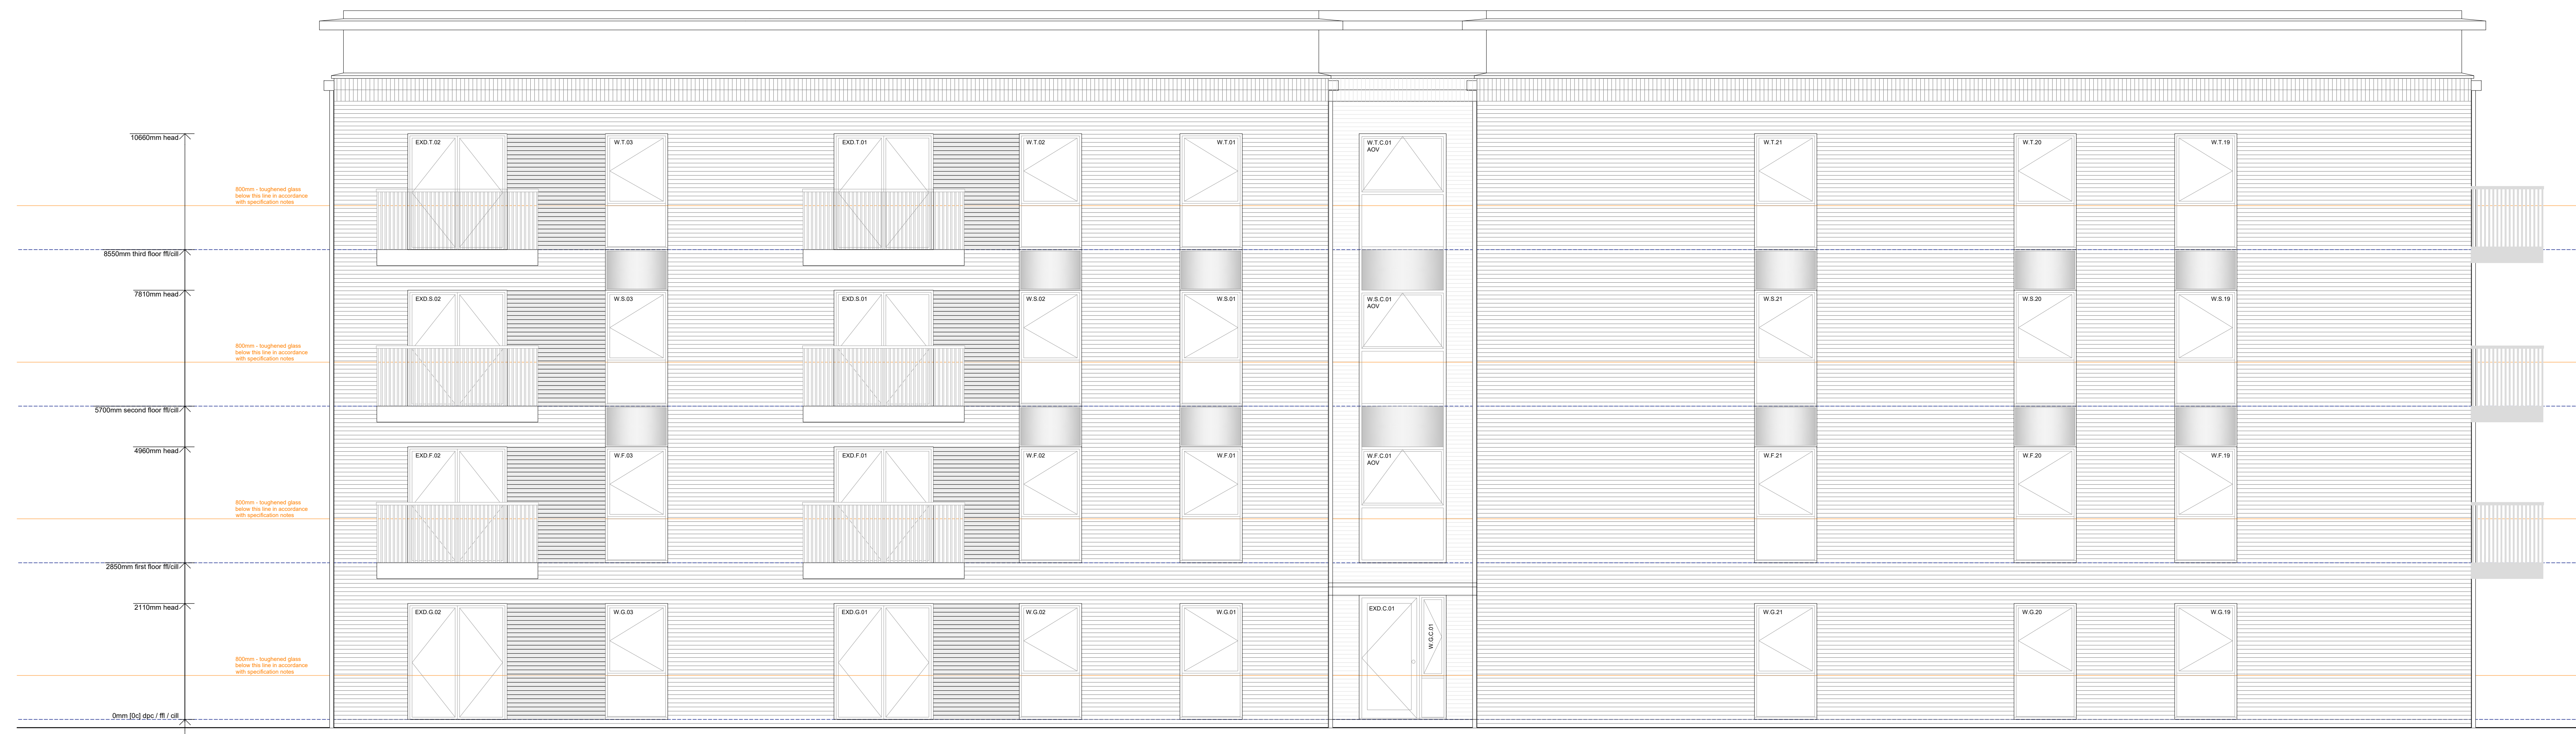

FRONT ELEVATION

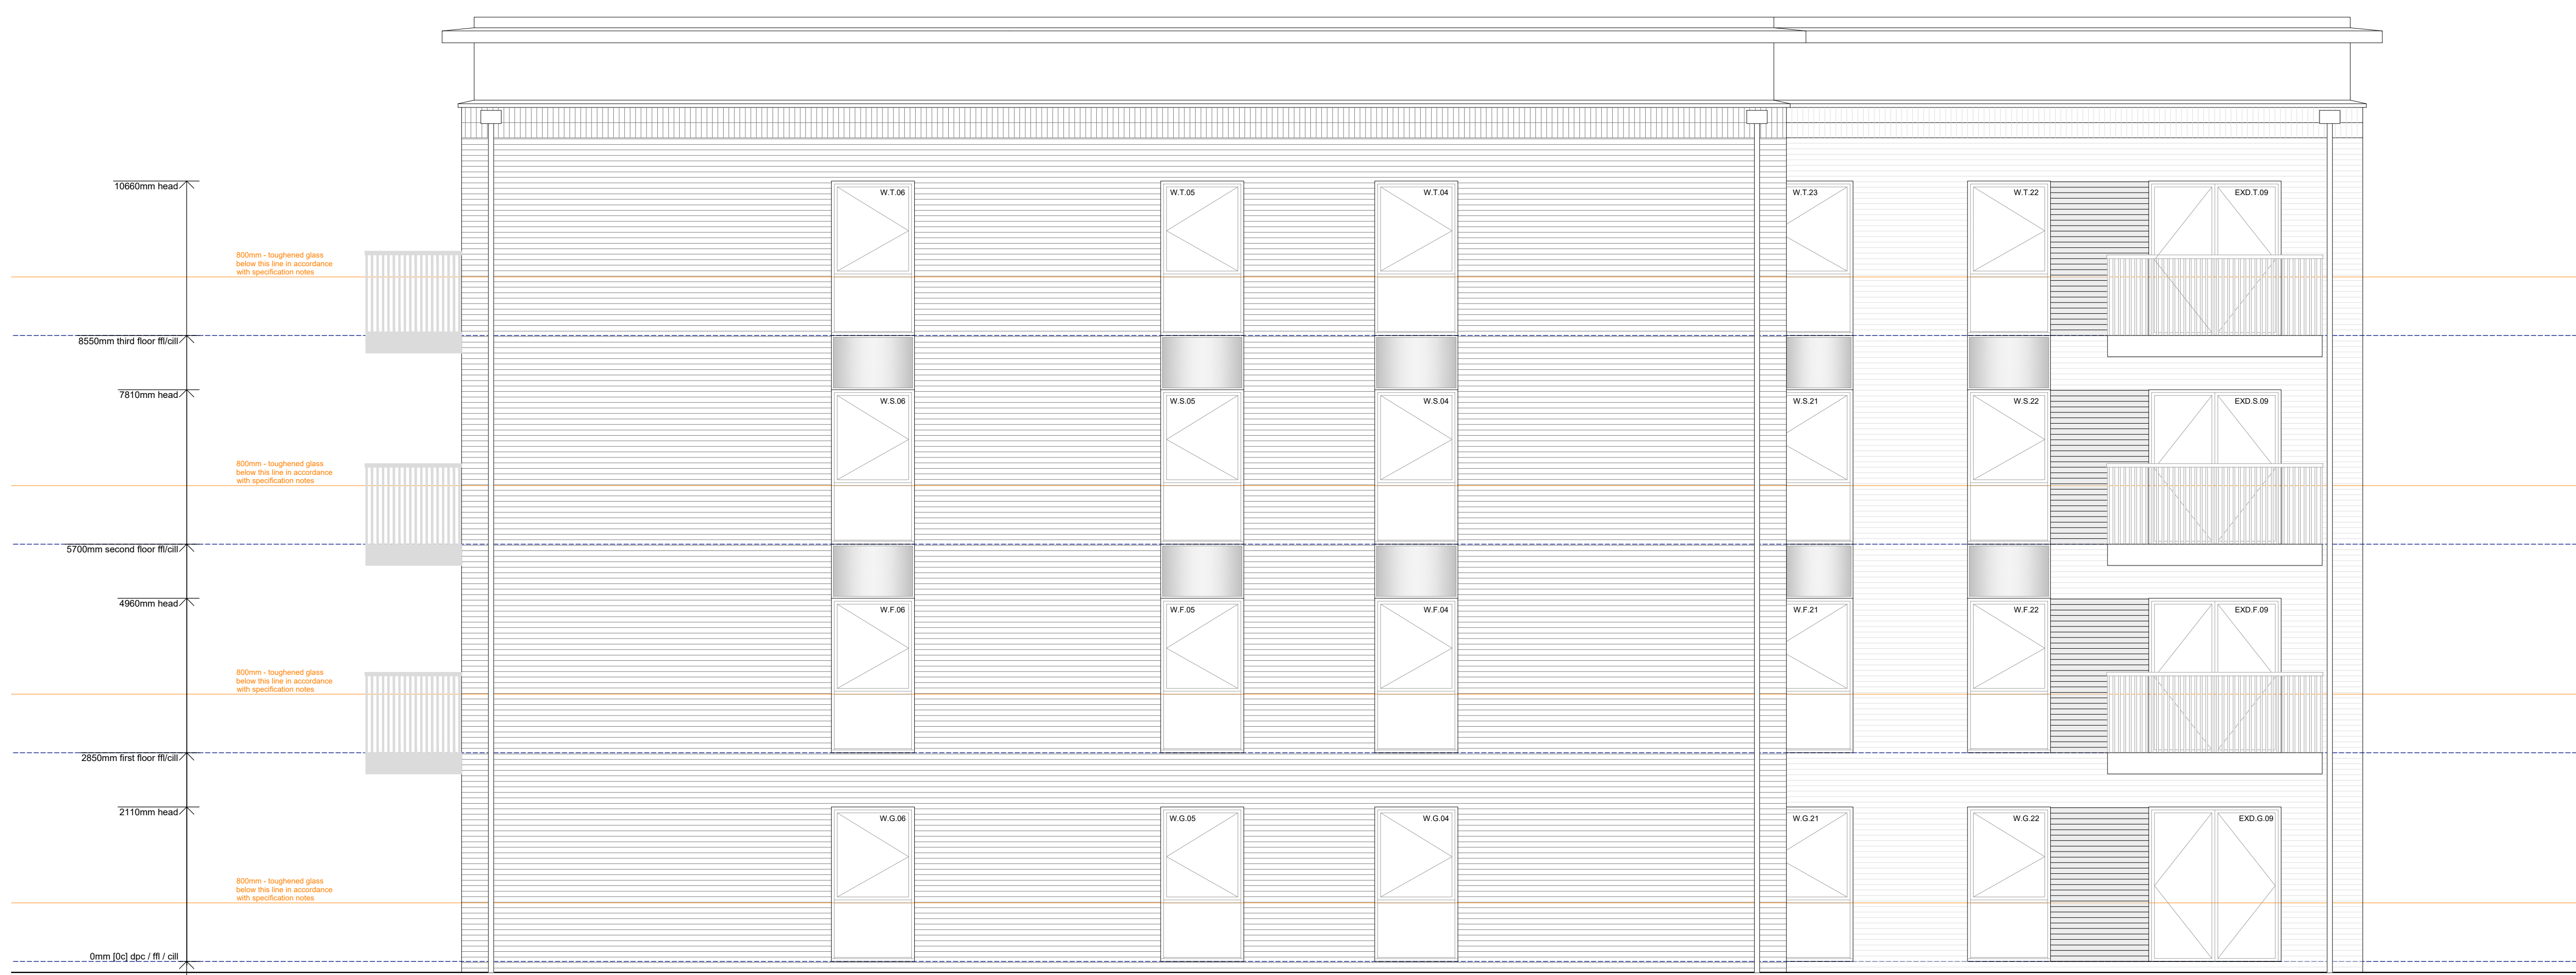

SIDE ELEVATION