



1. PPC Metal Square Arch with Climbing Plants



2. PPC Metal Fence Trellis with Climbing Plants



3a. Hardscape SILVER GRANITE (Alto Silver) Ground finish 400x400x50mm




3b. Hardscape WEXFORD GREY (Dura Grey) ground finish 400x400x50mm



3c. Hardscape Kellen Lavard Grus (Mid-Grey) Zwart (graphite) WIT (silver) textured finish 150x450x80mm




5. PPC Steel Planter

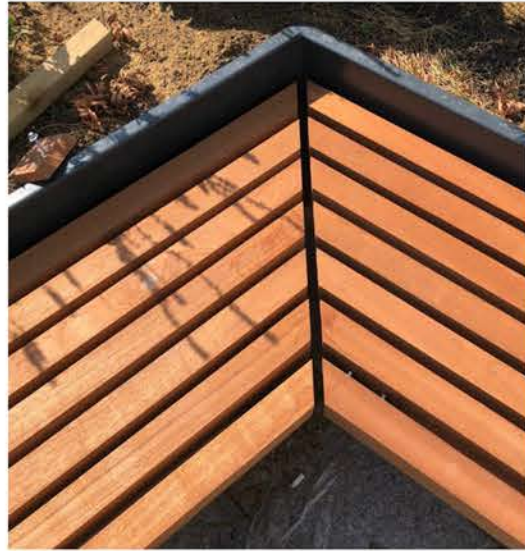

6. Sepele Hardwood Cantilever Bench



7. Bench 1800mm (L)

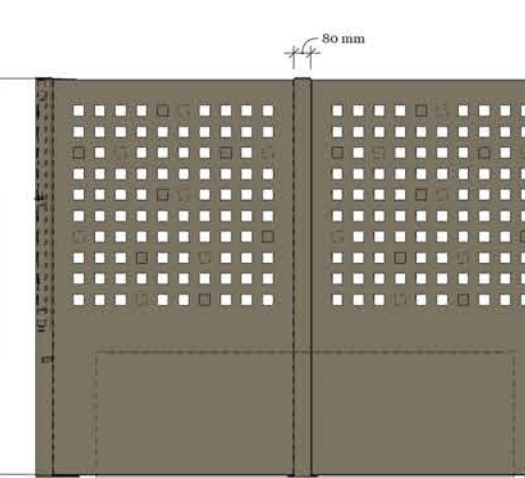


8. PPC Metal Screen with Laser Cut Pattern



9. Picnic Sets 1800mm (L)




10. Raised Kerb Planter

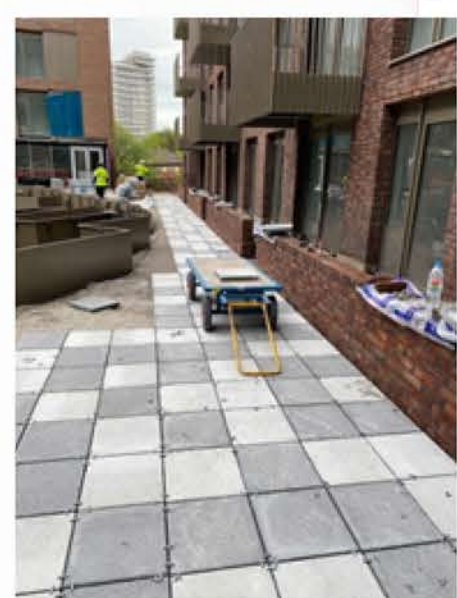

11. Silver & Mid Grey Paving 400 x 400mm Laid Stack Bond



12. Security Fence to Ground Floor

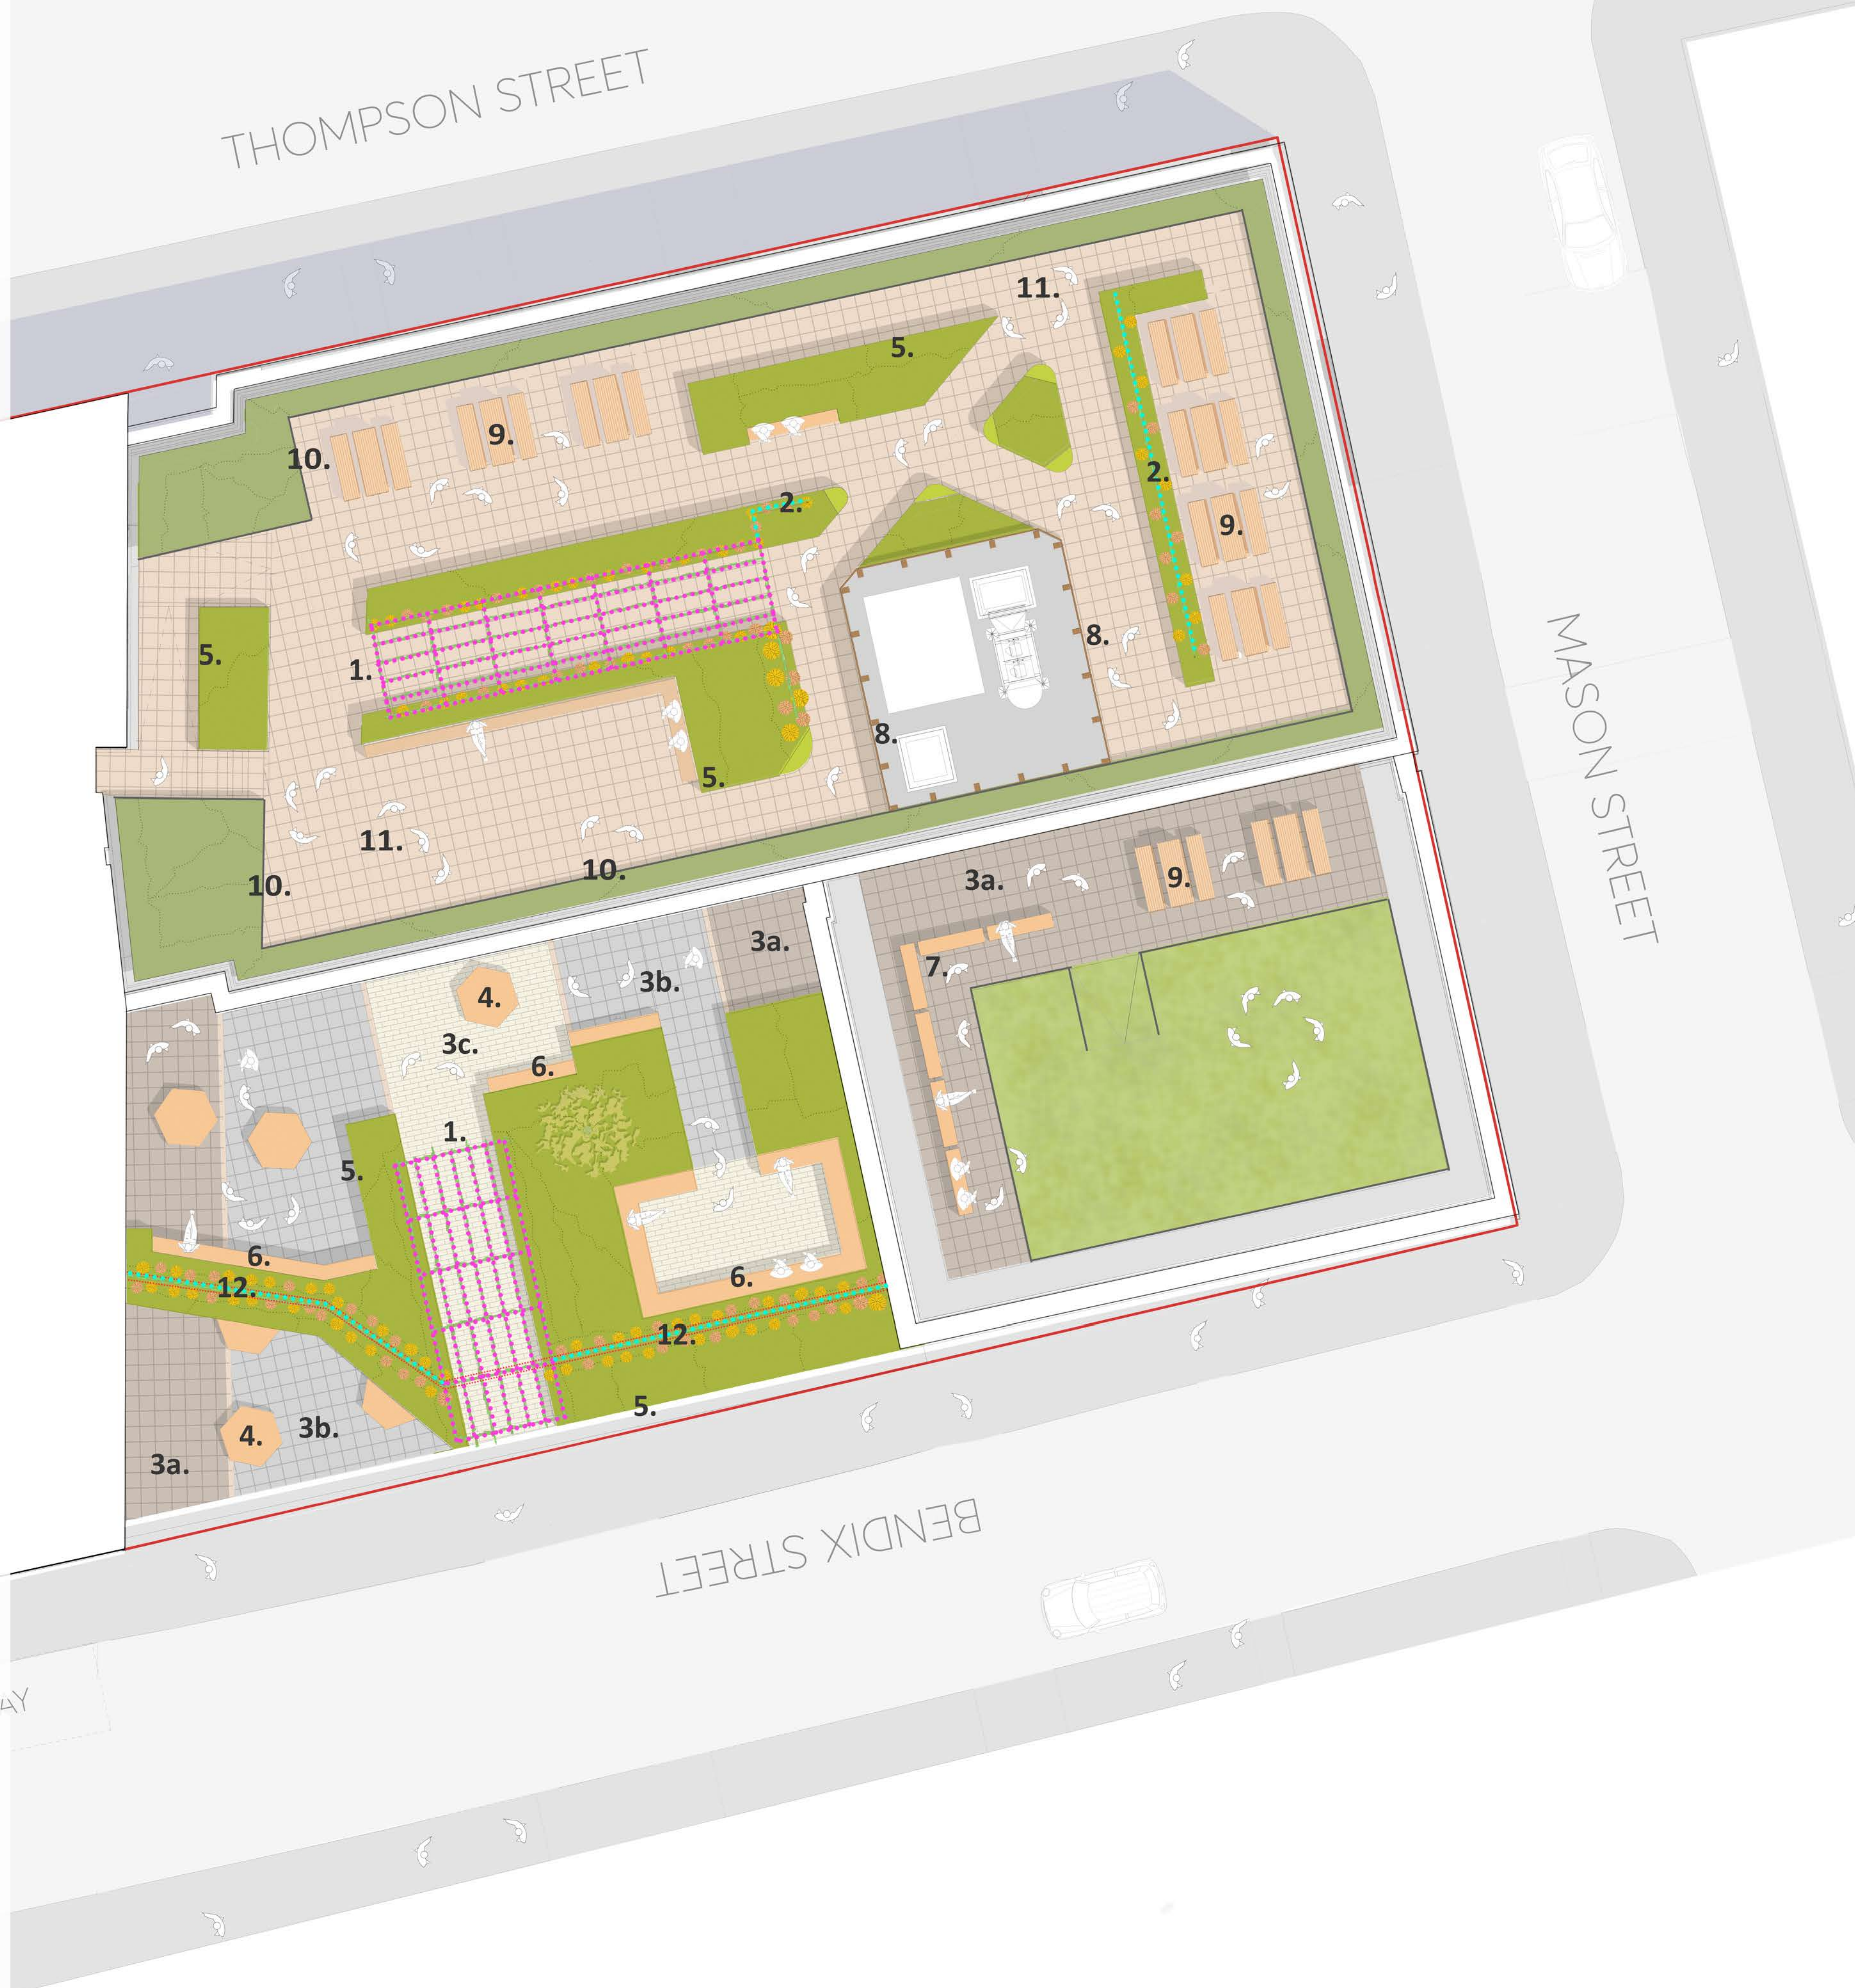

MATERIALS KEY	
BEDDING TYPES	
	Raised Planter A 150-300mm off ground
	Raised Planter B 470mm off ground
	Raised Planter C 660mm off ground
FLOOR FINISH TYPES	
	MIX OF WEXFORD GREY & SILVER GRANITE
	SILVER GRANITE (Alto Silver) Ground finish 400x400x50mm laid stretcher bond
	WEXFORD GREY (Dura Grey) ground finish 400x400x50mm laid stack bond
	KELLEN LAVARD GRUS (Mid-Grey) Zwart (graphite) WIT (silver) textured finish 150x450x80mm laid stack bond
	Raised Lawn Area To Level 07 only
	Ballast Mixed gravel
	Concrete Kerb Tobermore Textured Kerb, Standard Aggregate To perimeter of Level 07 grass and Level 09 paving
PLANTING TYPES	
	Climber Planting LO PE and TR JA
	Metal Trellis With climbing plants
	Metal Square Arch With climbing plants
	Metal Screen With laser cut pattern
	Security Control Line With fence and access gate
Landscape shown outside of red line boundary is indicative only	



P1 Issued for Planning JS 26.07.22
Rev Description By Date



CLIENT

PROJECT: 103 Ancoats Gardens

Proposed Landscape GA
Materials

DRAWING

DRAWING PLANNING

DRAWN JS CHECKED JS

APPROVED MB DATE:

NTS SCALE: 103_00-001 P1

SCALE: DRAWING REV: (A1)