


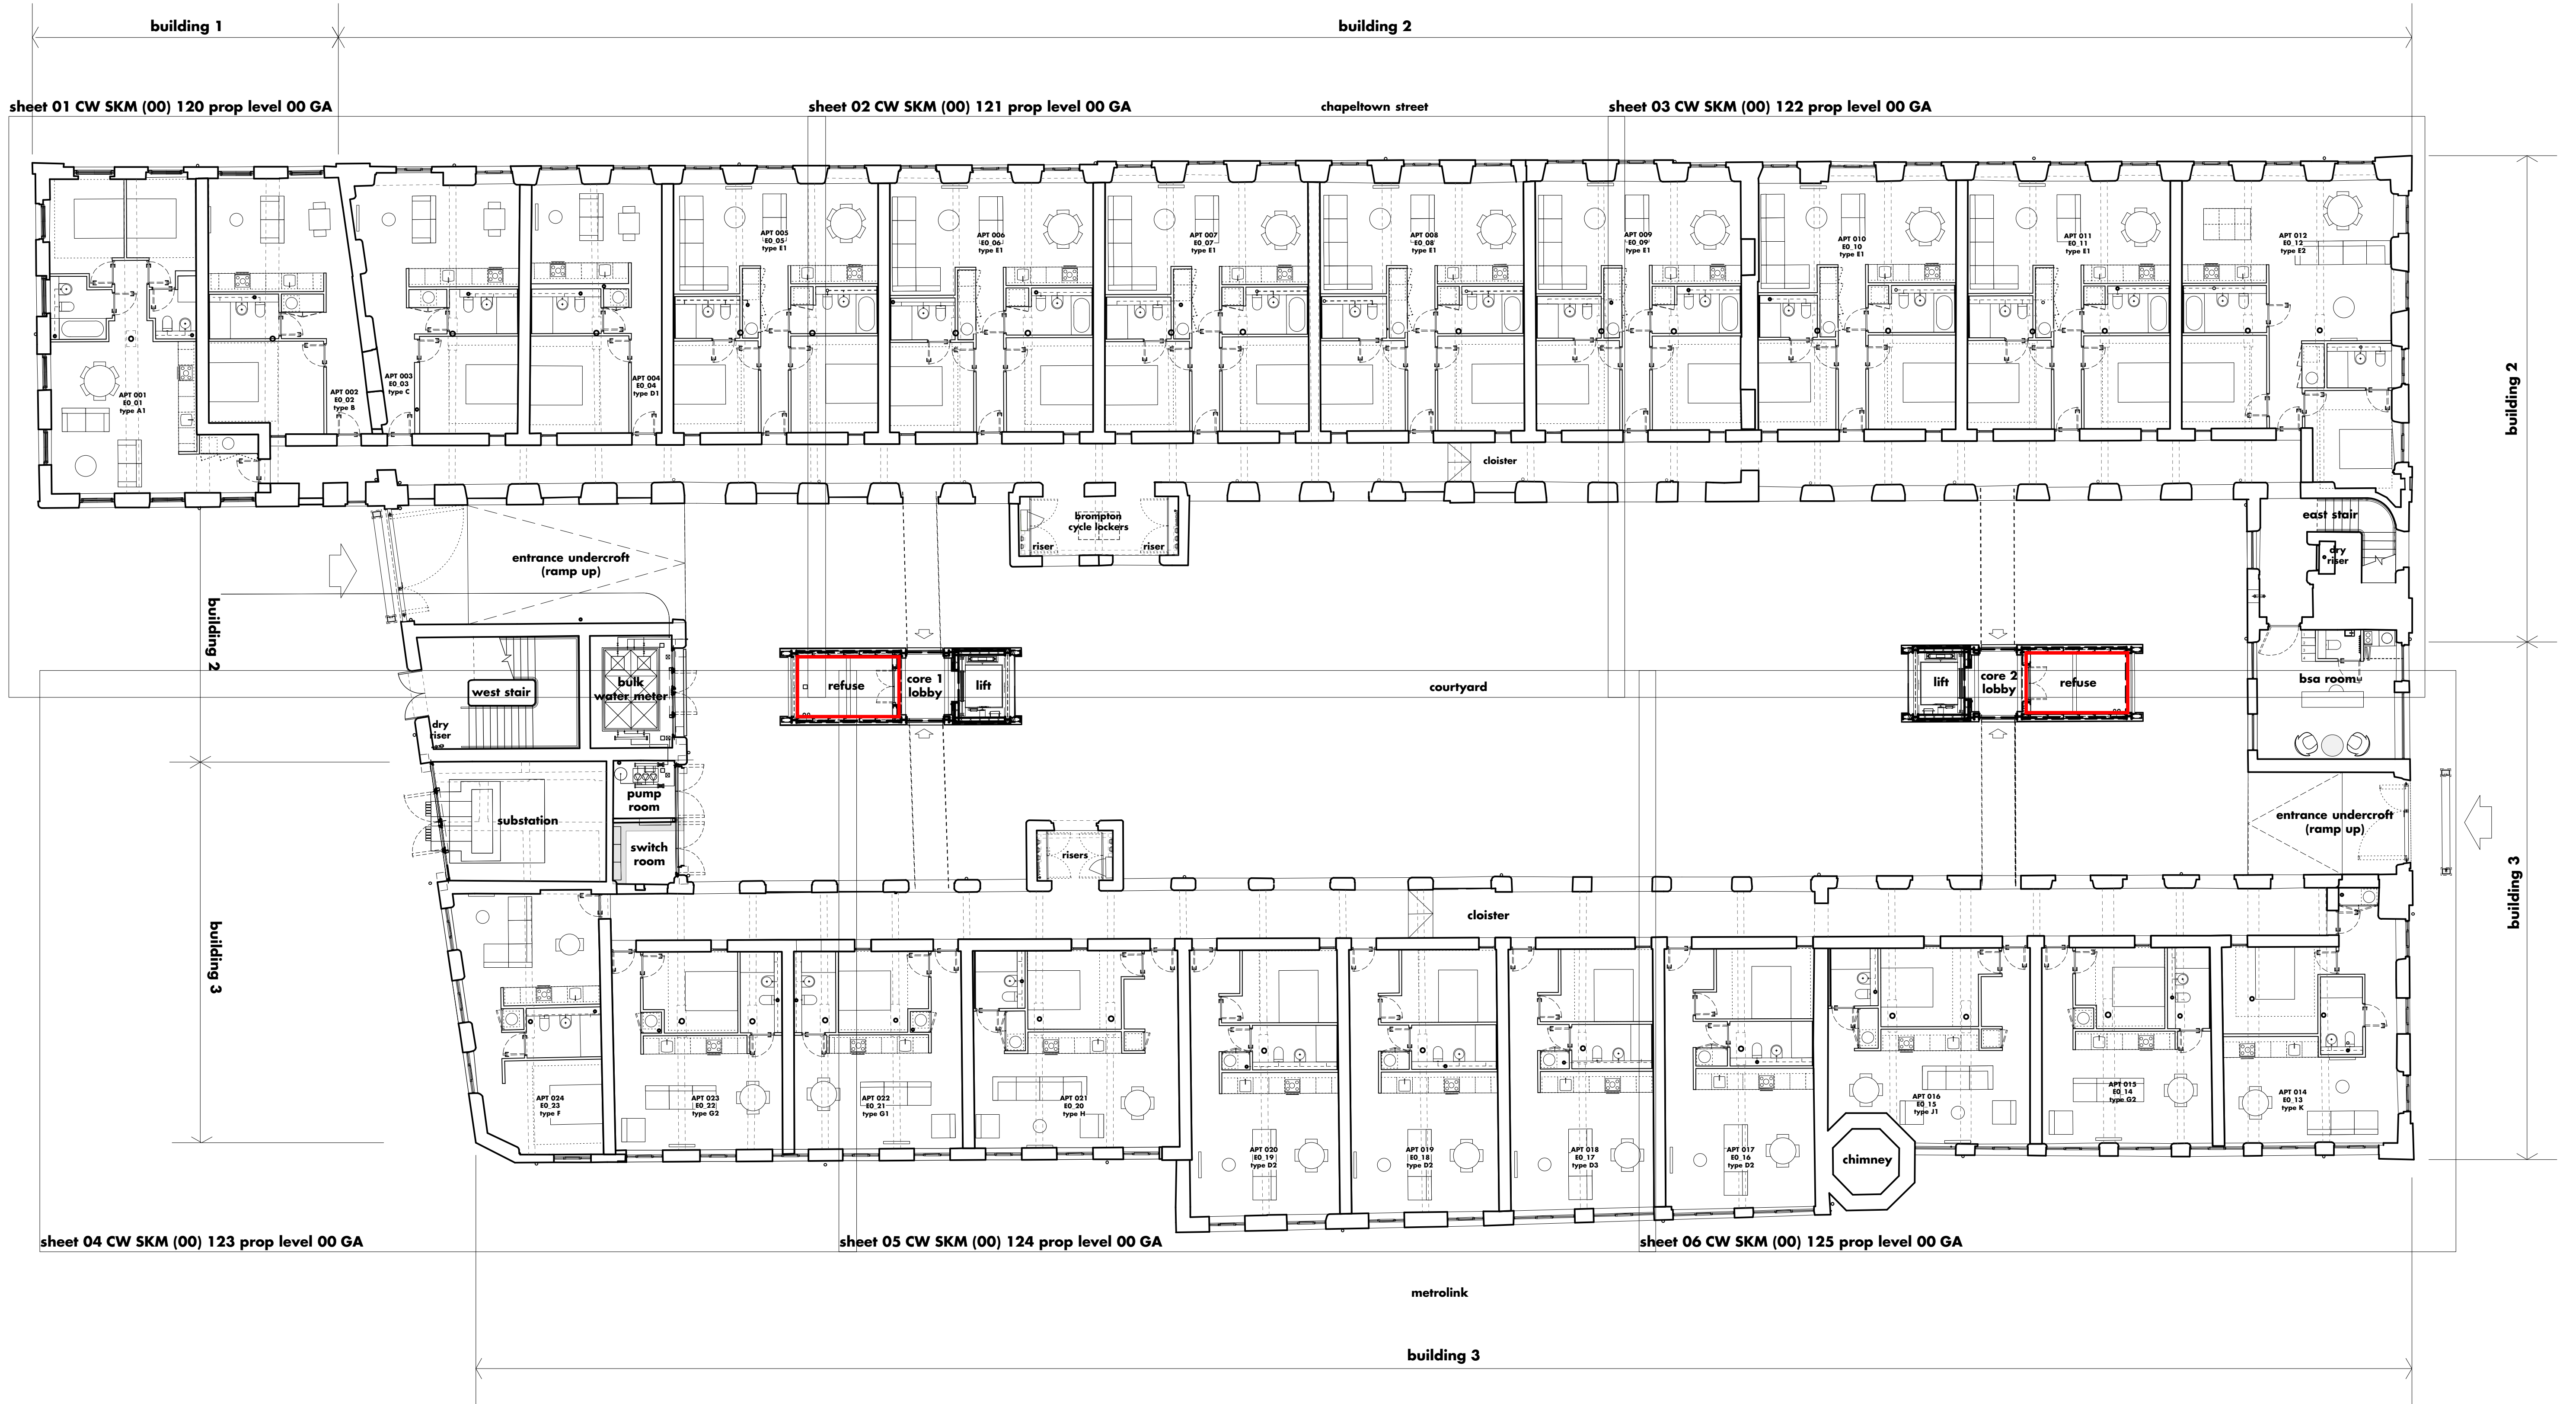

references:

- for apartment plans refer to apartment type drawings (00) 900 series
- for soffit plans refer to drawings (25) 100 series
- for floor finishes refer to drawings (43) 100 series
- for fire drawings refer to (FR) 001 series
- for core drawings refer to (26) 120 series
- for stair drawings refer to (24) 100 series
- landscape details are in abeyance
- for plant space details ref

0m 10m



d • apartment numbers amended
c • apartment numbers added
b • balustrade removed
a • tender issue
- • first issue
rev • description

31.08.17 • ejd • sv
14.06.17 • ejd • sv
24.05.17 • ejd • sv
12.05.17 • ejd • sv
18.01.17 • ejd • sv
issued • drawn • checked

shedkm

project crusader works
client capital & centric
drawing number CW SKM (00) 170 d
scale 1:125 @ a1
status tender

proposed level 00 GA

do not scale from this drawing • all dimensions are to be set out and checked on site prior to starting construction • any discrepancy found between information given on this drawing and that given elsewhere or recorded on site shall be brought to the attention of the project architect immediately

+44 (0)151 709 8211
+44 (0)207 253 8881