


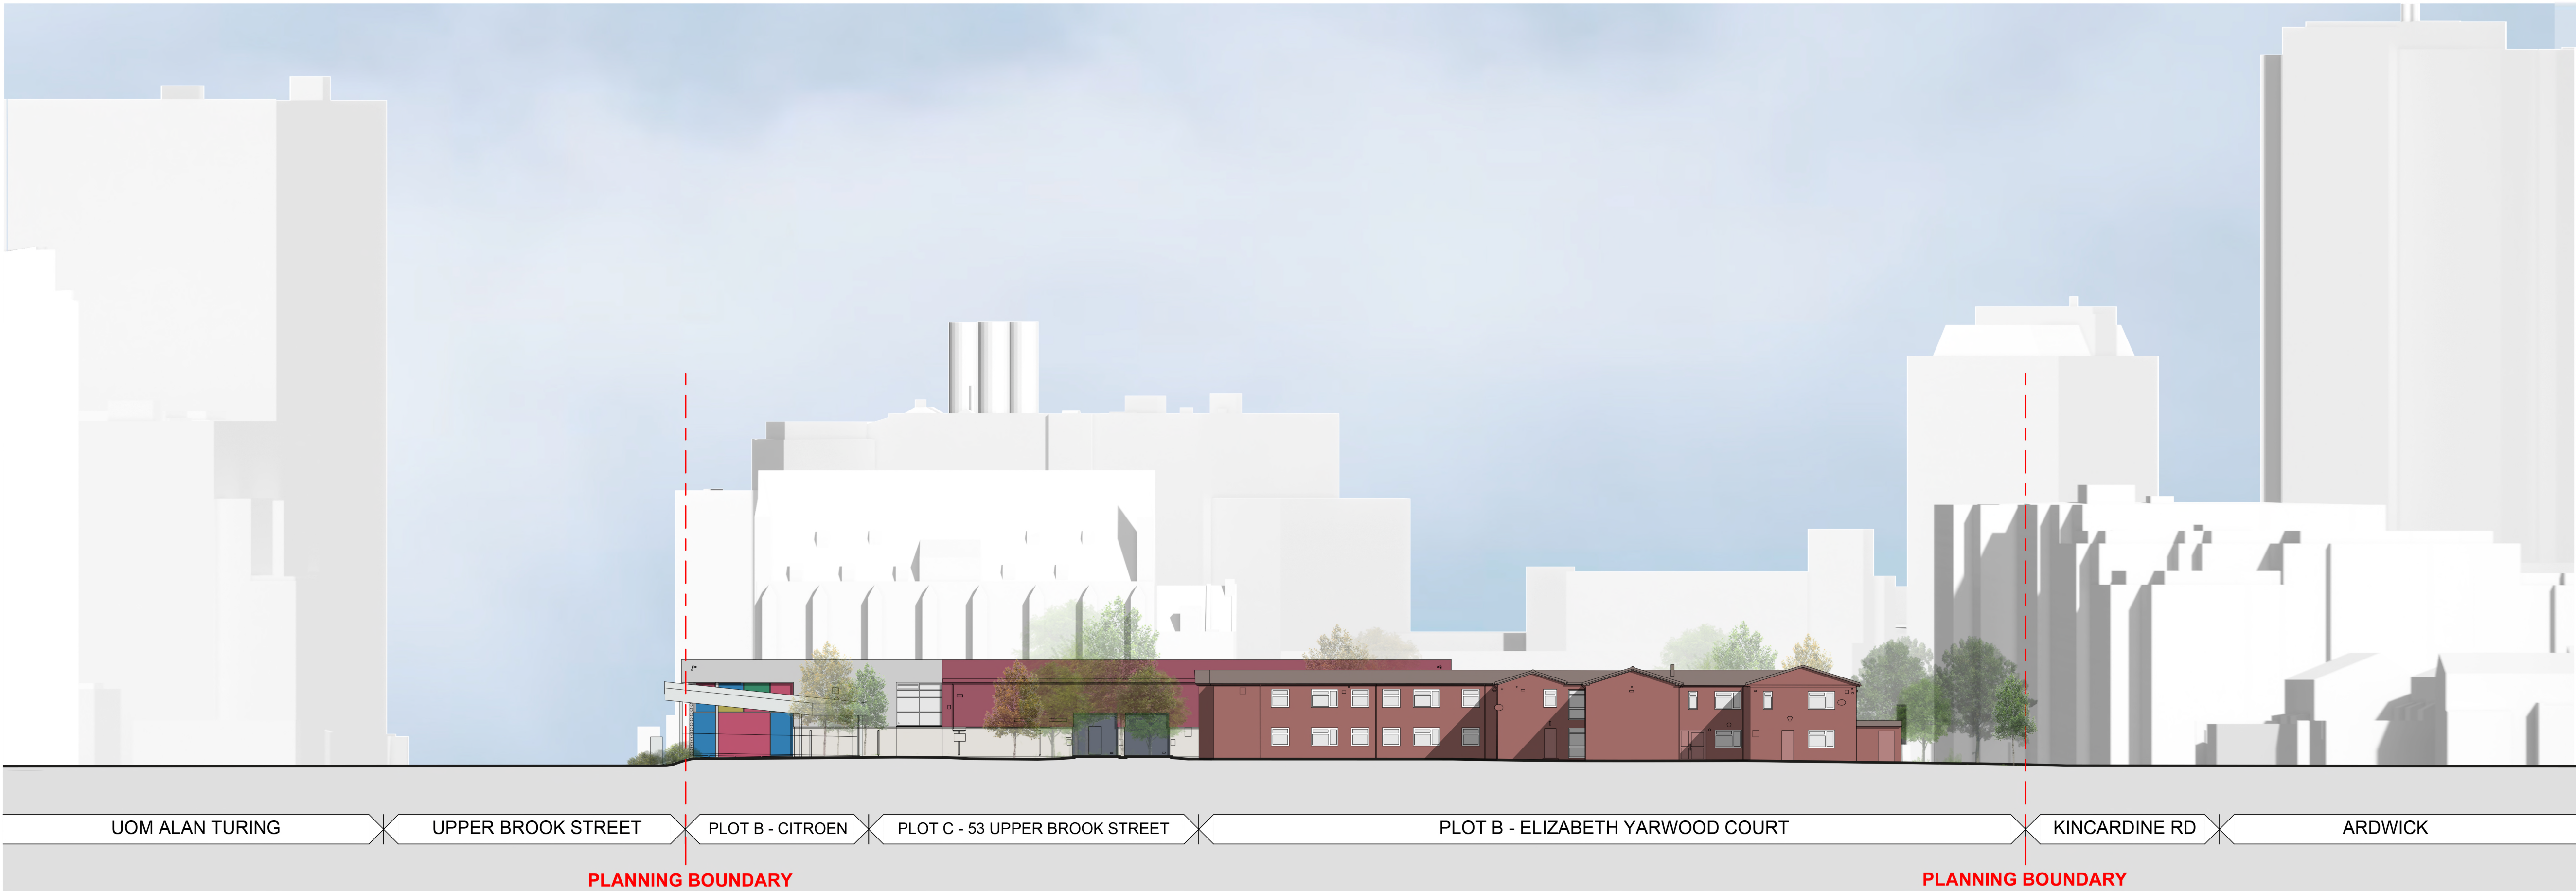


© COPYRIGHT
The copyright in this drawing is vested in Sheppard Robson and no license or assignment of any kind has been, or is, granted to any third party whether by provision of copies or originals or otherwise unless agreed in writing.


DO NOT SCALE FROM THIS DRAWING
The contractor shall check and verify all dimensions on site and report any discrepancies in writing to Sheppard Robson before proceeding work

FOR ELECTRONIC DATA ISSUE
Electronic Data / drawings are issued as "read only" and should not be interrogated for measurement. All dimensions and levels should read, only from those values stated in text on the drawing.

REV.	DATE	AMENDMENT
P01	06/06/2023	Issued For 'Planning'

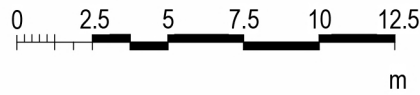

KEYPLAN

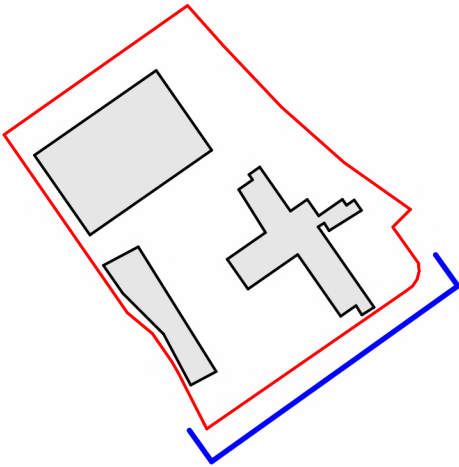

CLIENT



SHEPPARD ROBSON

77 Parkway Camden Town London NW1 7PU
T: +44 (0)20 7504 1700 E: enquiries@sheppardrobson.com

PROJECT
Upper Brook Street Masterplan - McLaren/Kadans

SCALE@A1	DATE	ORIGINATOR	CHECKED	AUTHORISED
1 : 250	06/06/2023	JC	ET	RG

Site Elevations Existing -
Cottenham Street: South East

Stage 2				SR NO.
STATUS	PURPOSE FOR ISSUE			
S2	Planning			6601_7025
DRAWING NO.			REV.	
UBS	SRA	ZZ	EE	DR
	A	02-302	P01	