


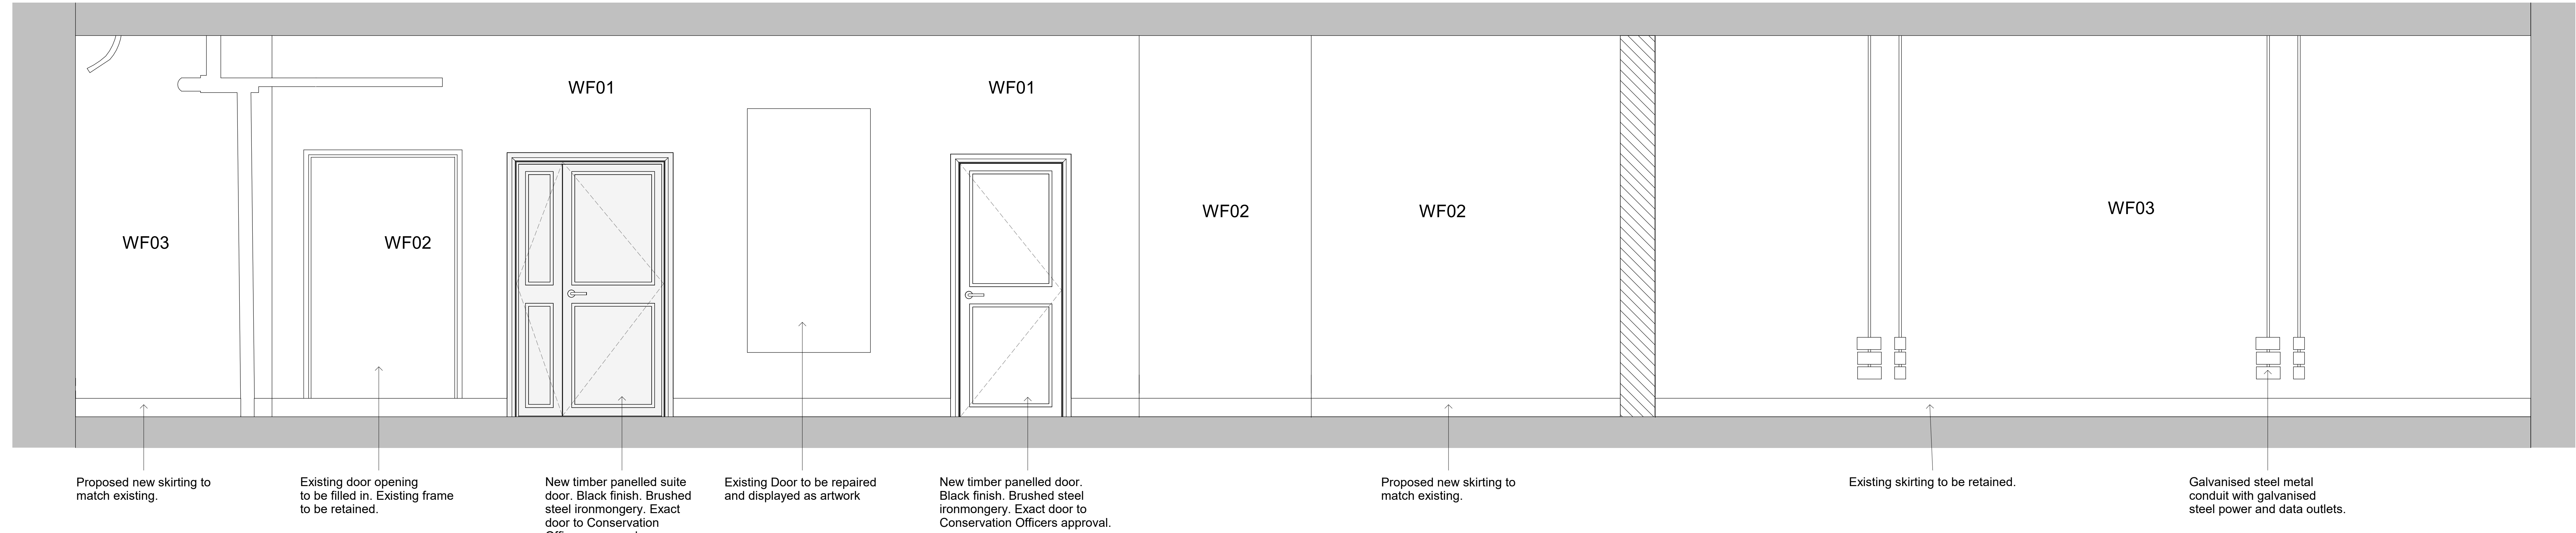


2FL - Elevation 6

1 : 20




2FL - Elevation 7

1 : 20

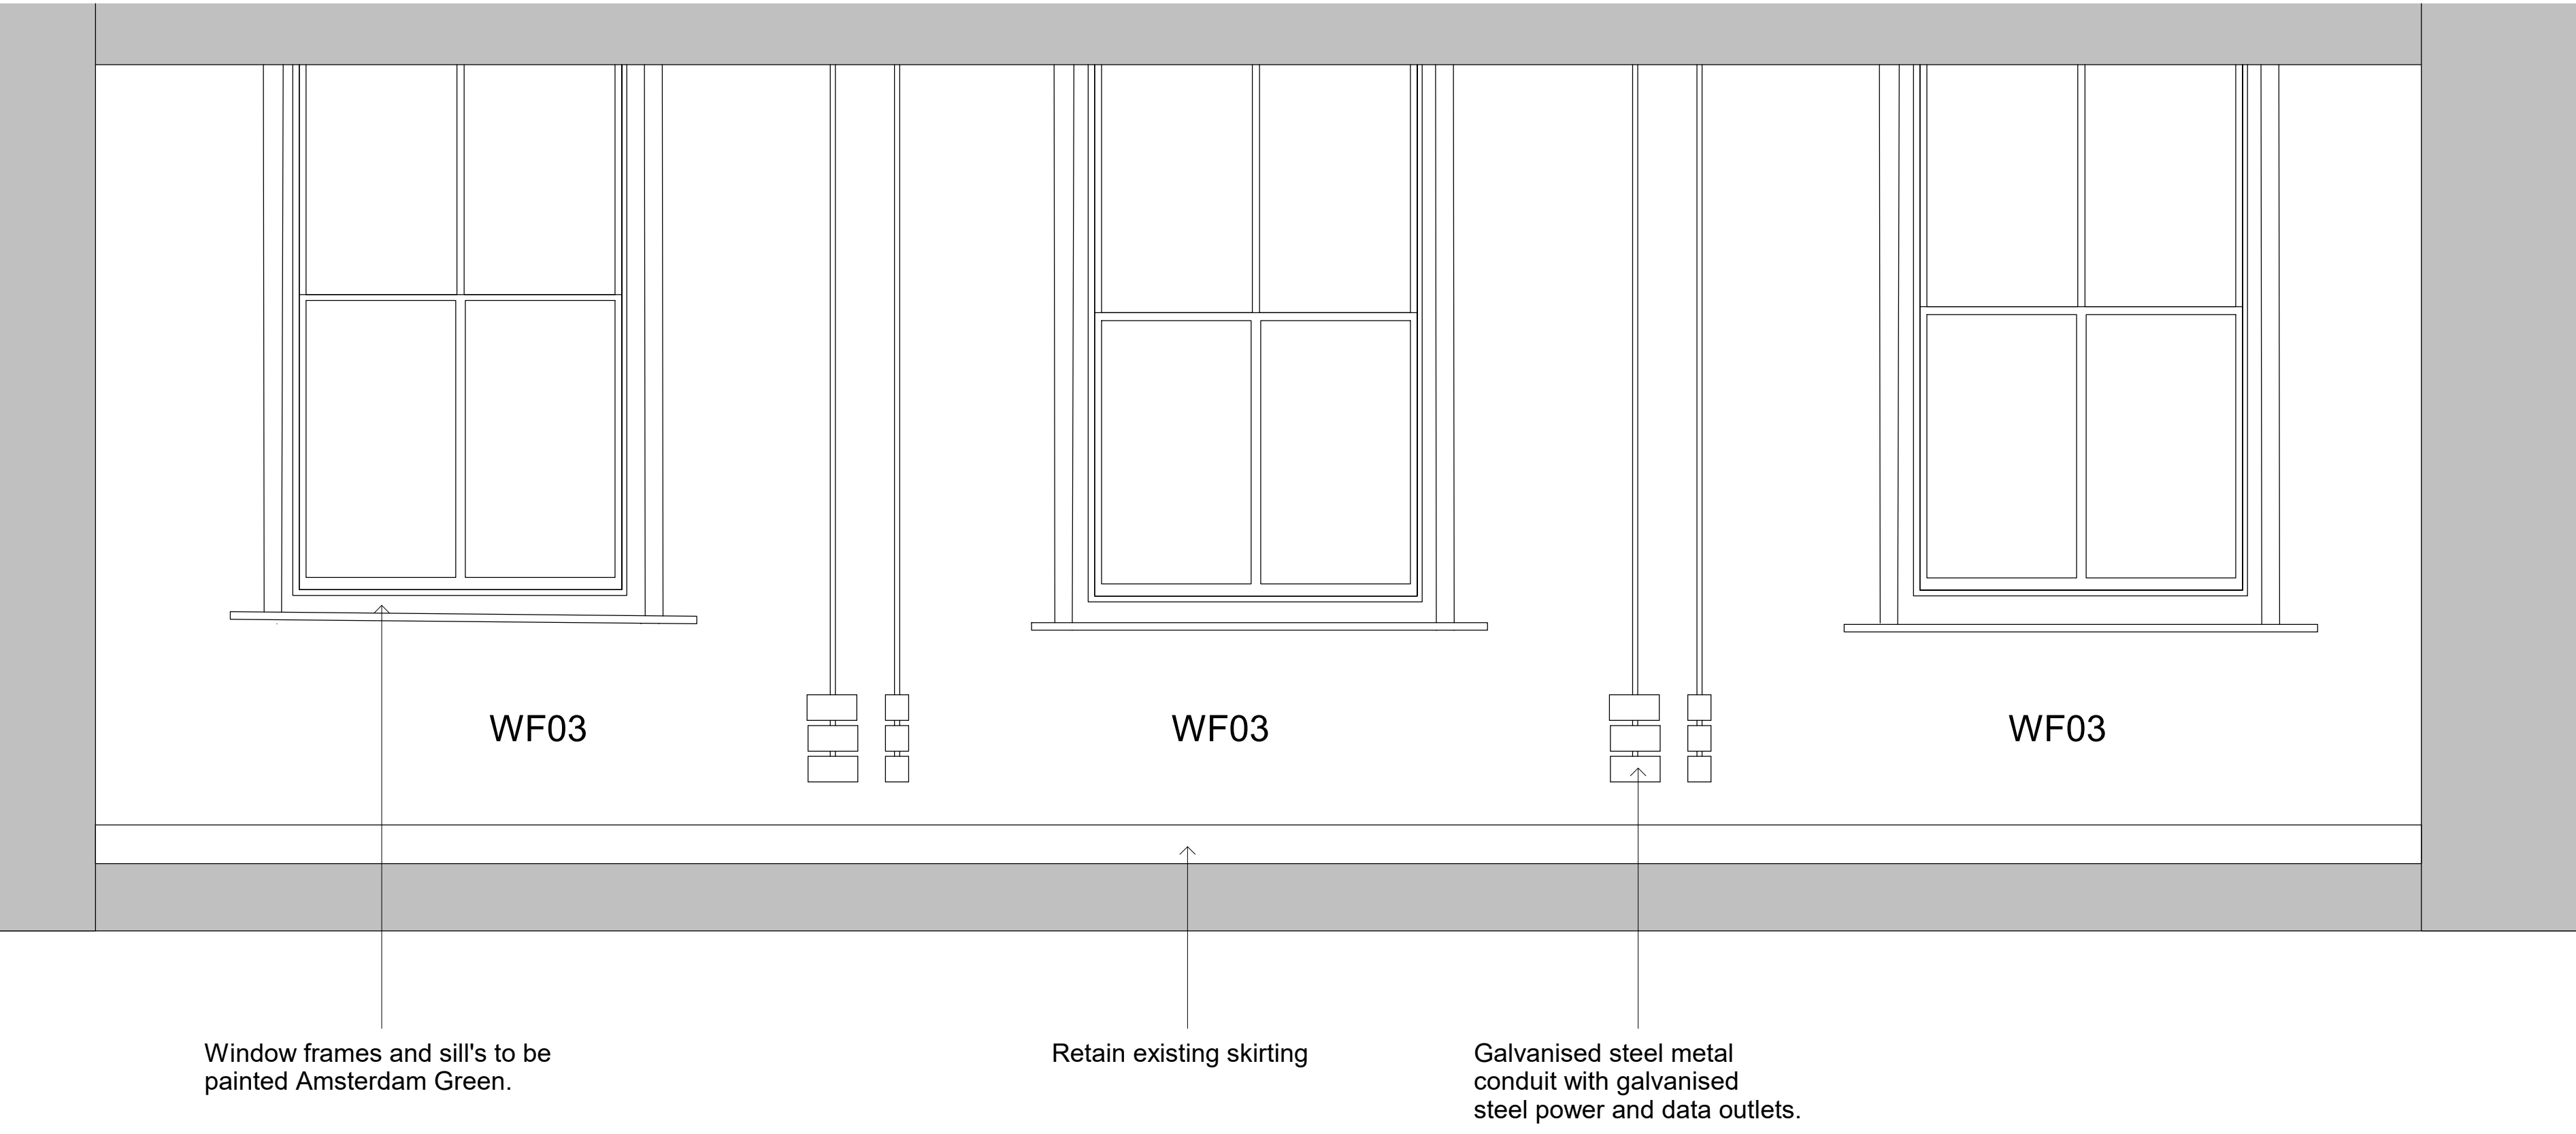

2FL - Elevation 8

1 : 20

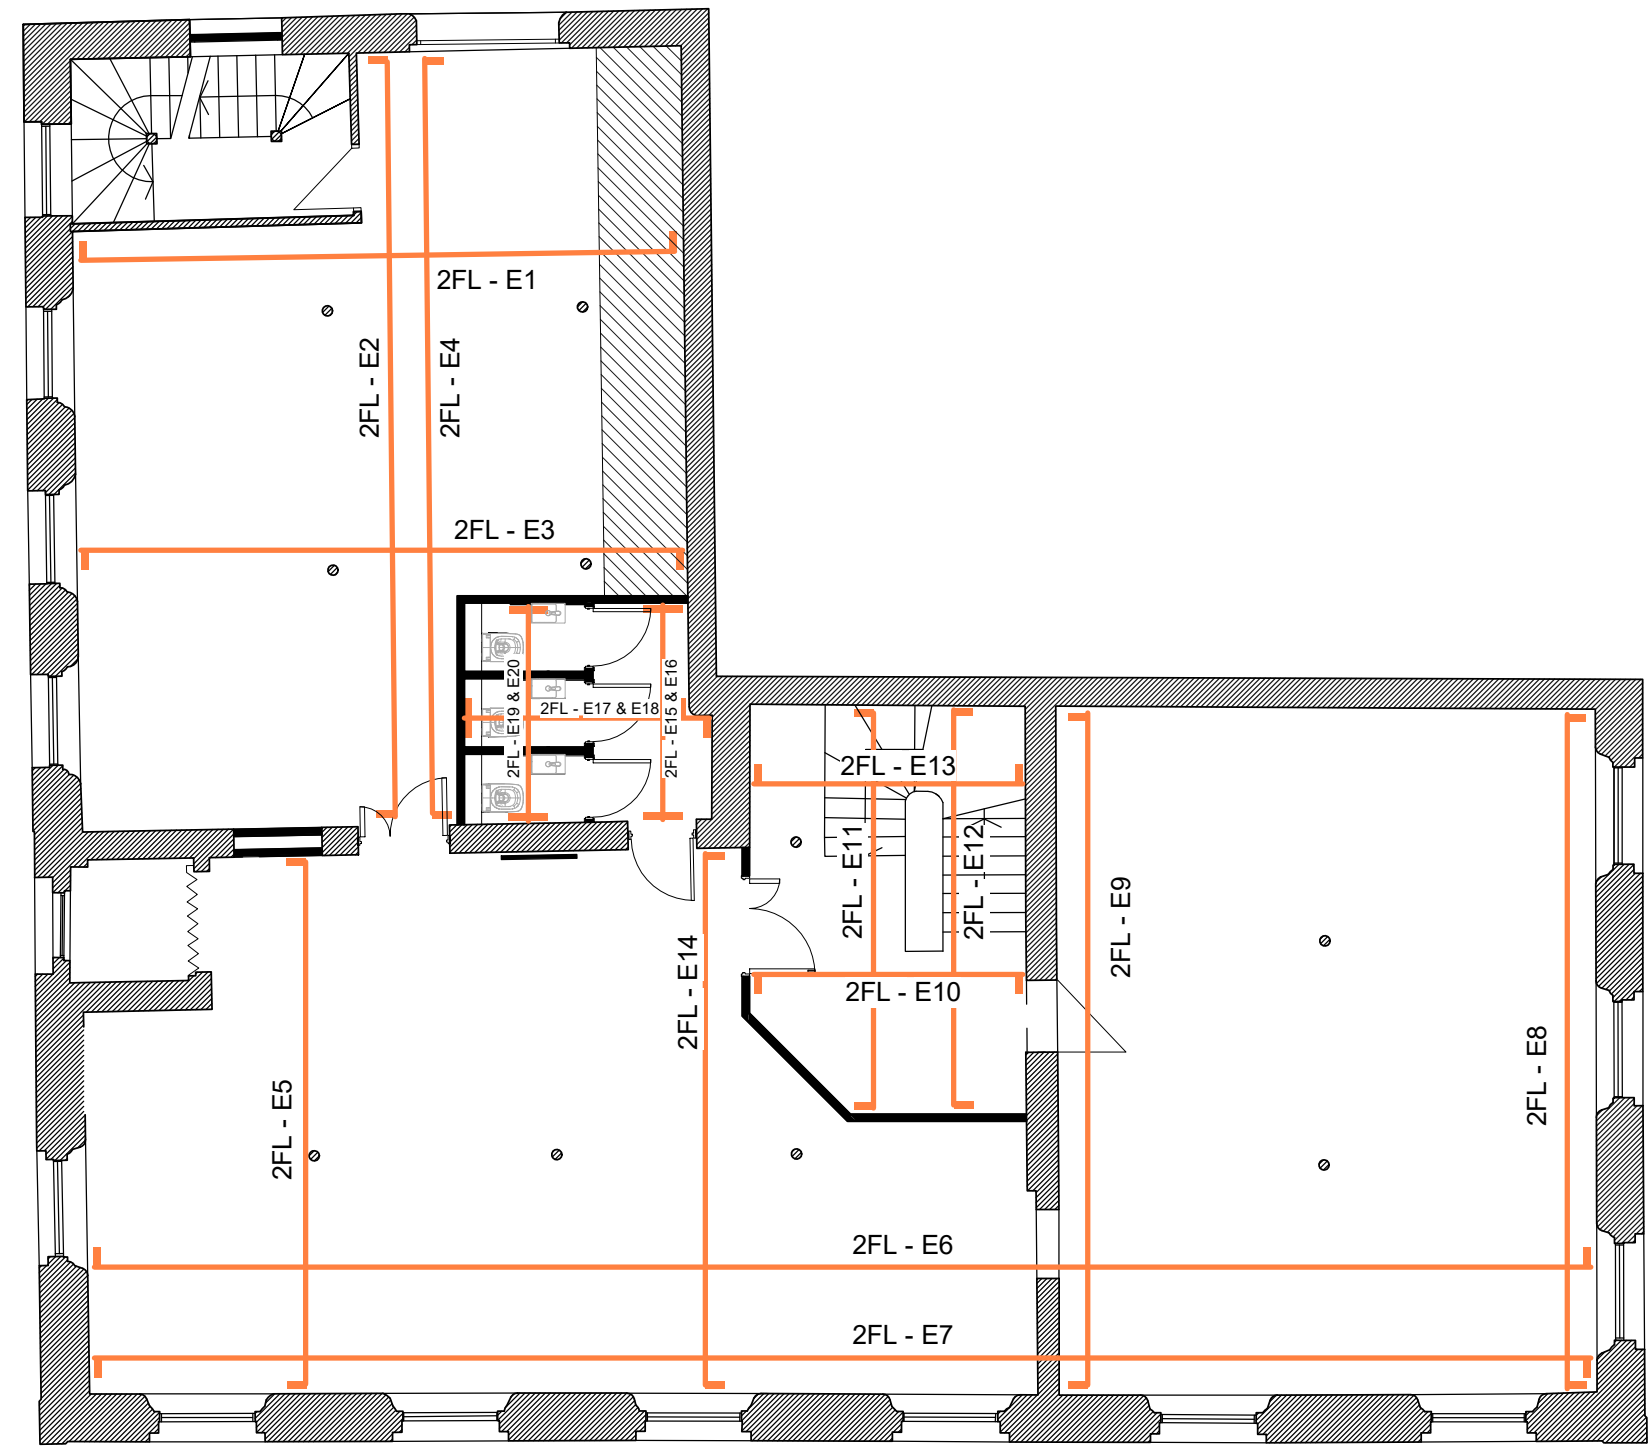

2FL Proposed Internal Elevation Layout_01

1 : 100

A	Updated following planners comments	10.08.23	ES	ER
-	Issued for planning	18.04.23	ES	SV
REV	DESCRIPTION	DATE	BY	CHK

CLIENT NAME

T&M Real Estate

PROJECT NAME

Lindencourt

DWG TITLE:

2FL Proposed Internal Elevations_01

DWG NO: **13_201**

REVISION: **A**

SCALE: **As indicated @A0**

DRAWN: **ES**

DWG STATUS:

Planning