


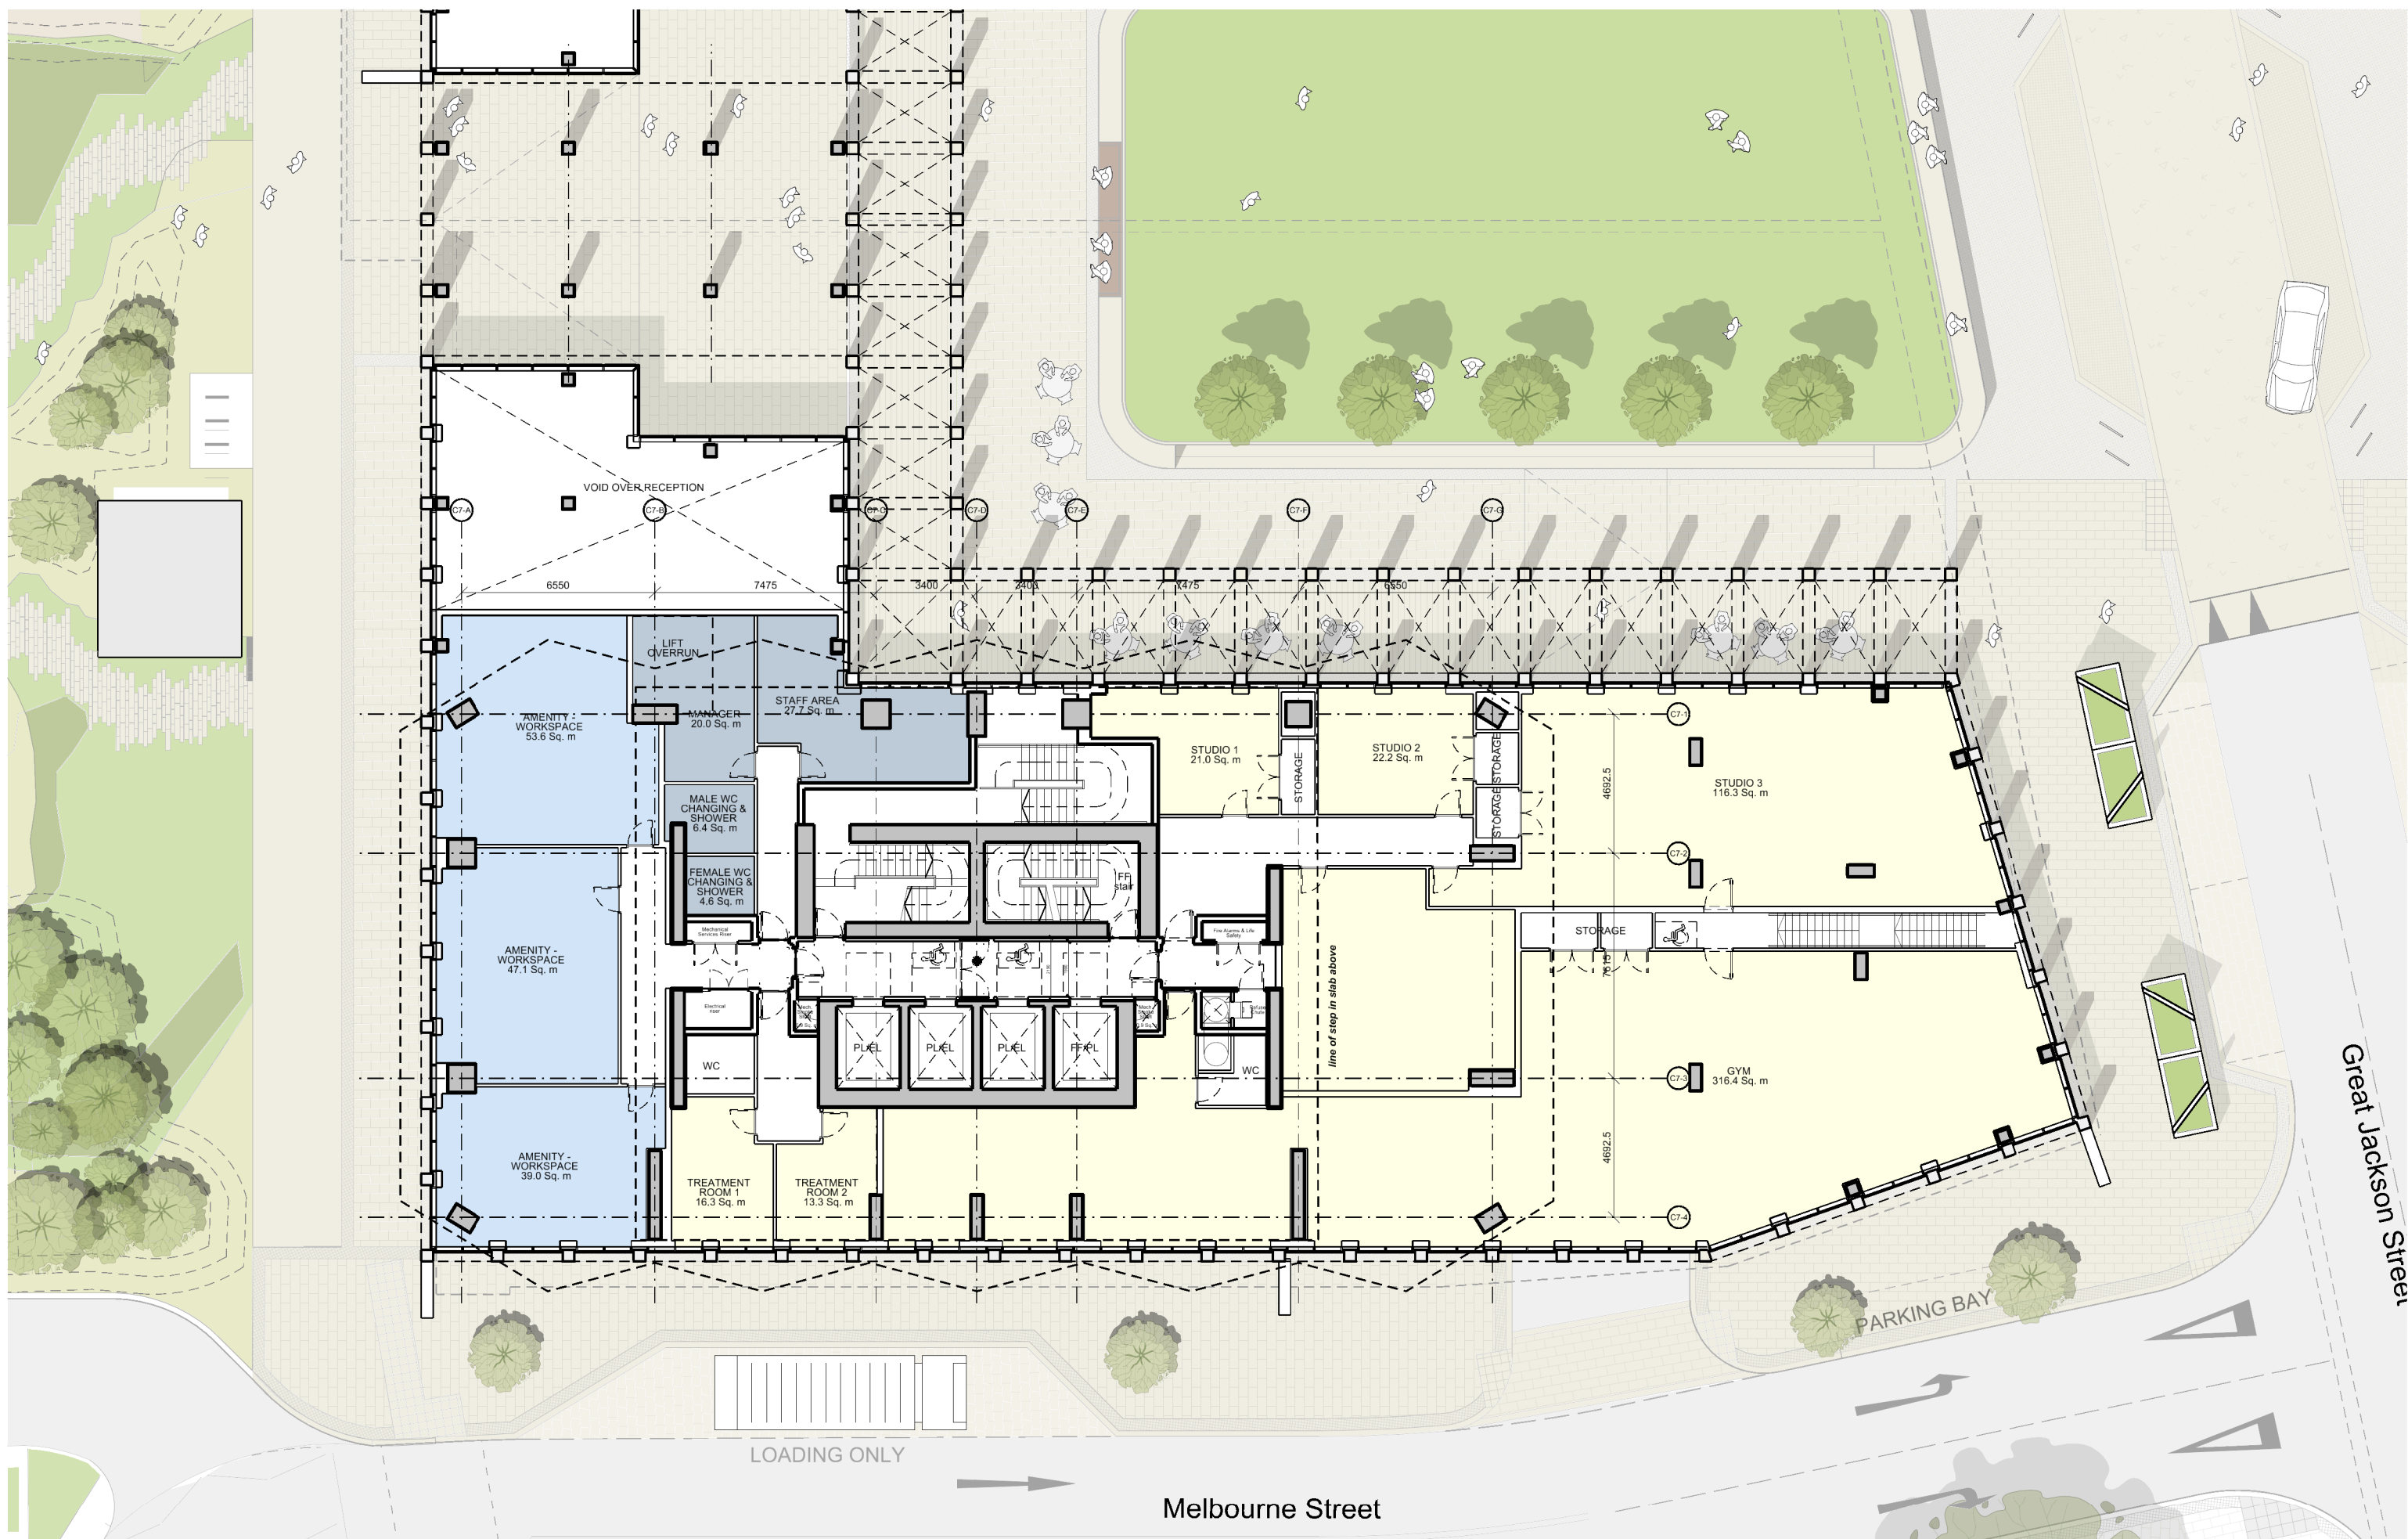

This drawing is copyright
Do not scale off dimensions.
All dimensions to be checked on site by contractor.
Contractor to report any dimensional discrepancies,
errors or omissions prior to commencing on site.


NOTE:

Scale Bar




0 2.5 7.5m

NORTH

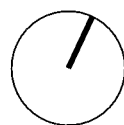[illegible]

Key Plan

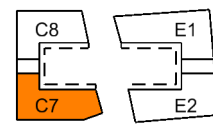

Project Title	Crown Street Phase 3 Manchester
---------------	------------------------------------

Status	Planning
--------	----------

Drawing Title	Tower C7 - Level 01 General Arrangement
---------------	--

Job No
10418

Scale	1:200@A3
-------	----------

Drawing No	C7-SHP-G200-PL-01-B5D801
------------	--------------------------

Revision	X01
----------	-----

simpsonhaugh

MANCHESTER
Riverside, 4 Commercial St
Manchester M15 4RQ
+44 (0)161 835 2345
www.simpsonhaugh.com

LONDON
5-8 Roberts Place
London EC1R 0BB
+44 (0)20 7549 4000
mail@simpsonhaugh.com

© SimpsonHaugh 2017