



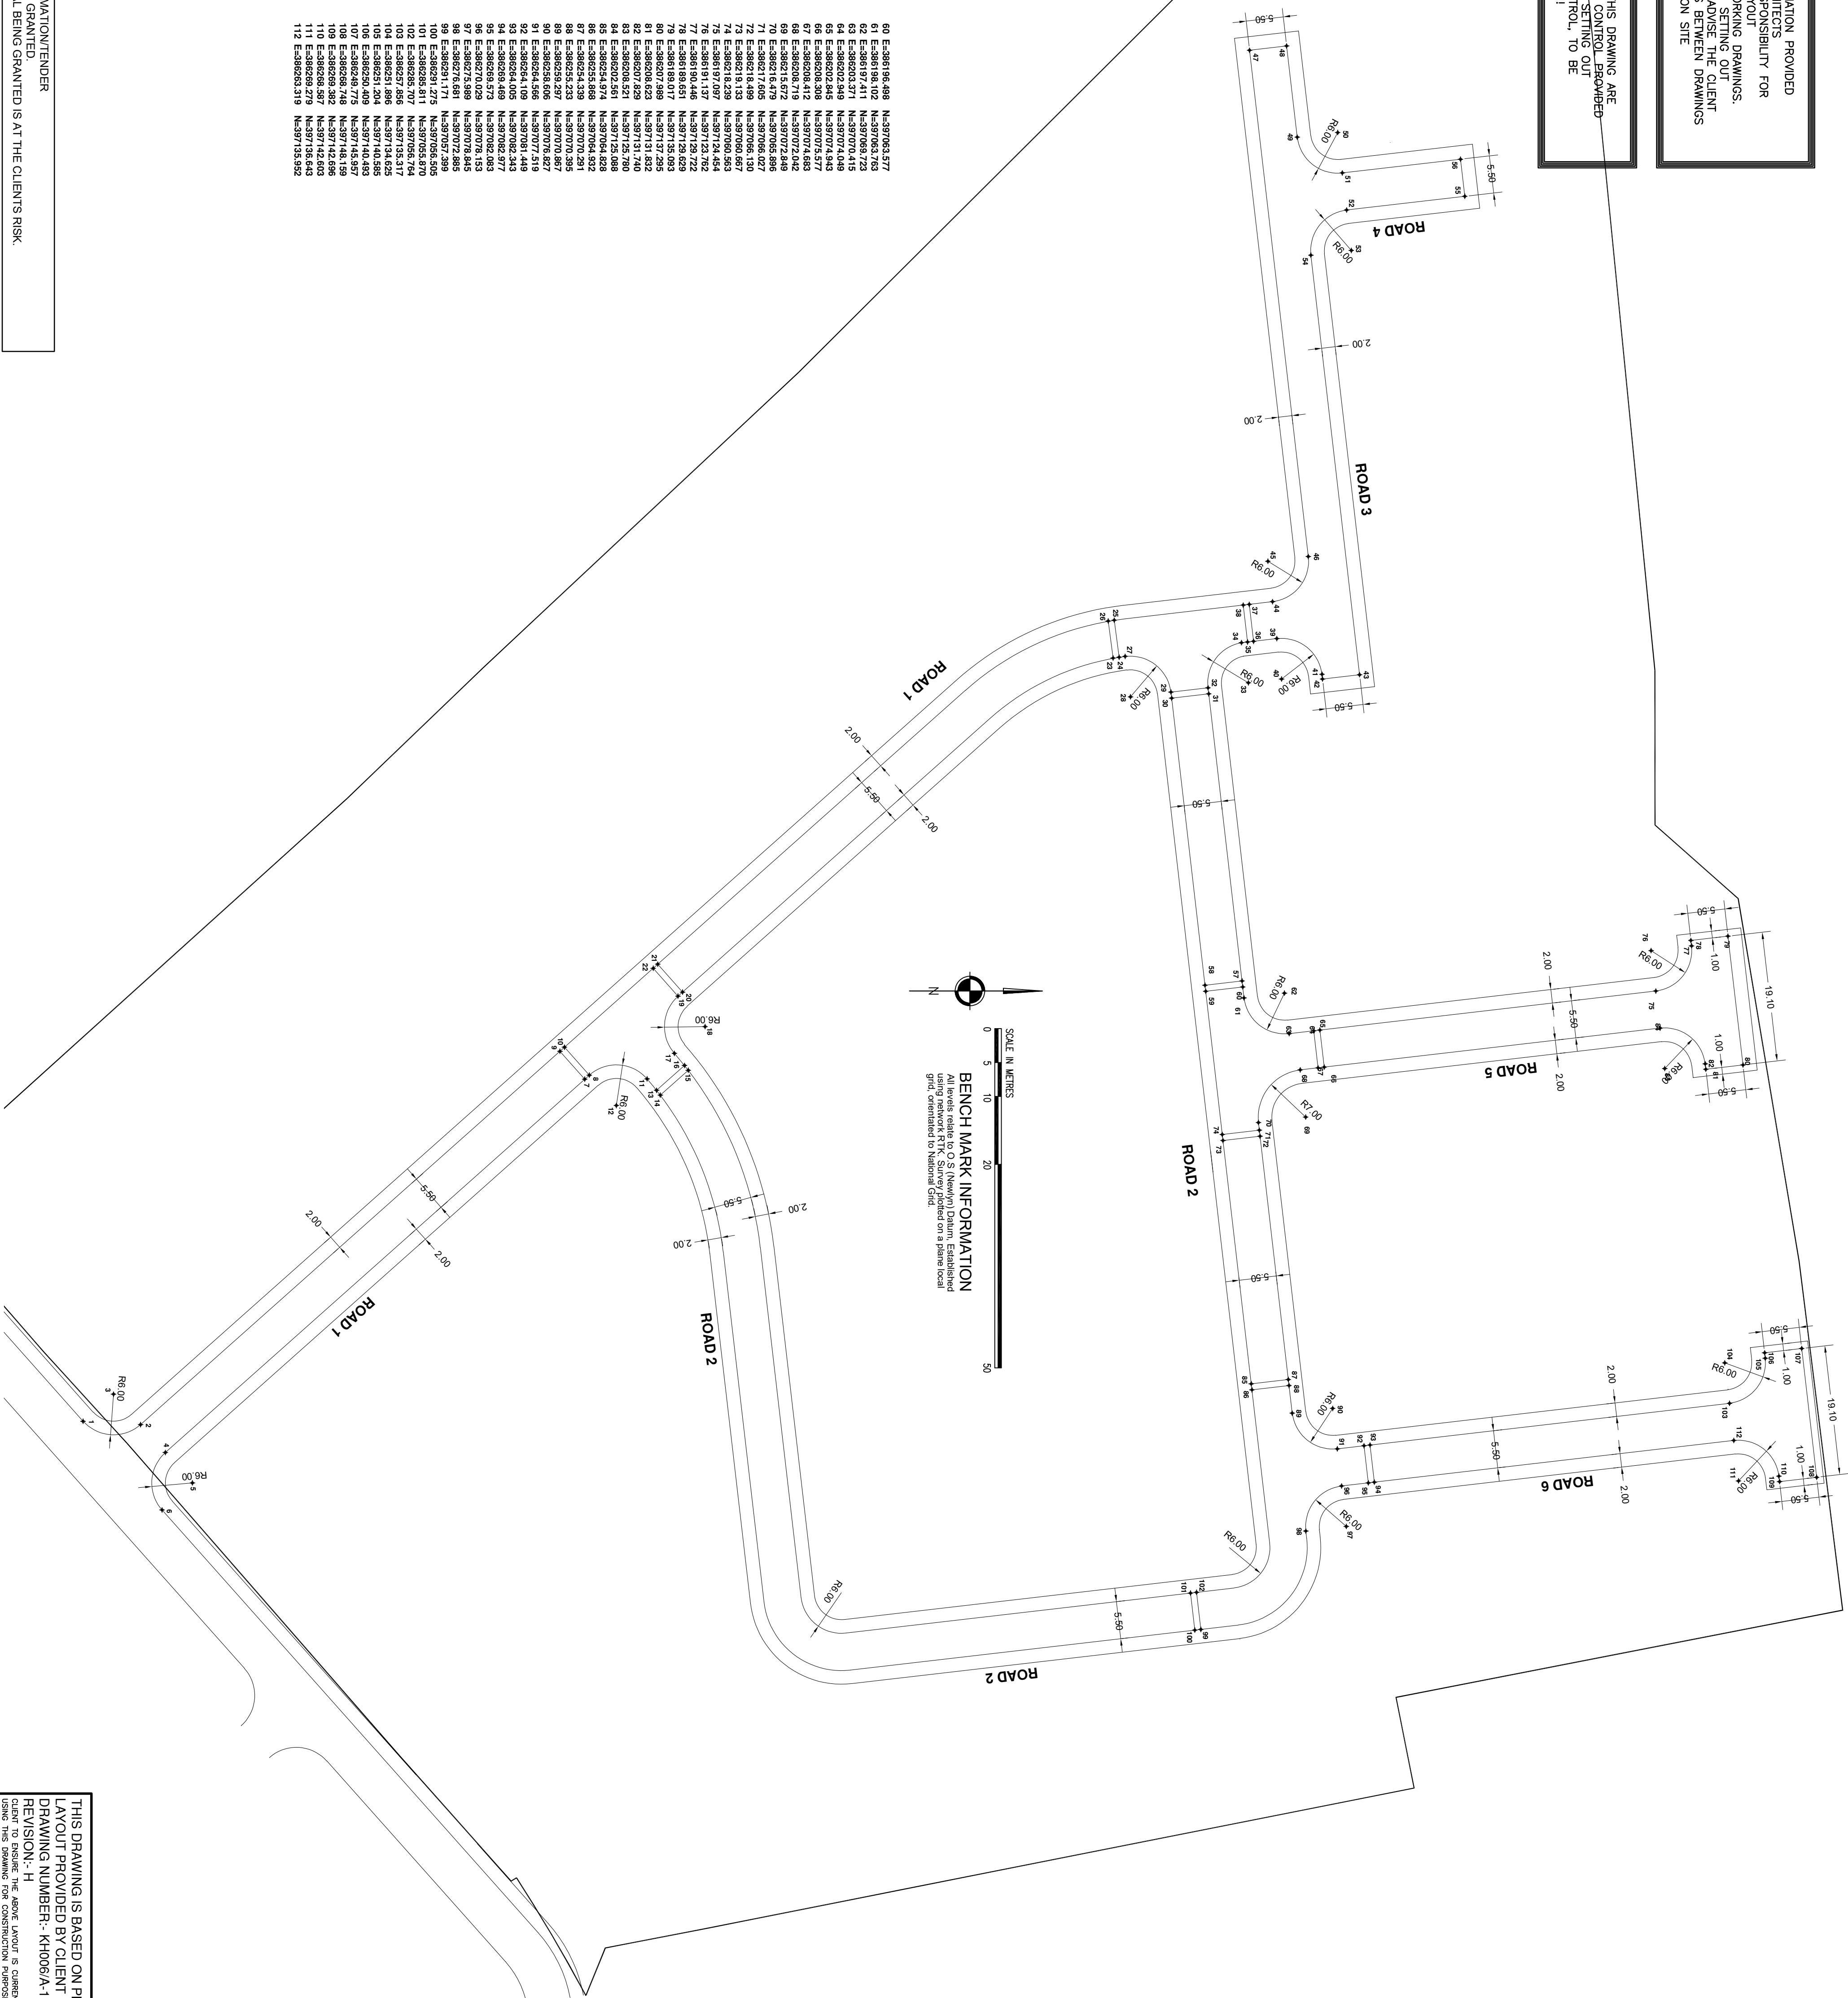



[illegible]

Drawing Stage		Drawing Status	
☐ Draft	☐ Comments	☒ Tender	☐ Construction
☒ Issued	☐ Information	☐ Approval	☐ As Built

**KELLEN HOMES
LIMITED**

**BENNETT STREET
MANCHESTER**

ROAD SETTING OUT

DRG 2

PREFA
CONSULTING ENGINEERS
CIVIL • STRUCTURAL
GEOTECHNICAL • ENVIRONMENTAL

Tel: (01942) 826020
Fax: (01942) 220816

THIS DRAWING IS BASED ON PLANNING
LAYOUT PROVIDED BY CLIENT
DRAWING NUMBER:- KH006/A-100
REVISION:- H
CLIENT TO ENSURE THE ABOVE LAYOUT IS CURRENT BEFORE
USING THIS DRAWING FOR CONSTRUCTION PURPOSES