


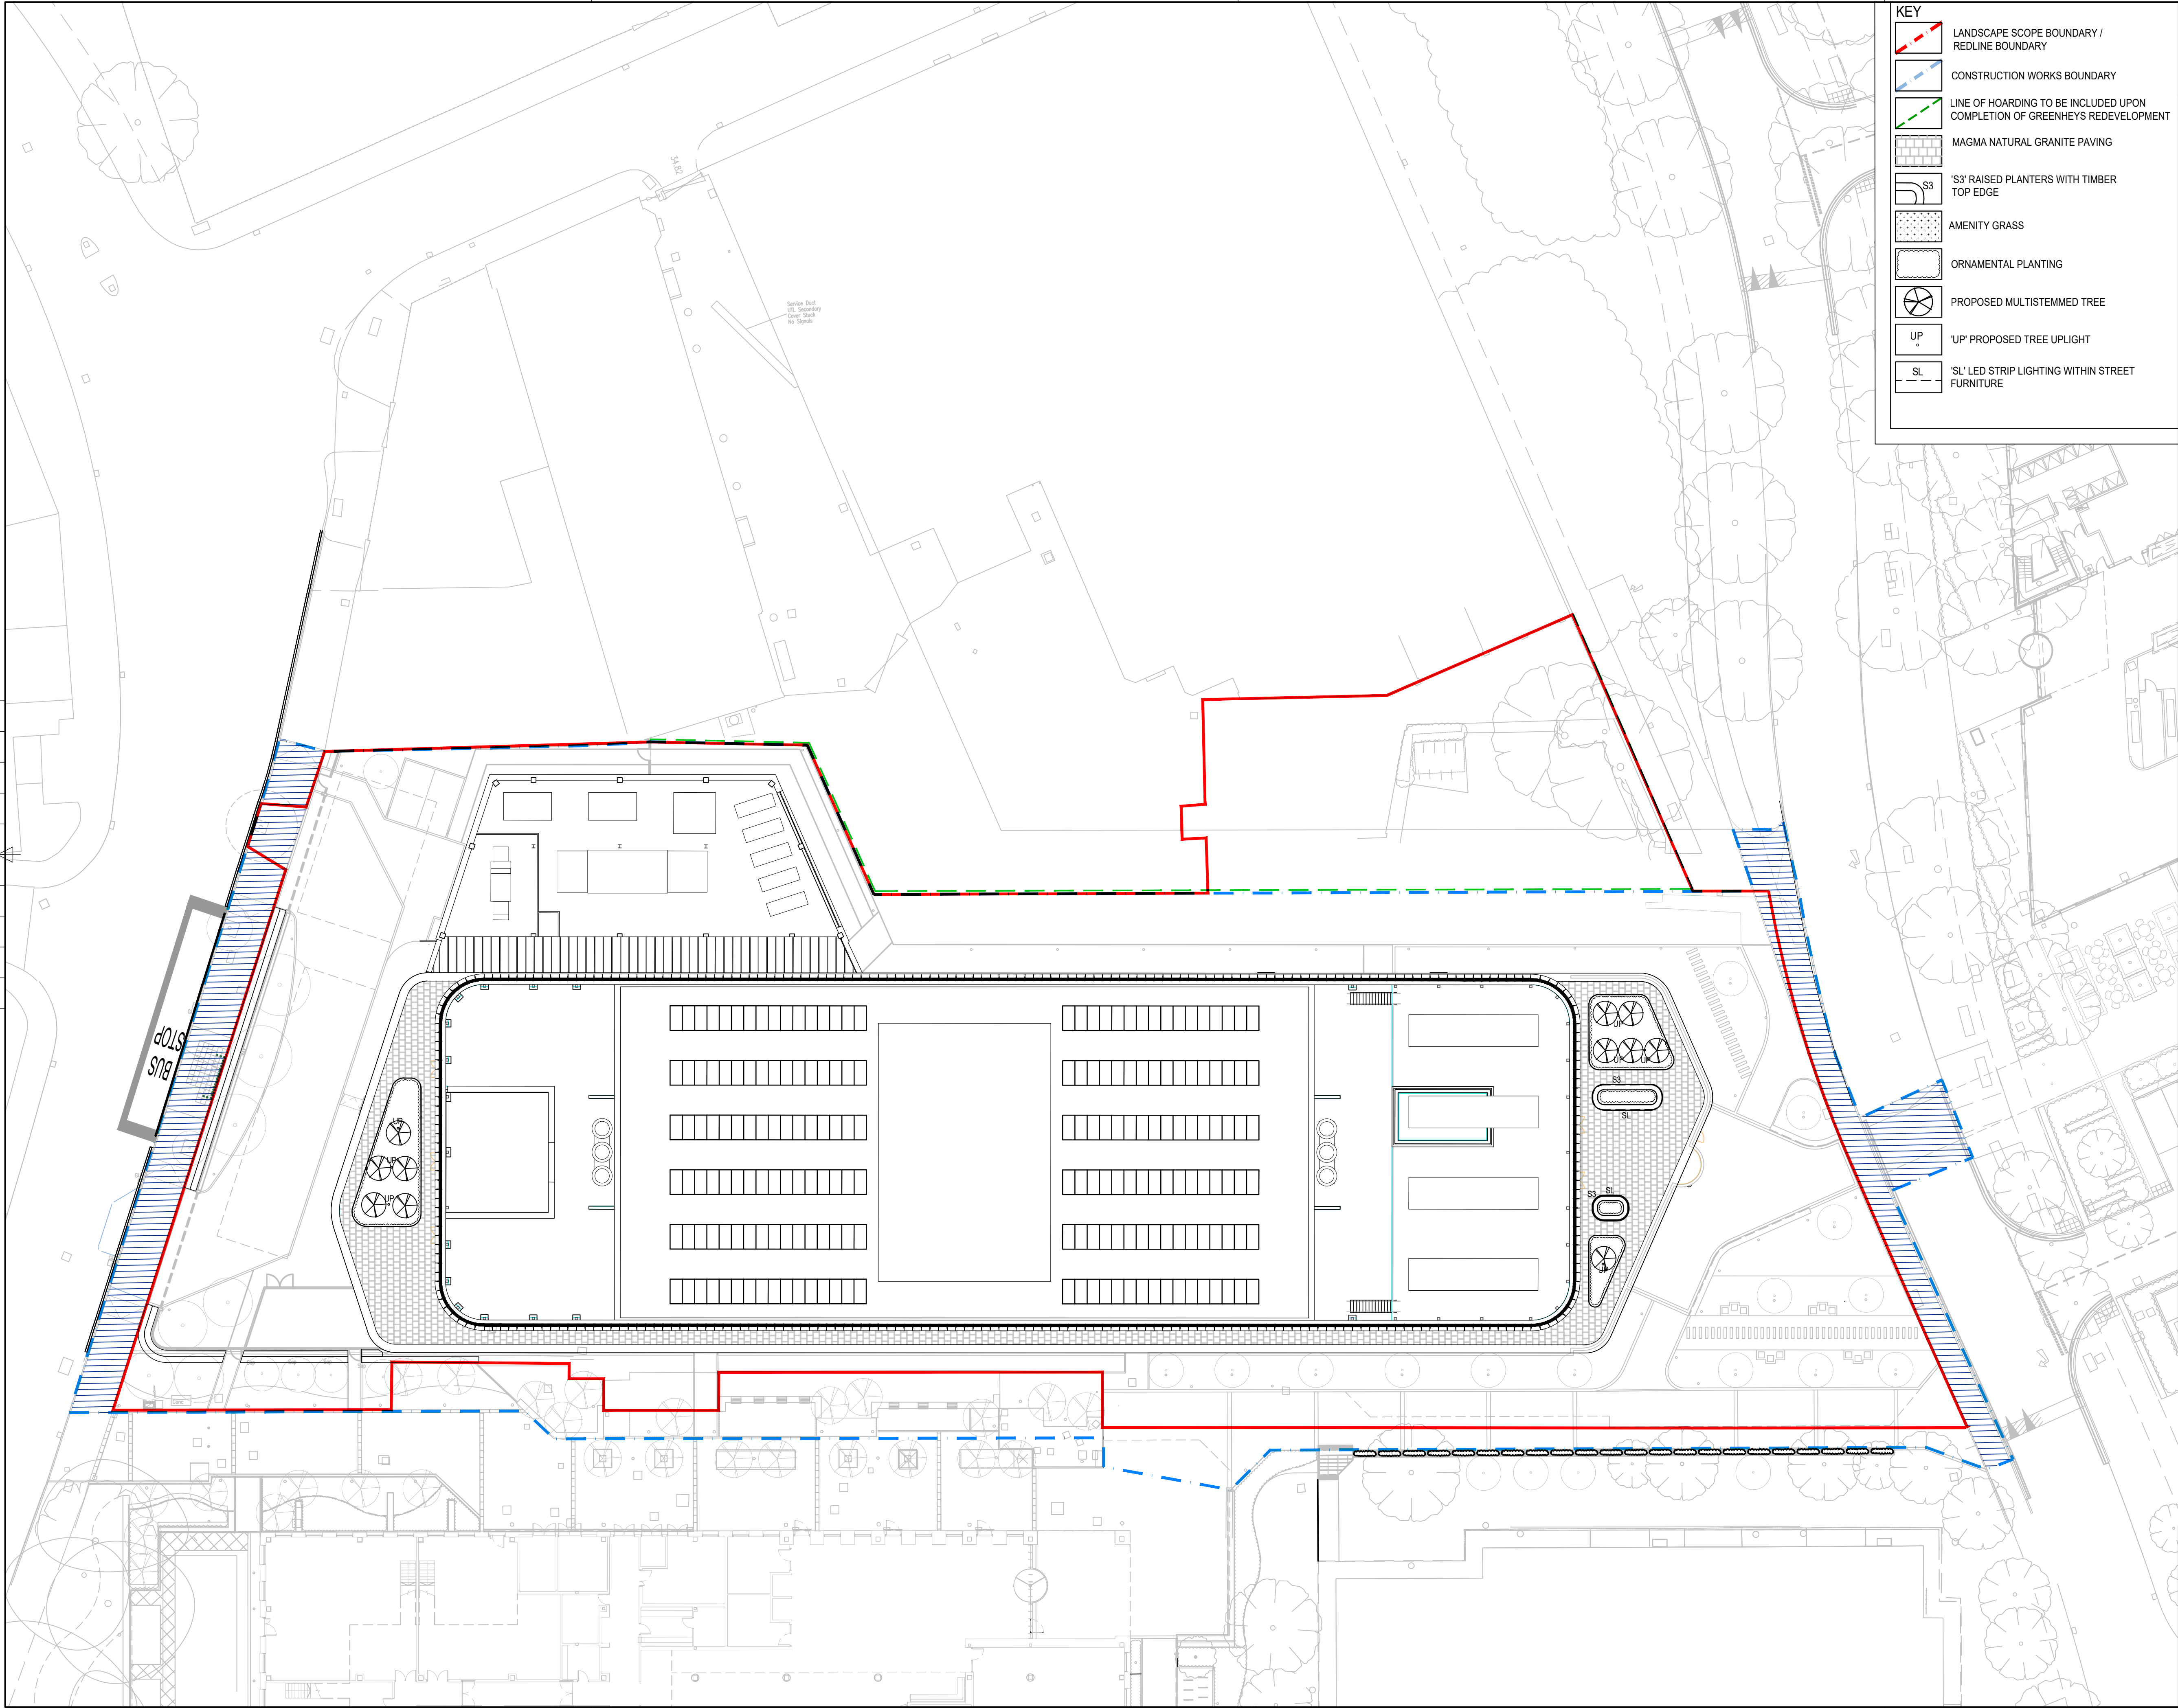

KEY	
	LANDSCAPE SCOPE BOUNDARY / REDLINE BOUNDARY
	CONSTRUCTION WORKS BOUNDARY
	LINE OF HOARDING TO BE INCLUDED UPON COMPLETION OF GREENHEYS REDEVELOPMENT
	MAGMA NATURAL GRANITE PAVING
	'S3' RAISED PLANTERS WITH TIMBER TOP EDGE
	AMENITY GRASS
	ORNAMENTAL PLANTING
	PROPOSED MULTISTEMMED TREE
	'UP' PROPOSED TREE UPLIGHT
	'SL' LED STRIP LIGHTING WITHIN STREET FURNITURE

BUILDING DESIGN PARTNERSHIP SHALL HAVE NO RESPONSIBILITY FOR ANY USE MADE OF THIS DOCUMENT OTHER THAN FOR THAT WHICH IT WAS PREPARED AND ISSUED.

ALL DIMENSIONS SHOULD BE CHECKED ON SITE.

DO NOT SCALE FROM THIS DRAWING.

ANY DRAWING ERRORS OR DIVERGENCES SHOULD BE BROUGHT TO THE ATTENTION OF BUILDING DESIGN PARTNERSHIP AT THE ADDRESS SHOWN BELOW.

NOTES

P04
UPDATES TO REDLINE BOUNDARY AND ADDITIONAL FOOTPATH

P03
UPDATED BASE PLAN FOLLOWING LIQUID NITROGEN STORE UPDATES

P02
AMENDMENTS TO REDLINE BOUNDARY AND ADDITIONAL HATCH TO EXTENSION OF 278 WORKS

P01
FIRST ISSUE

REVISION / DESCRIPTION	DRAWN	CHECKED	DATE
REV PLAN			

11 Ducie Street
P.O. Box 85, Piccadilly Basin
Manchester M60 3JA
United Kingdom
T +44 (0)161 828 2200
F +44 (0)161 828 2235
www.bdp.com

BDP.

PROJECT TITLE Greenheys Development	
PROJECT NUMBER P3001624	
DRAWING TITLE LANDSCAPE GENERAL ARRANGEMENTS SECOND FLOOR LEVEL TERRACE TO EAST AND WEST	SCALE @ A1 1:250 DATE APRIL '23
DRAWING NO. GRE-BDP-ZZ-XX-DR-L-00-101	REVISION P04