



**NOTES**  
All dimensions and levels to be checked on site  
Any discrepancies are to be reported to the Architect before any work commences  
This drawing shall not be scaled to ascertain any dimensions, work to figured dimensions only  
This drawing shall not be reproduced without express written permission from AFL Architects Ltd.

**DISCLAIMER**  
When this drawing is issued in CAD, it is an uncontrolled version issued for information only, to enable the recipient to prepare their own documents/drawings for which they are solely responsible.


**SOFTWARE INTEROPERABILITY**  
AFL prepared this drawing using Autodesk REVIT Architecture.  
AFL does not accept liability for any loss or degradation of any information held in the drawing resulting from the translation from the original file format to any other file format or from the recipients reading of it in any other programme.

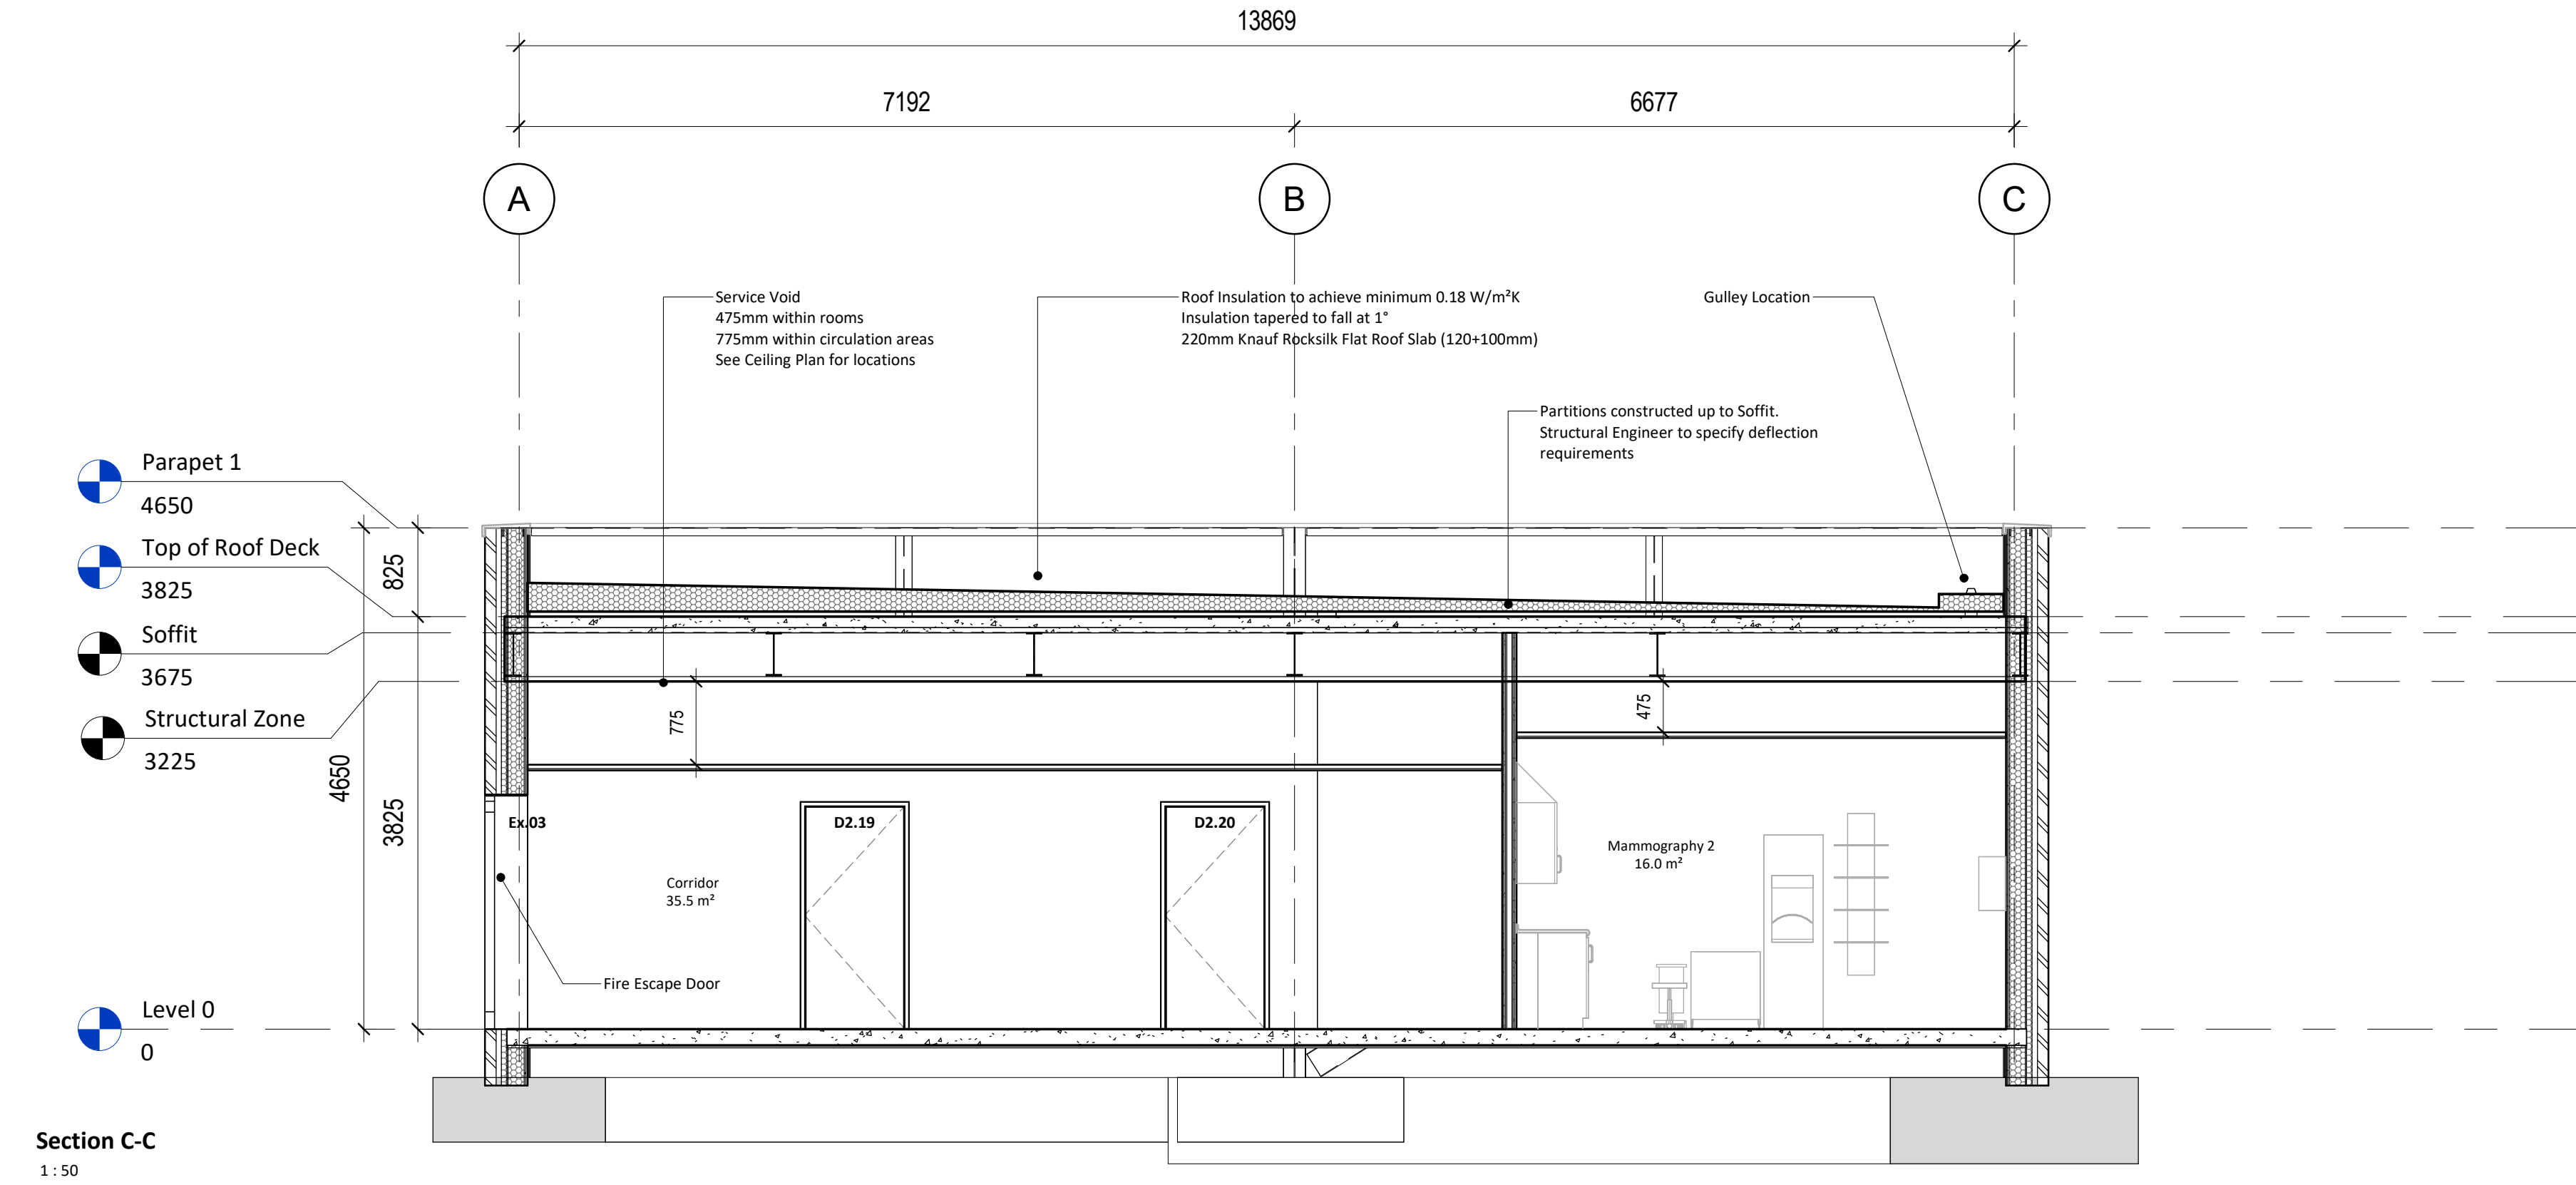

Section C-C  
1 : 50

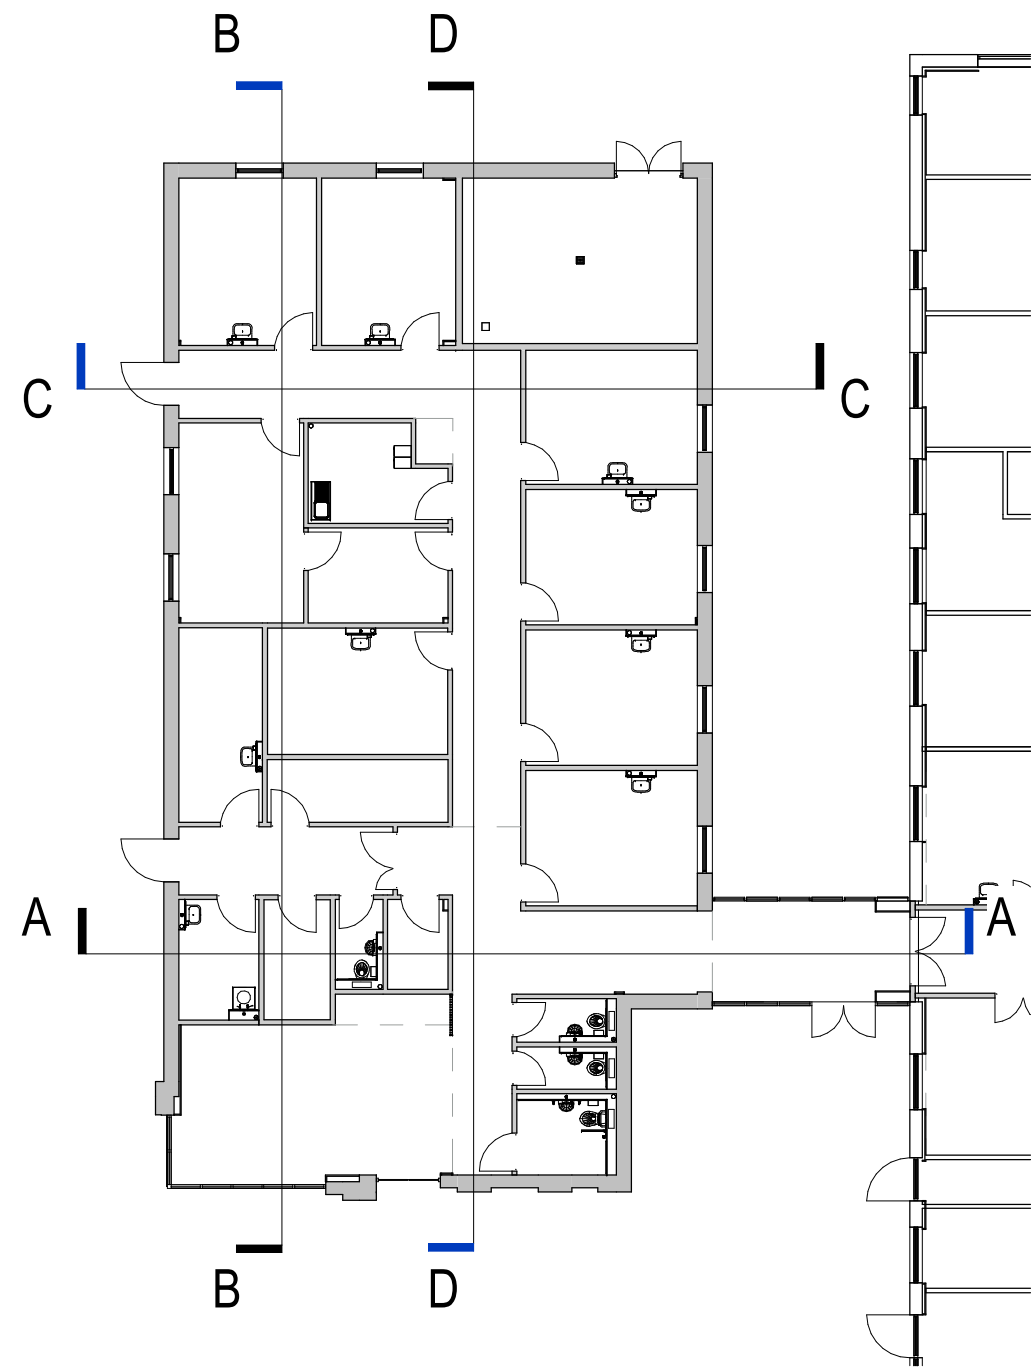

Key Plan  
1 : 200

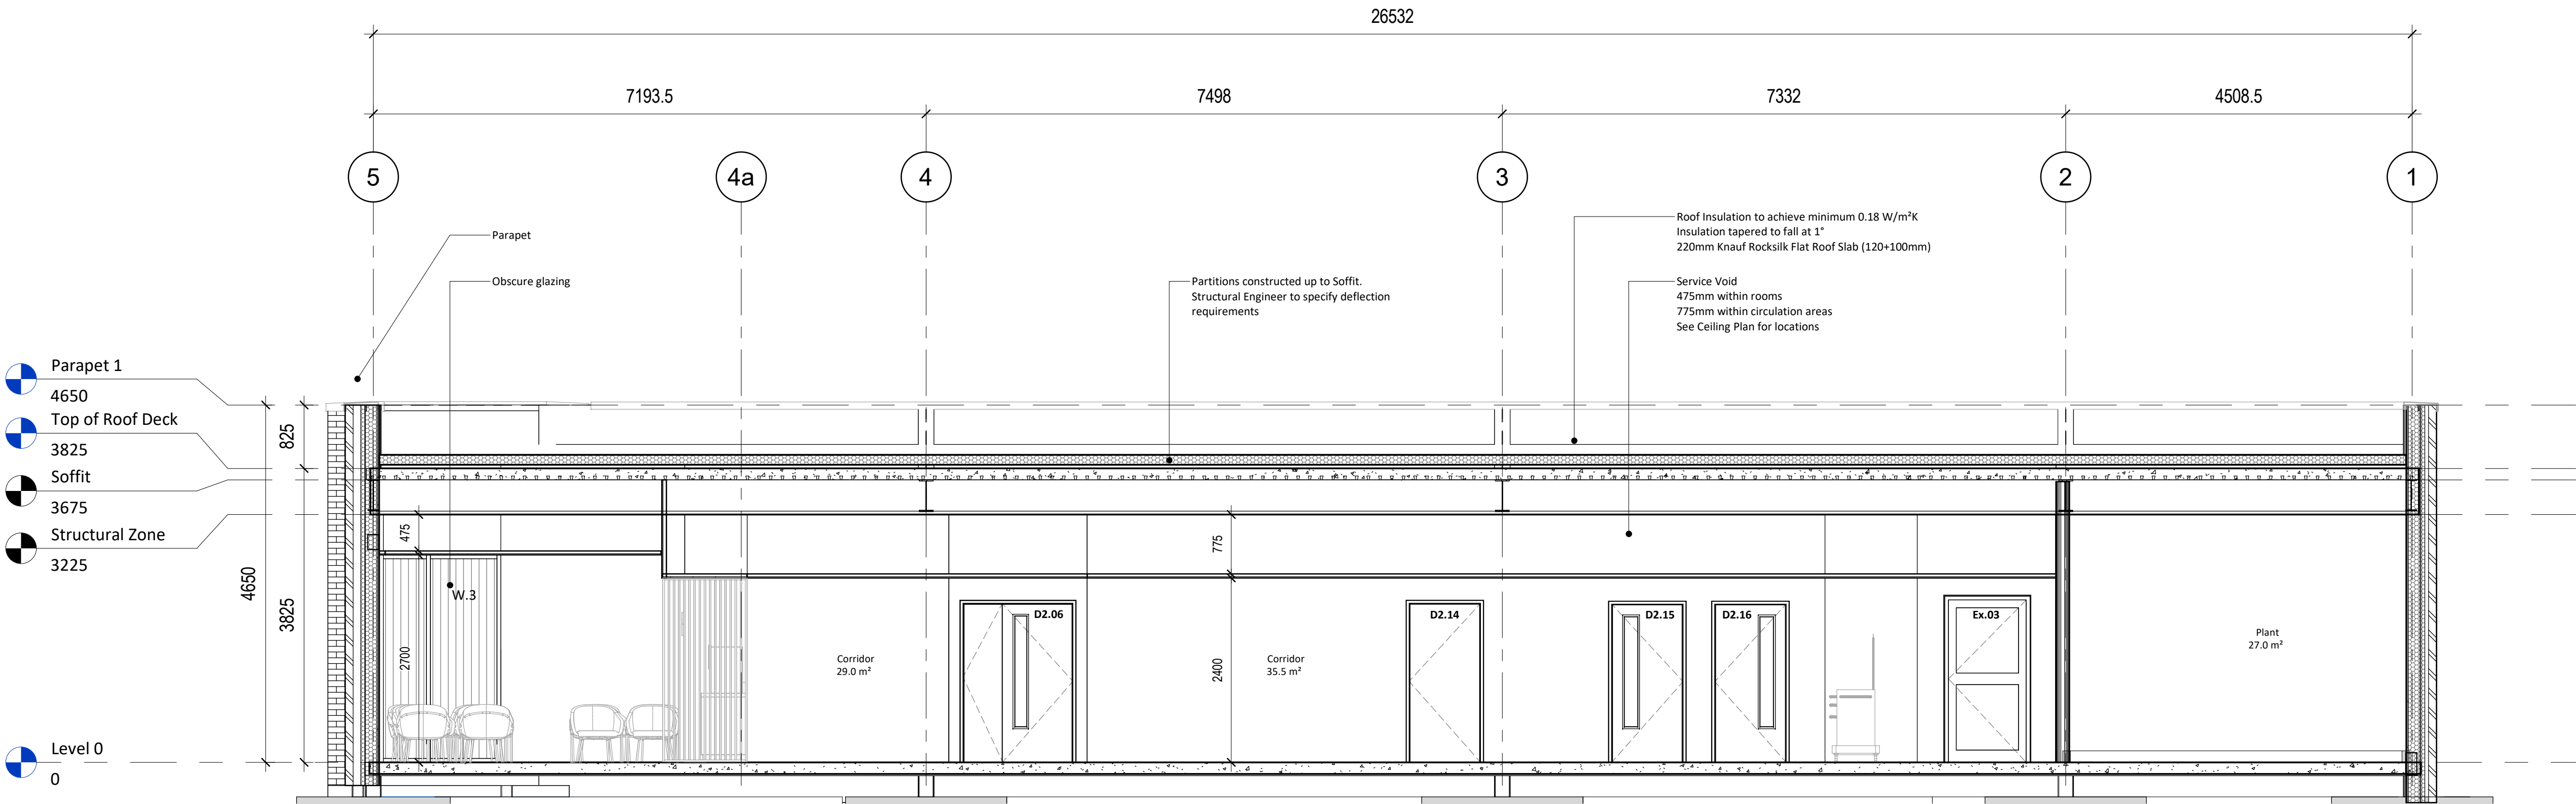

Section D-D  
1 : 50

|    |          |       |                                       |
|----|----------|-------|---------------------------------------|
| T1 | 04.08.23 | JG    | Tender Issue                          |
| P4 | 06.07.23 | JG    | Issued for approval.                  |
| P3 | 19.05.23 | AS/JG | Stage 3 Issue                         |
| P2 | 10.05.23 | AS    | Draft Issue for Stage 3 co-ordination |
| P1 | 14.02.23 | AS    | Stage 2 initial Issue                 |

| rev no.                         | rev date | rev by | description |
|---------------------------------|----------|--------|-------------|
| project                         |          |        |             |
| National Breast Imaging Academy |          |        |             |
| location                        |          |        |             |
| Wythenshawe Hospital            |          |        |             |
| Employer                        |          |        |             |

client  
**Manchester University NHS Foundation Trust**

**AFL Architects**  
1st Floor  
St Georges House  
56 Peter Street  
Manchester M2 3NQ  
t: +44(0)161 236 6263  
f: +44(0)161 236 6484  
w: www.afl-architects.com  
e: mail@afl-uk.com  
twitter.com/AFLArchitects  
key plan



drawing title  
**Proposed Sections, Ground Floor**

|                          |            |          |            |
|--------------------------|------------|----------|------------|
| AFL job number           | scale @ A1 | drawn AS | checked MM |
| 223196                   |            | rev date | 04.08.23   |
| bim project              |            | origin   | zone level |
| Information              |            | status   | rev        |
| BIA-AFL-01-00-DR-A-20302 |            |          | T1         |