


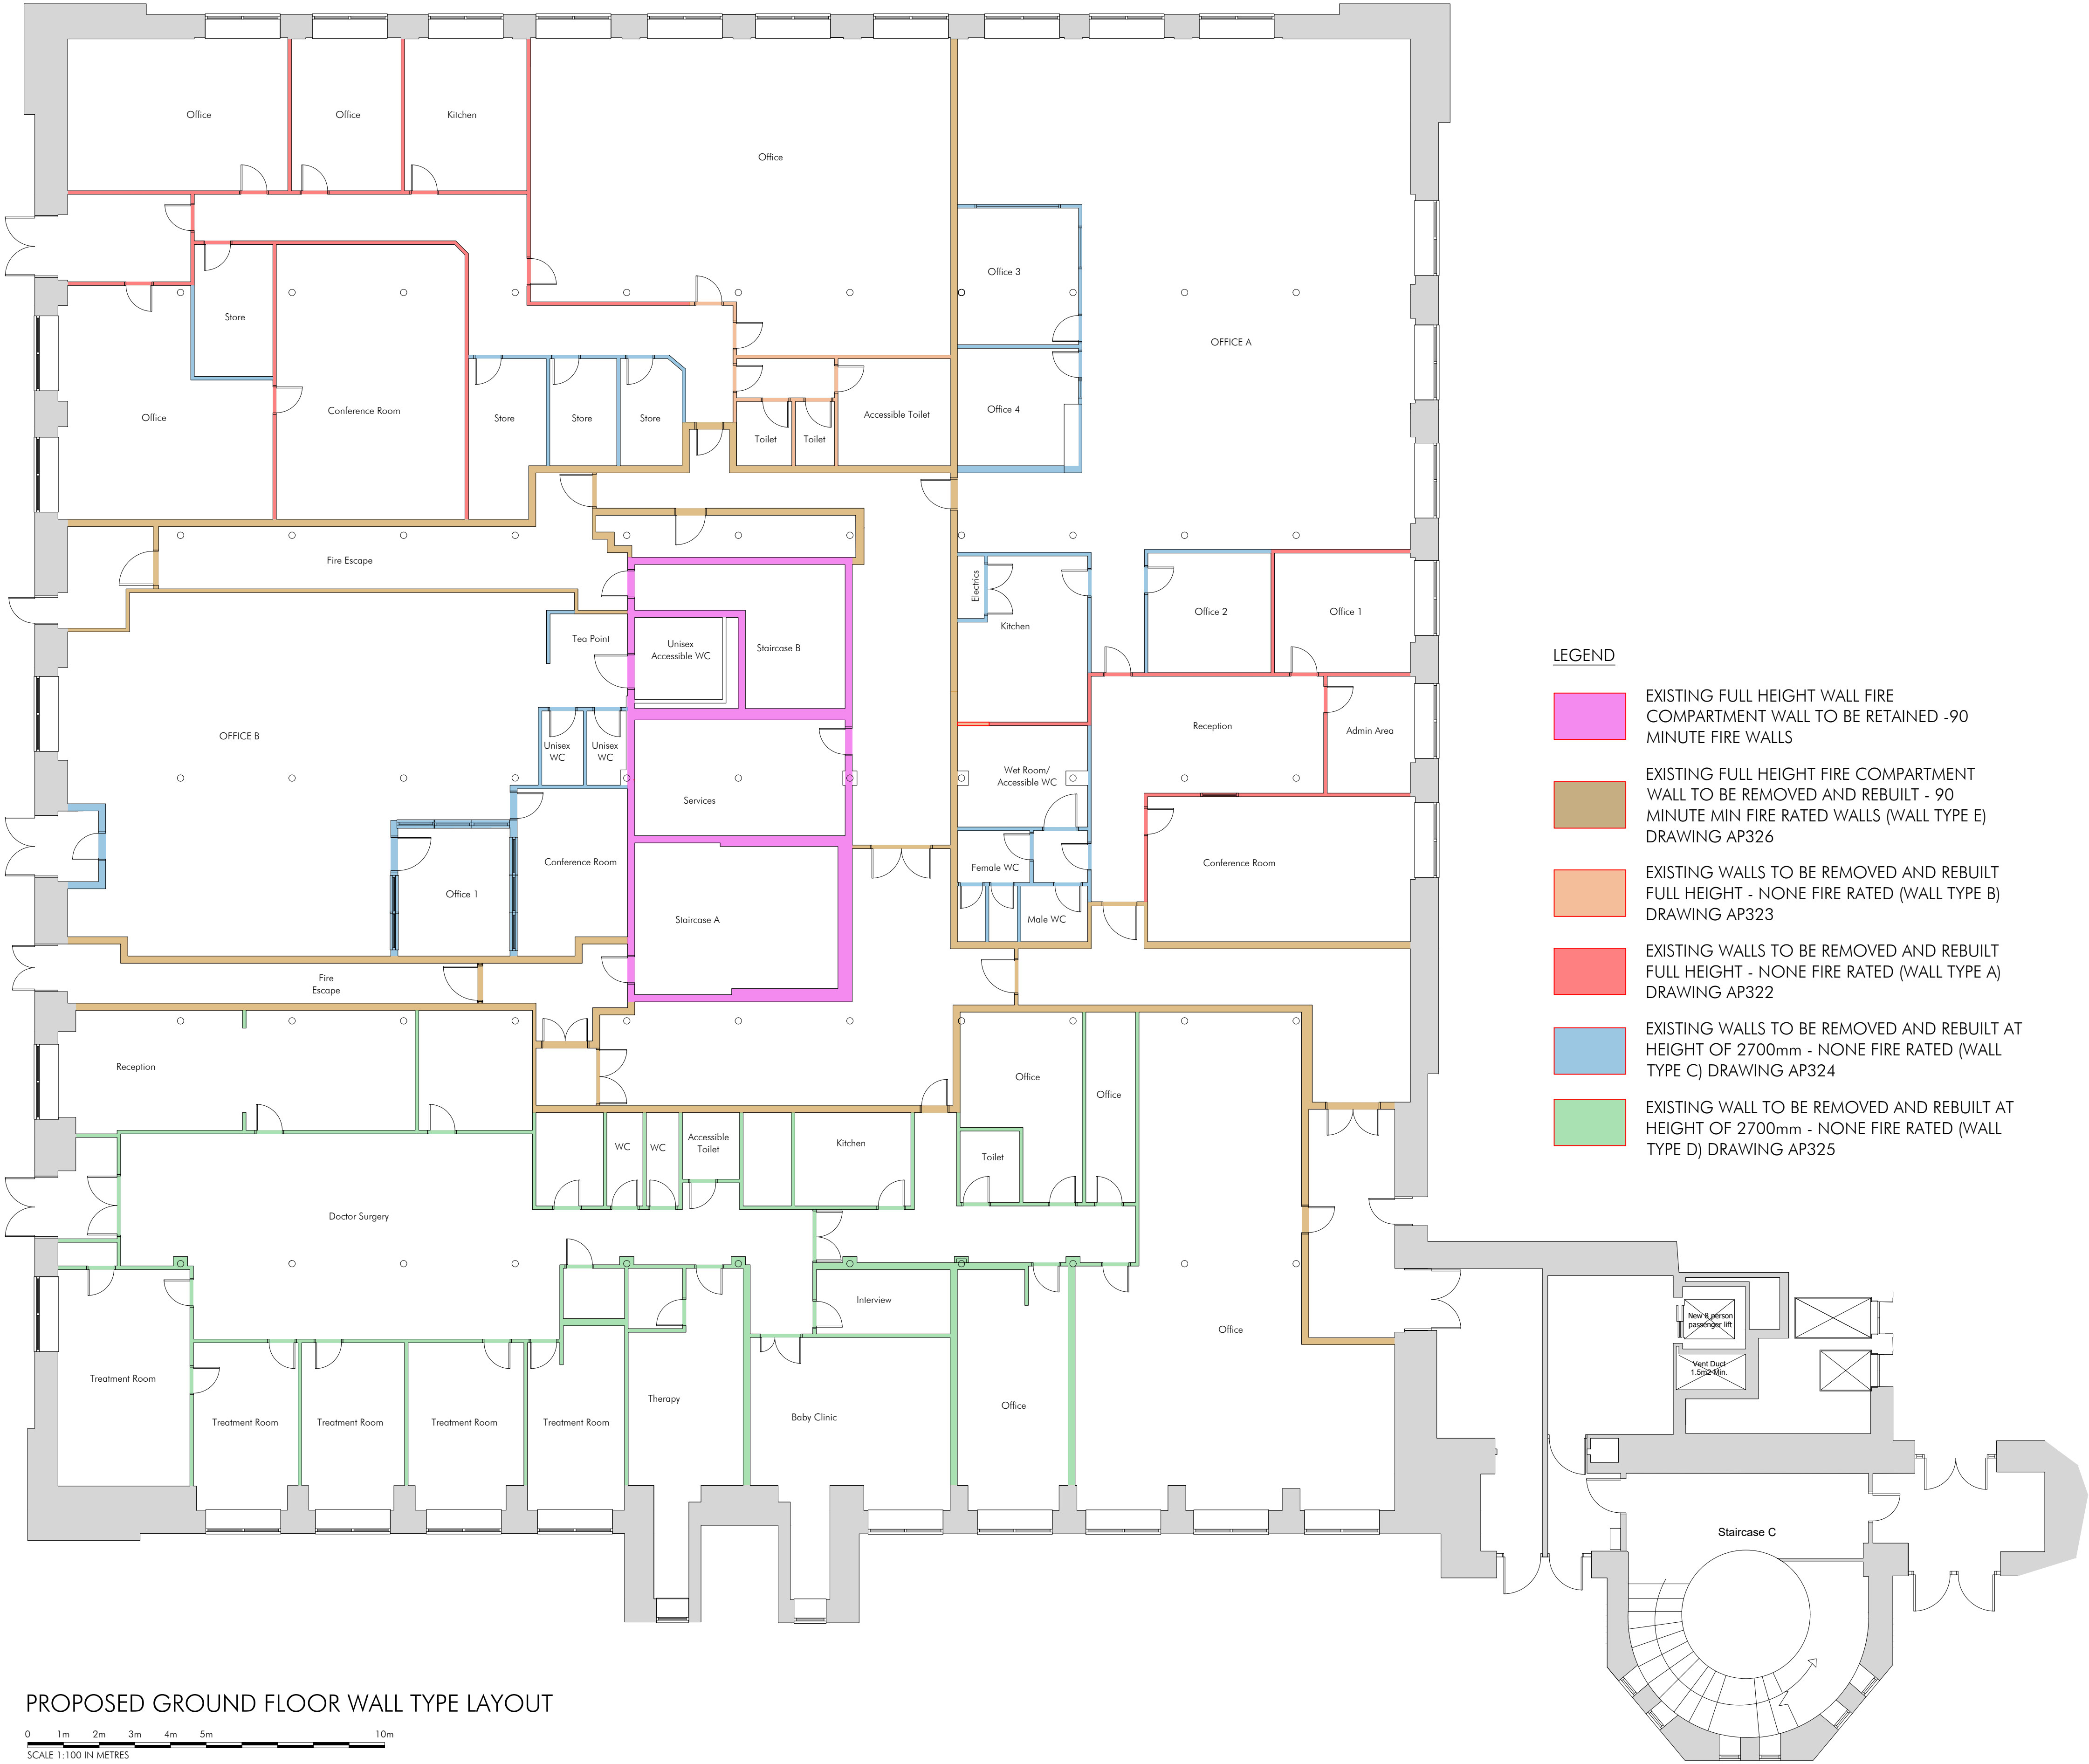

PROPOSED GROUND FLOOR WALL TYPE LAYOUT

0 1m 2m 3m 4m 5m 10m
SCALE 1:100 IN METRES

LEGEND

- EXISTING FULL HEIGHT WALL FIRE COMPARTMENT WALL TO BE RETAINED -90 MINUTE FIRE WALLS
- EXISTING FULL HEIGHT FIRE COMPARTMENT WALL TO BE REMOVED AND REBUILT - 90 MINUTE MIN FIRE RATED WALLS (WALL TYPE E) DRAWING AP326
- EXISTING WALLS TO BE REMOVED AND REBUILT FULL HEIGHT - NONE FIRE RATED (WALL TYPE B) DRAWING AP323
- EXISTING WALLS TO BE REMOVED AND REBUILT FULL HEIGHT - NONE FIRE RATED (WALL TYPE A) DRAWING AP322
- EXISTING WALLS TO BE REMOVED AND REBUILT AT HEIGHT OF 2700mm - NONE FIRE RATED (WALL TYPE C) DRAWING AP324
- EXISTING WALL TO BE REMOVED AND REBUILT AT HEIGHT OF 2700mm - NONE FIRE RATED (WALL TYPE D) DRAWING AP325

PHD	REV A: WALL TYPES UPDATED IN LINE WITH NEW CEILING TREATMENTS	12/5/23
PHD	DRAWN	DEC 22
DRAWN	REVISION	DATE
VER		

AP
ALLISON PIKE

ARCHITECTS & DESIGNERS

7 Buxton Road West, Disley,
Stockport, Cheshire, SK12 2AE.
Website: www.allisonpike.com

Telephone: 01663 763000
Facsimile: 01663 766772
Email: studio@allisonpike.com

© Allison Pike Partnership Limited.

PROJECT
MEDLOCK
VICTORIA MILL
MILES PLATTING

TITLE
PLANNING AND LISTED BUILDING APPLICATION
PROPOSED GROUND FLOOR FLOOR WALL TYPE PLAN

SCALE
1:100 @ A1

JOB No	DRAWING No	REV
MED02	AP314	A