


NOTES


This drawing is copyright and owned by Marston and Grundy LLP, and is for use on this site only unless contractually stated otherwise.

DO NOT SCALE this drawing (printed or electronic versions). Contractors must check all dimensions from site.

All other design team elements, where indicated, have been imported from the consultant's drawings and reference should be made to the individual consultant's drawings for exact setting out, size and type of component.

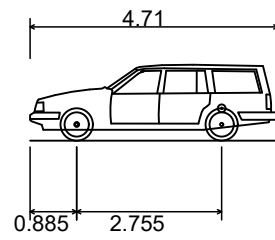

Estate Car (2006)	
Overall Length	4.710m
Overall Width	1.804m
Overall Body Height	1.442m
Min Body Ground Clearance	0.207m
Max Track Width	1.756m
Lock to lock time	4.00s
Kerb to Kerb Turning Radius	5.950m

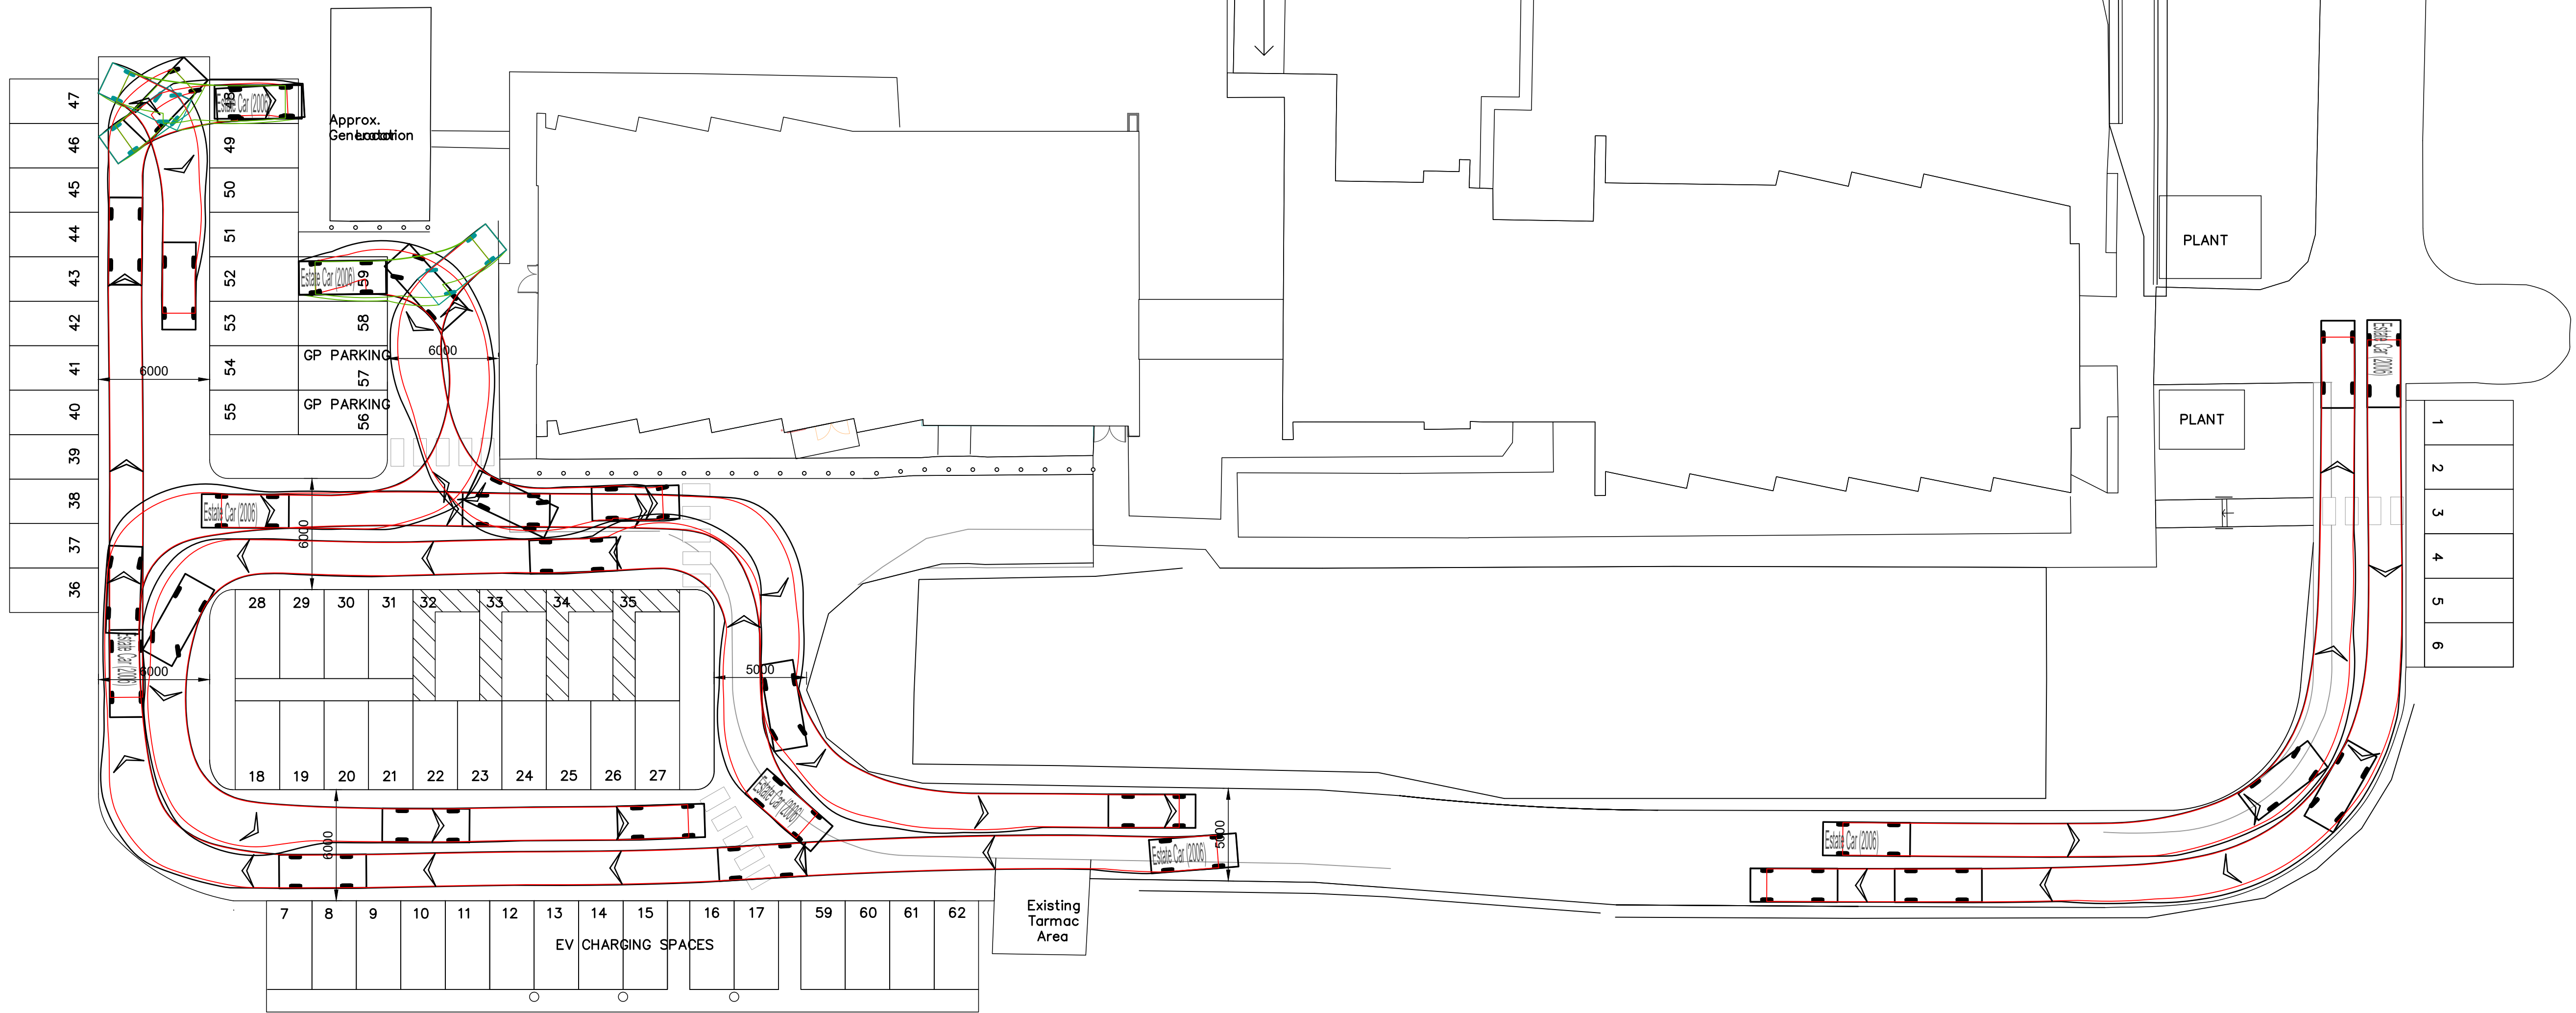

P1	PRELIMINARY ISSUE	AMT	23.06.23	DAG
Rev	Description	By	Date	CHK'd
Marston & Grundy LLP Consulting Engineers Priory House, Ellesmere Ave Marple, Stockport, Cheshire, SK6 7AN Telephone: 0161 427 7231 Email: mail@marstonandgrundy.com				
Client	MANCHESTER UNIVERSITY NHS FOUNDATION TRUST			
Project	CRUMPSALL VALE, NMGH PROPOSED CAR PARK			
Drawing	VEHICLE TRACKING SHEET 1			
Purpose of Issue PRELIMINARY		Status S1		
Scale @ A1 1:200	Date June '23	Drawn AMT	Checked DAG	
Project No. 13788	Drawing No. 001		Revision P1	