


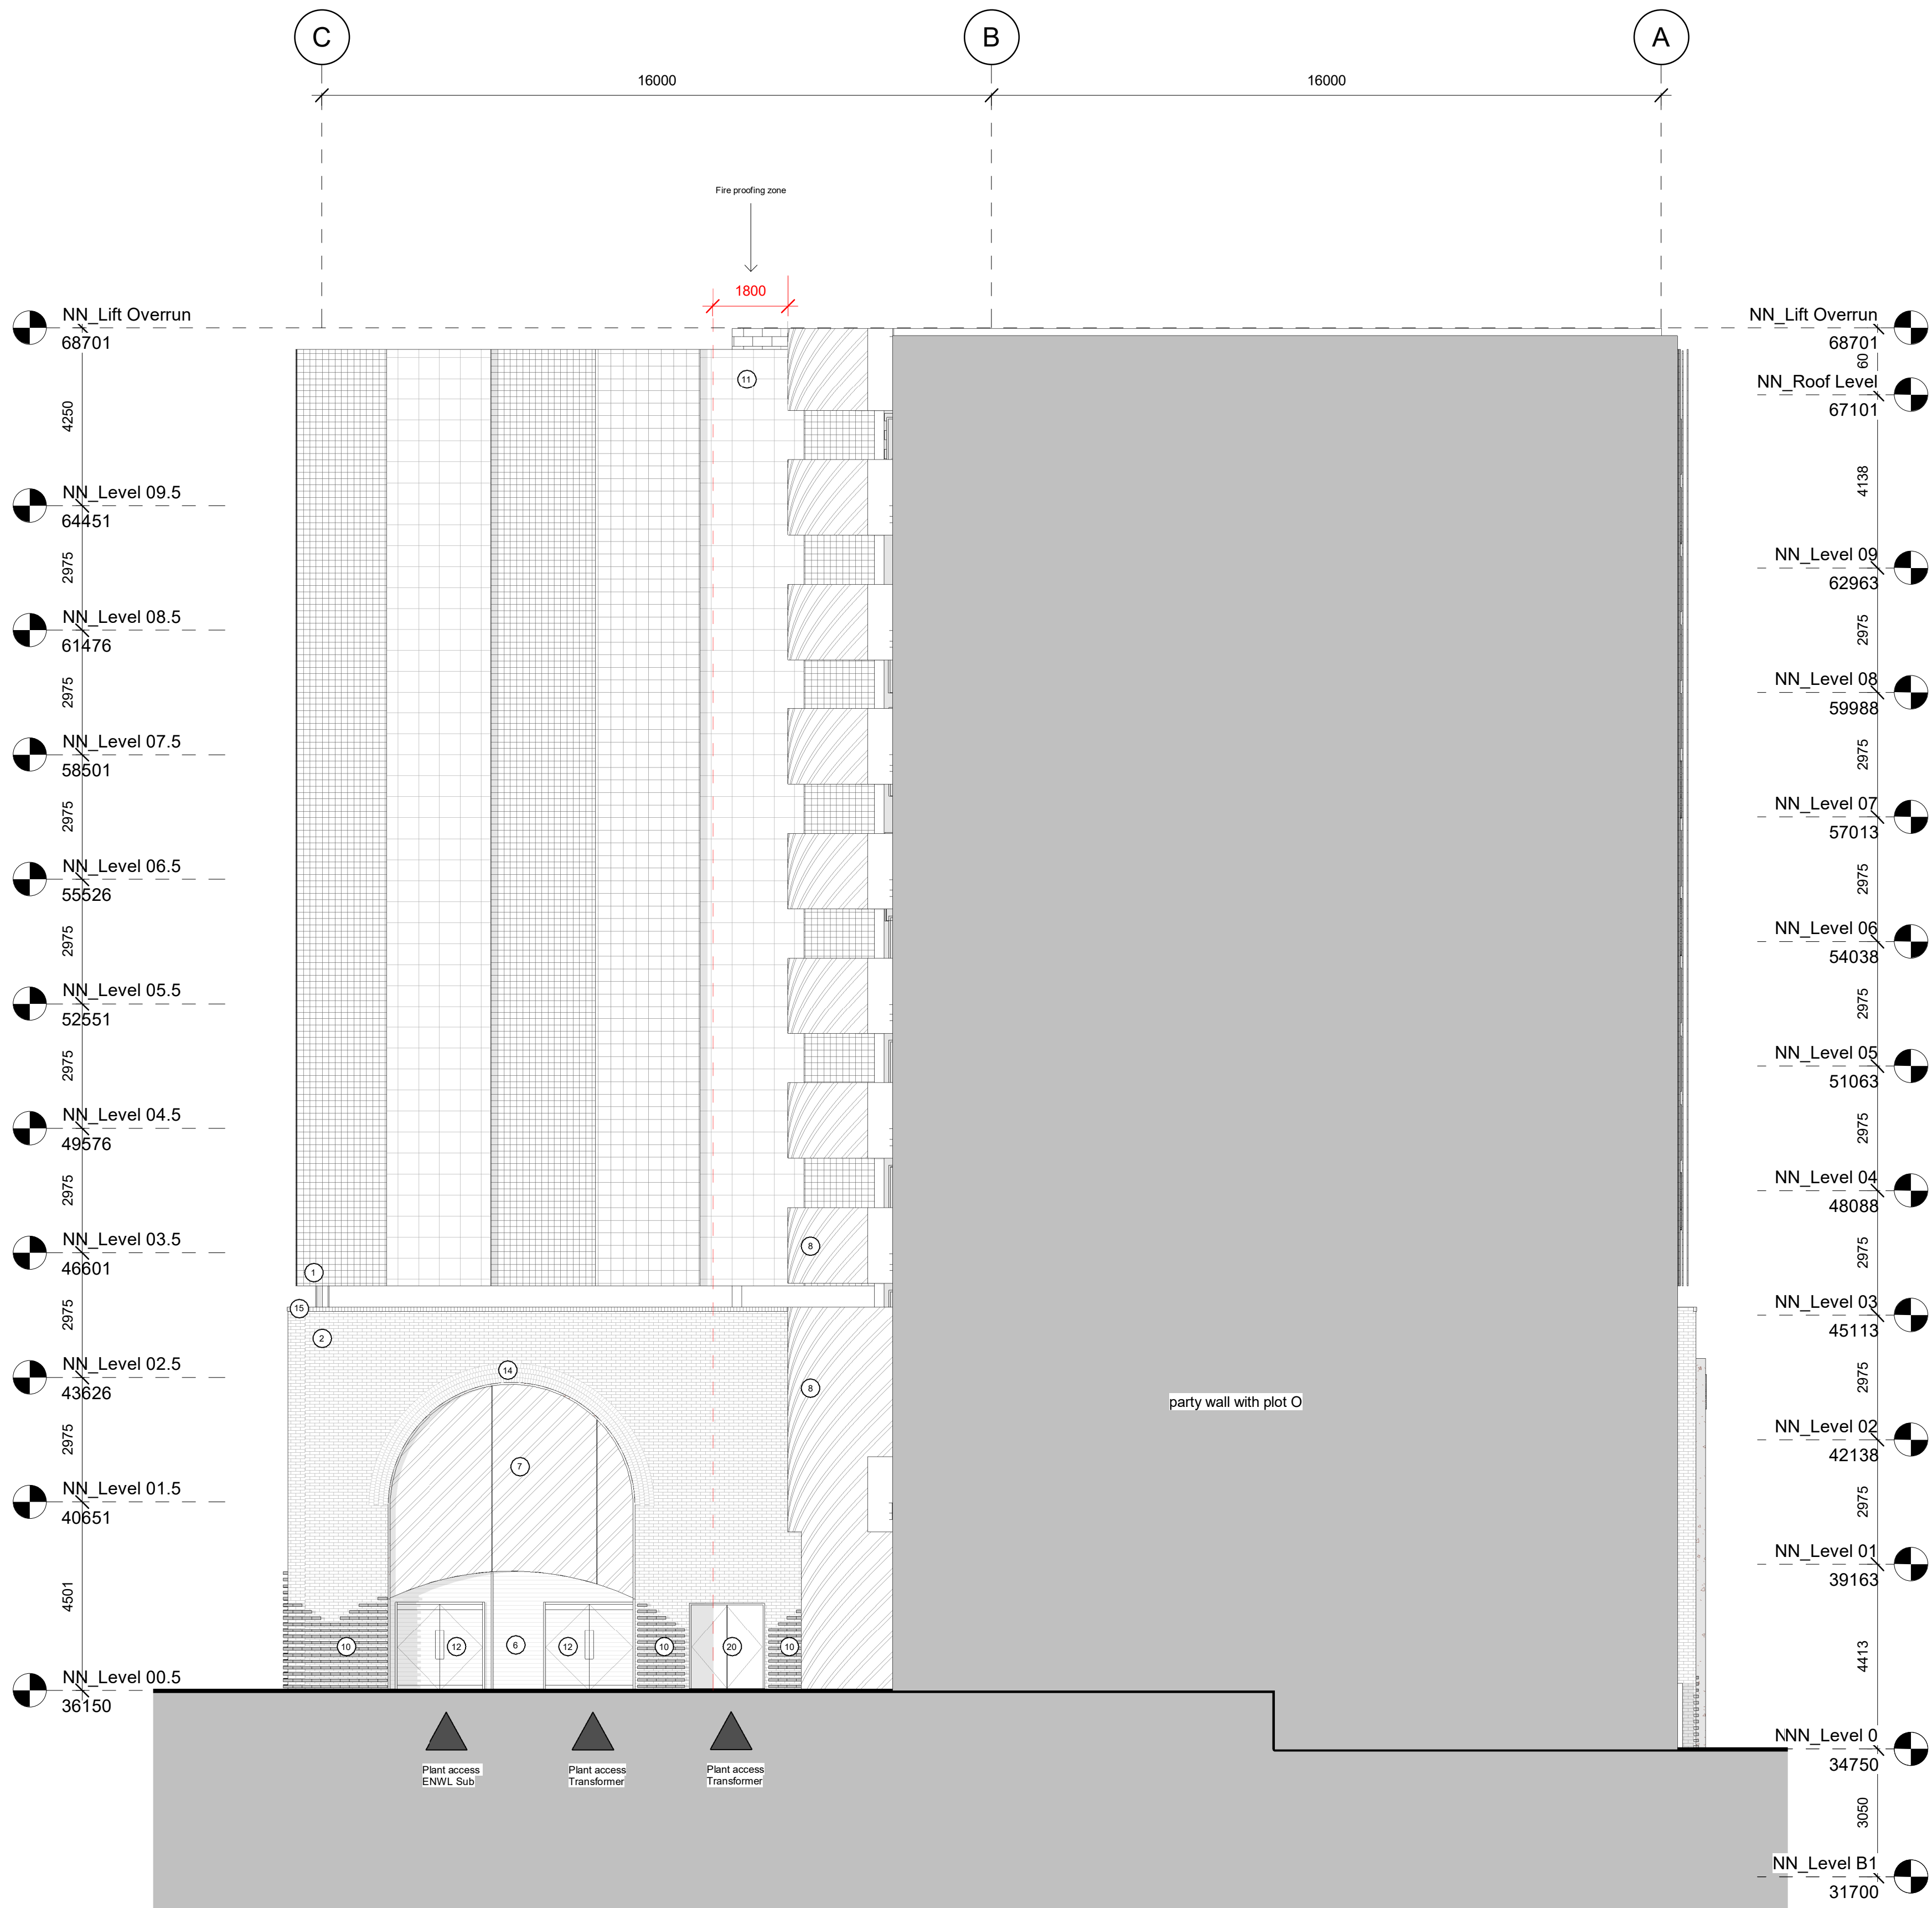

Proposed - Elevation - North
1 : 100

General Notes

For information only. This drawing should not be used to construct or alter any part of the building without the written consent of the architect.

For information only. This drawing should not be used to construct or alter any part of the building without the written consent of the architect.

For information only. This drawing should not be used to construct or alter any part of the building without the written consent of the architect.

Notes

Materials Key

1 - PPC aluminium panels with perforations - Calico print patterns TBC

2 - Brick - english bond - colour to match exterior of Mayfield Depot

3 - Metal surround to opening - weathering steel

4 - Glazing

5 - Plain finish concrete lift core

6 - PPC aluminium louvres - dark green

7 - Perforated weathering steel

8 - Stair tower - weathering steel cladding with perforations at balustrades

9 - PPC aluminium curtain wall mullions

10 - Rusticated brick detail at base

11 - PPC aluminium panels with perforations - Calico print patterns TBC - min. 30 minute fire lining

12 - PPC aluminium louvred access doors - dark green

13 - Glazed door

14 - Header brick

15 - Projected brick header course

16 - Weathering steel panel

17 - PPC aluminium panel - dark green - detail TBC

18 - Illuminated signage*

19 - Zone for signage perforation

20 - PPC aluminium fire rated louvred door - dark green

21 - Glazed fire rated door

Signage zone**

Primary access

Secondary access

*Refer to Design and Access Statement Addendum for guidance on graphic style and fixing types

**Maximum extent

Rev	Date	Reason for Issue	CH
P3	16.06.23	Planning Addendum	
P2	18.12.19	P2	
P1	24.09.19	P1	

Keyplan

Scale Bar

0 5m

1:100

Studio
Egret
West

3 Brewhouse Yard
London, EC1V 4JQ
hello@egretwest.com
+44 (0) 20 7549 1730

Client

Mayfield
Medlock Ltd

Project

0439 Mayfield Car Park

Drawing Title

Proposed Elevation
Proposed - GA Elevation - North

Project Number	Status
0439	Planning

Scale at A1	Date
As indicated	18/12/19

Drawn by	Checked by
TM	SEW

Drawing Number	Revision
0439-SEW-ZZ-ZZ-DR-A-001313	P3