


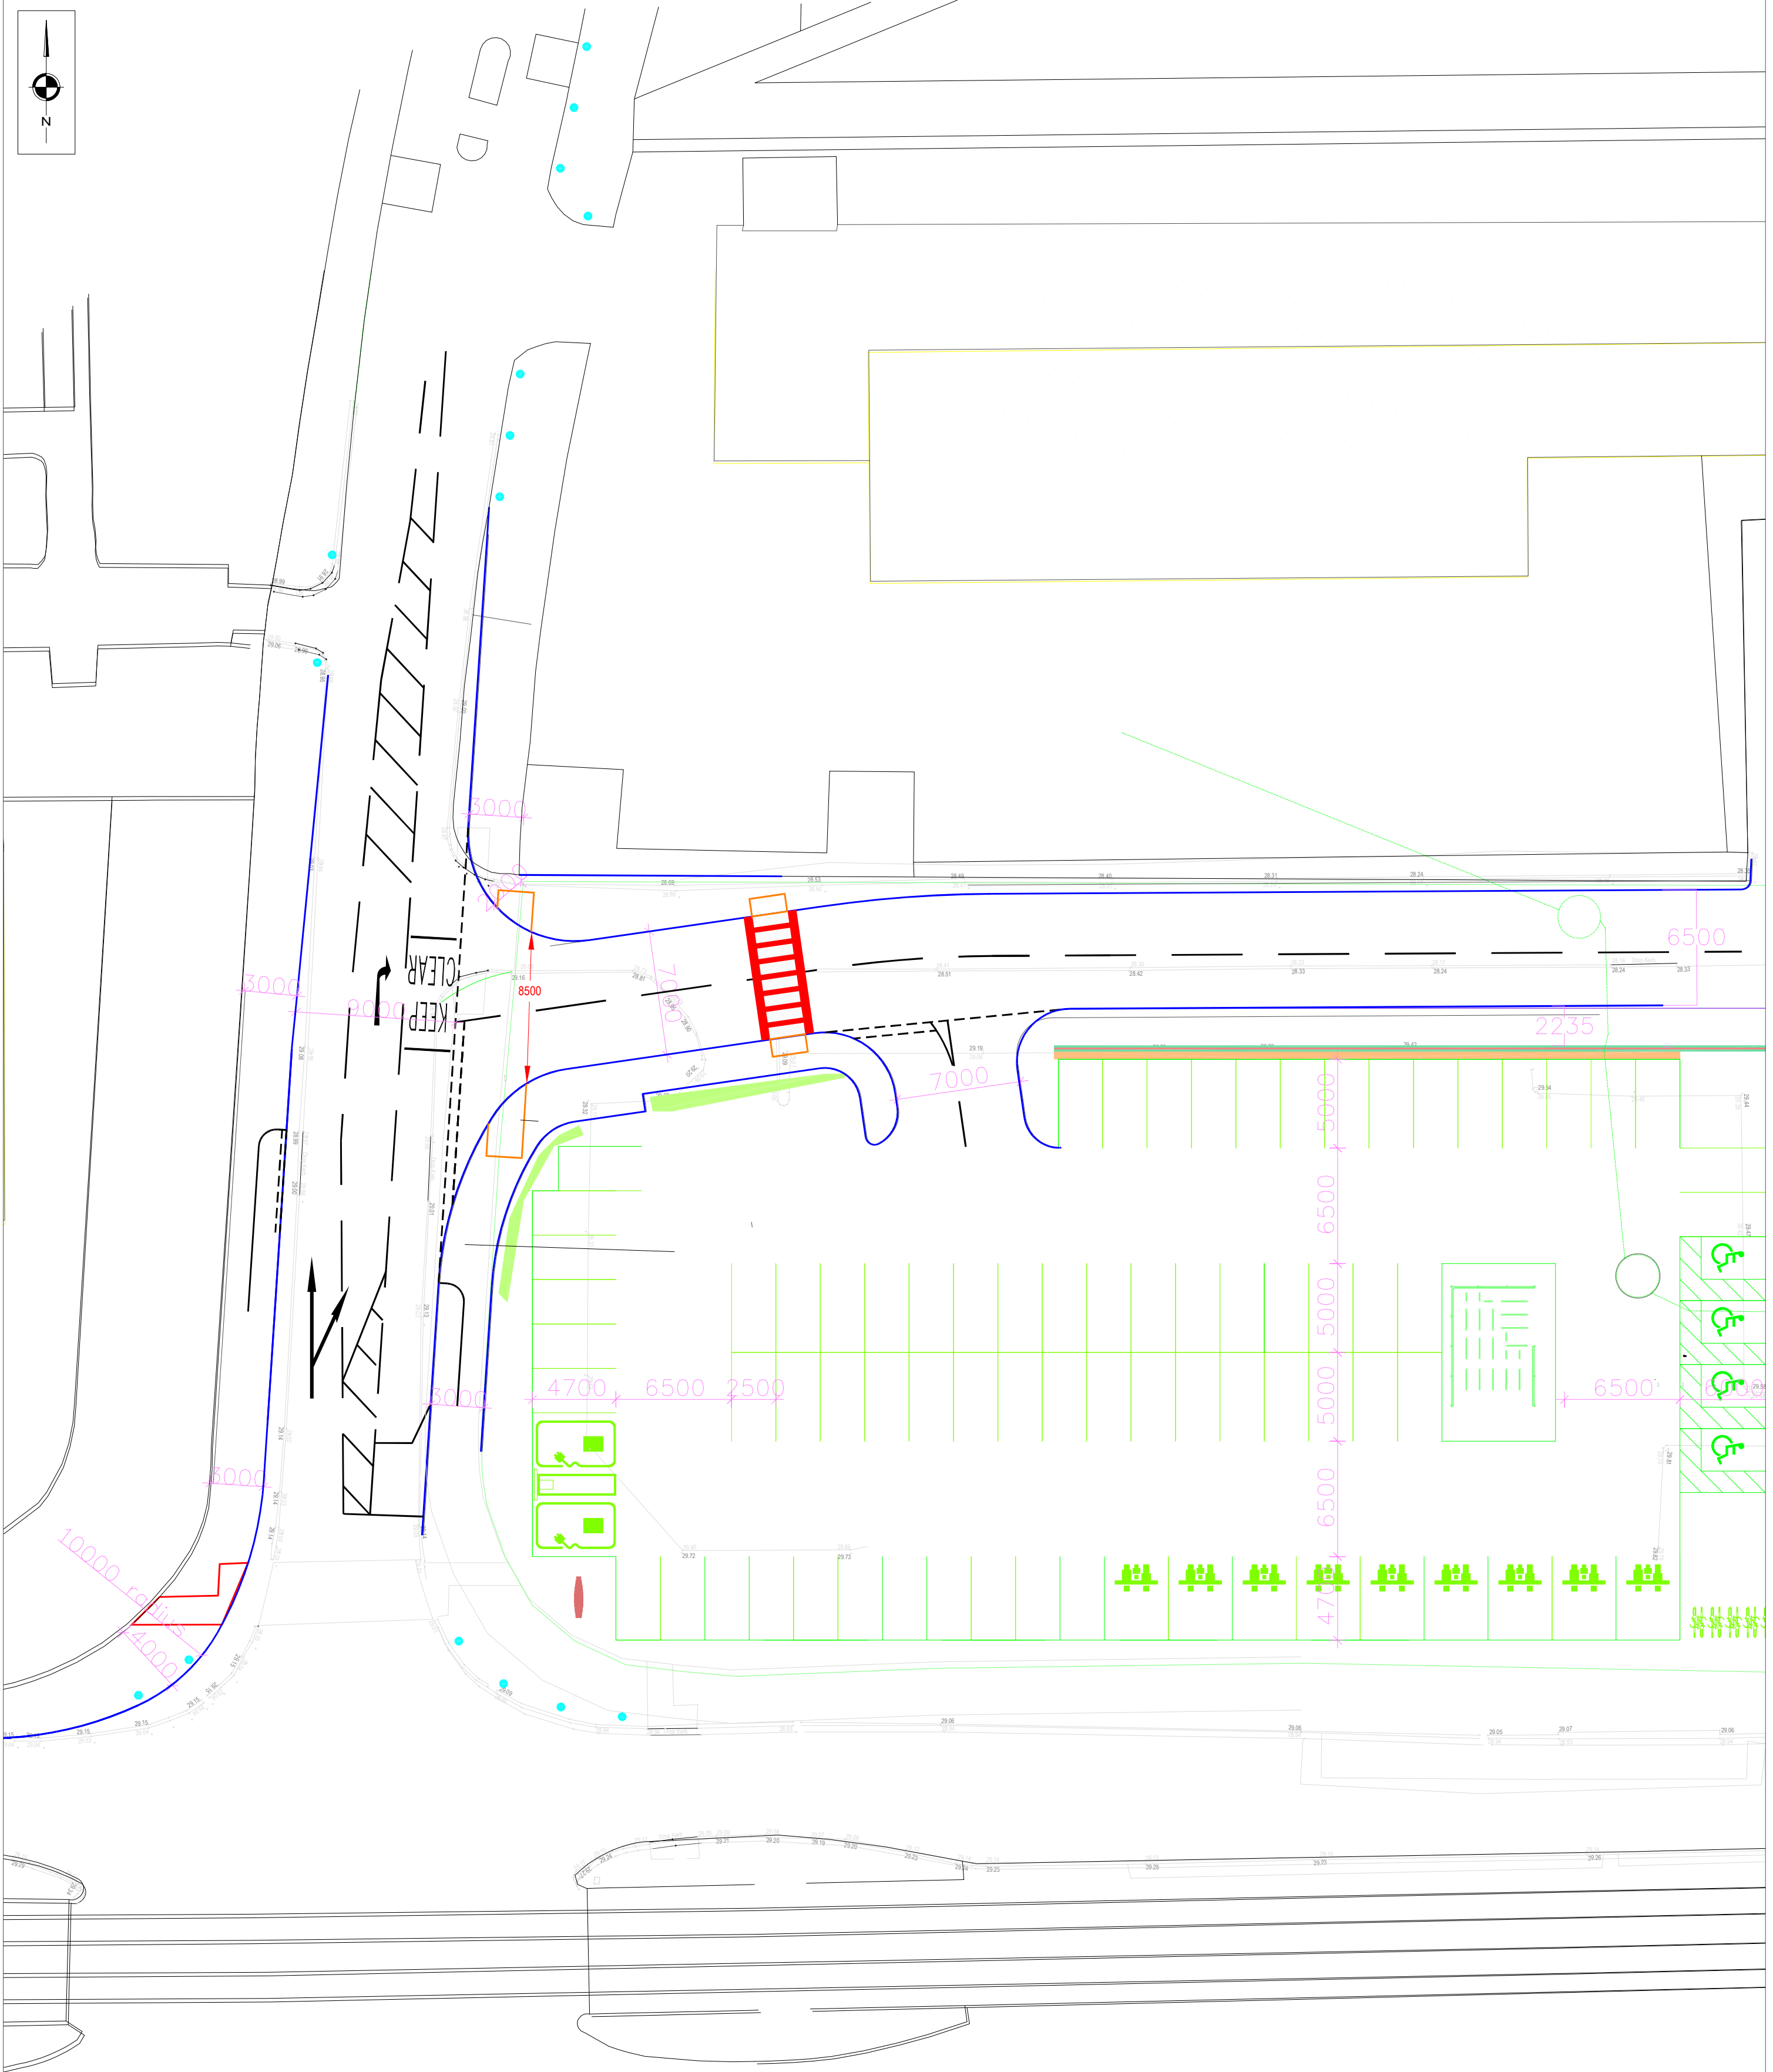


© Crown Copyright. All Rights Reserved. 2021 Licence Number 0100031673

NOTES

● : HERITAGE BOLLARD

REVISIONS

REV	DESCRIPTION	DATE	BY
-	-	-	-
Date: 02.03.2023		Drawn By: WB	
Scale: 1:250 @ A2		Checked: JRB	
Status: PLANNING		Approved/ Unapproved: UNAPPROVED	

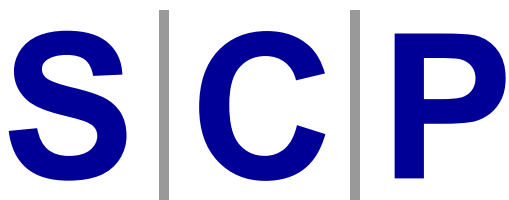

Client Name: LIDL GREAT BRITAIN LTD

Project Title: PROPOSED DISCOUNT FOODSTORE AT LOWRY HOUSE, MAULDETH ROAD WEST

Drawing Title: PROPOSED LOCATION OF ADDITIONAL HERITAGE BOLLARDS ALONG NELL LANE

Drawing No. SCP/220102/SK08 Rev. -