


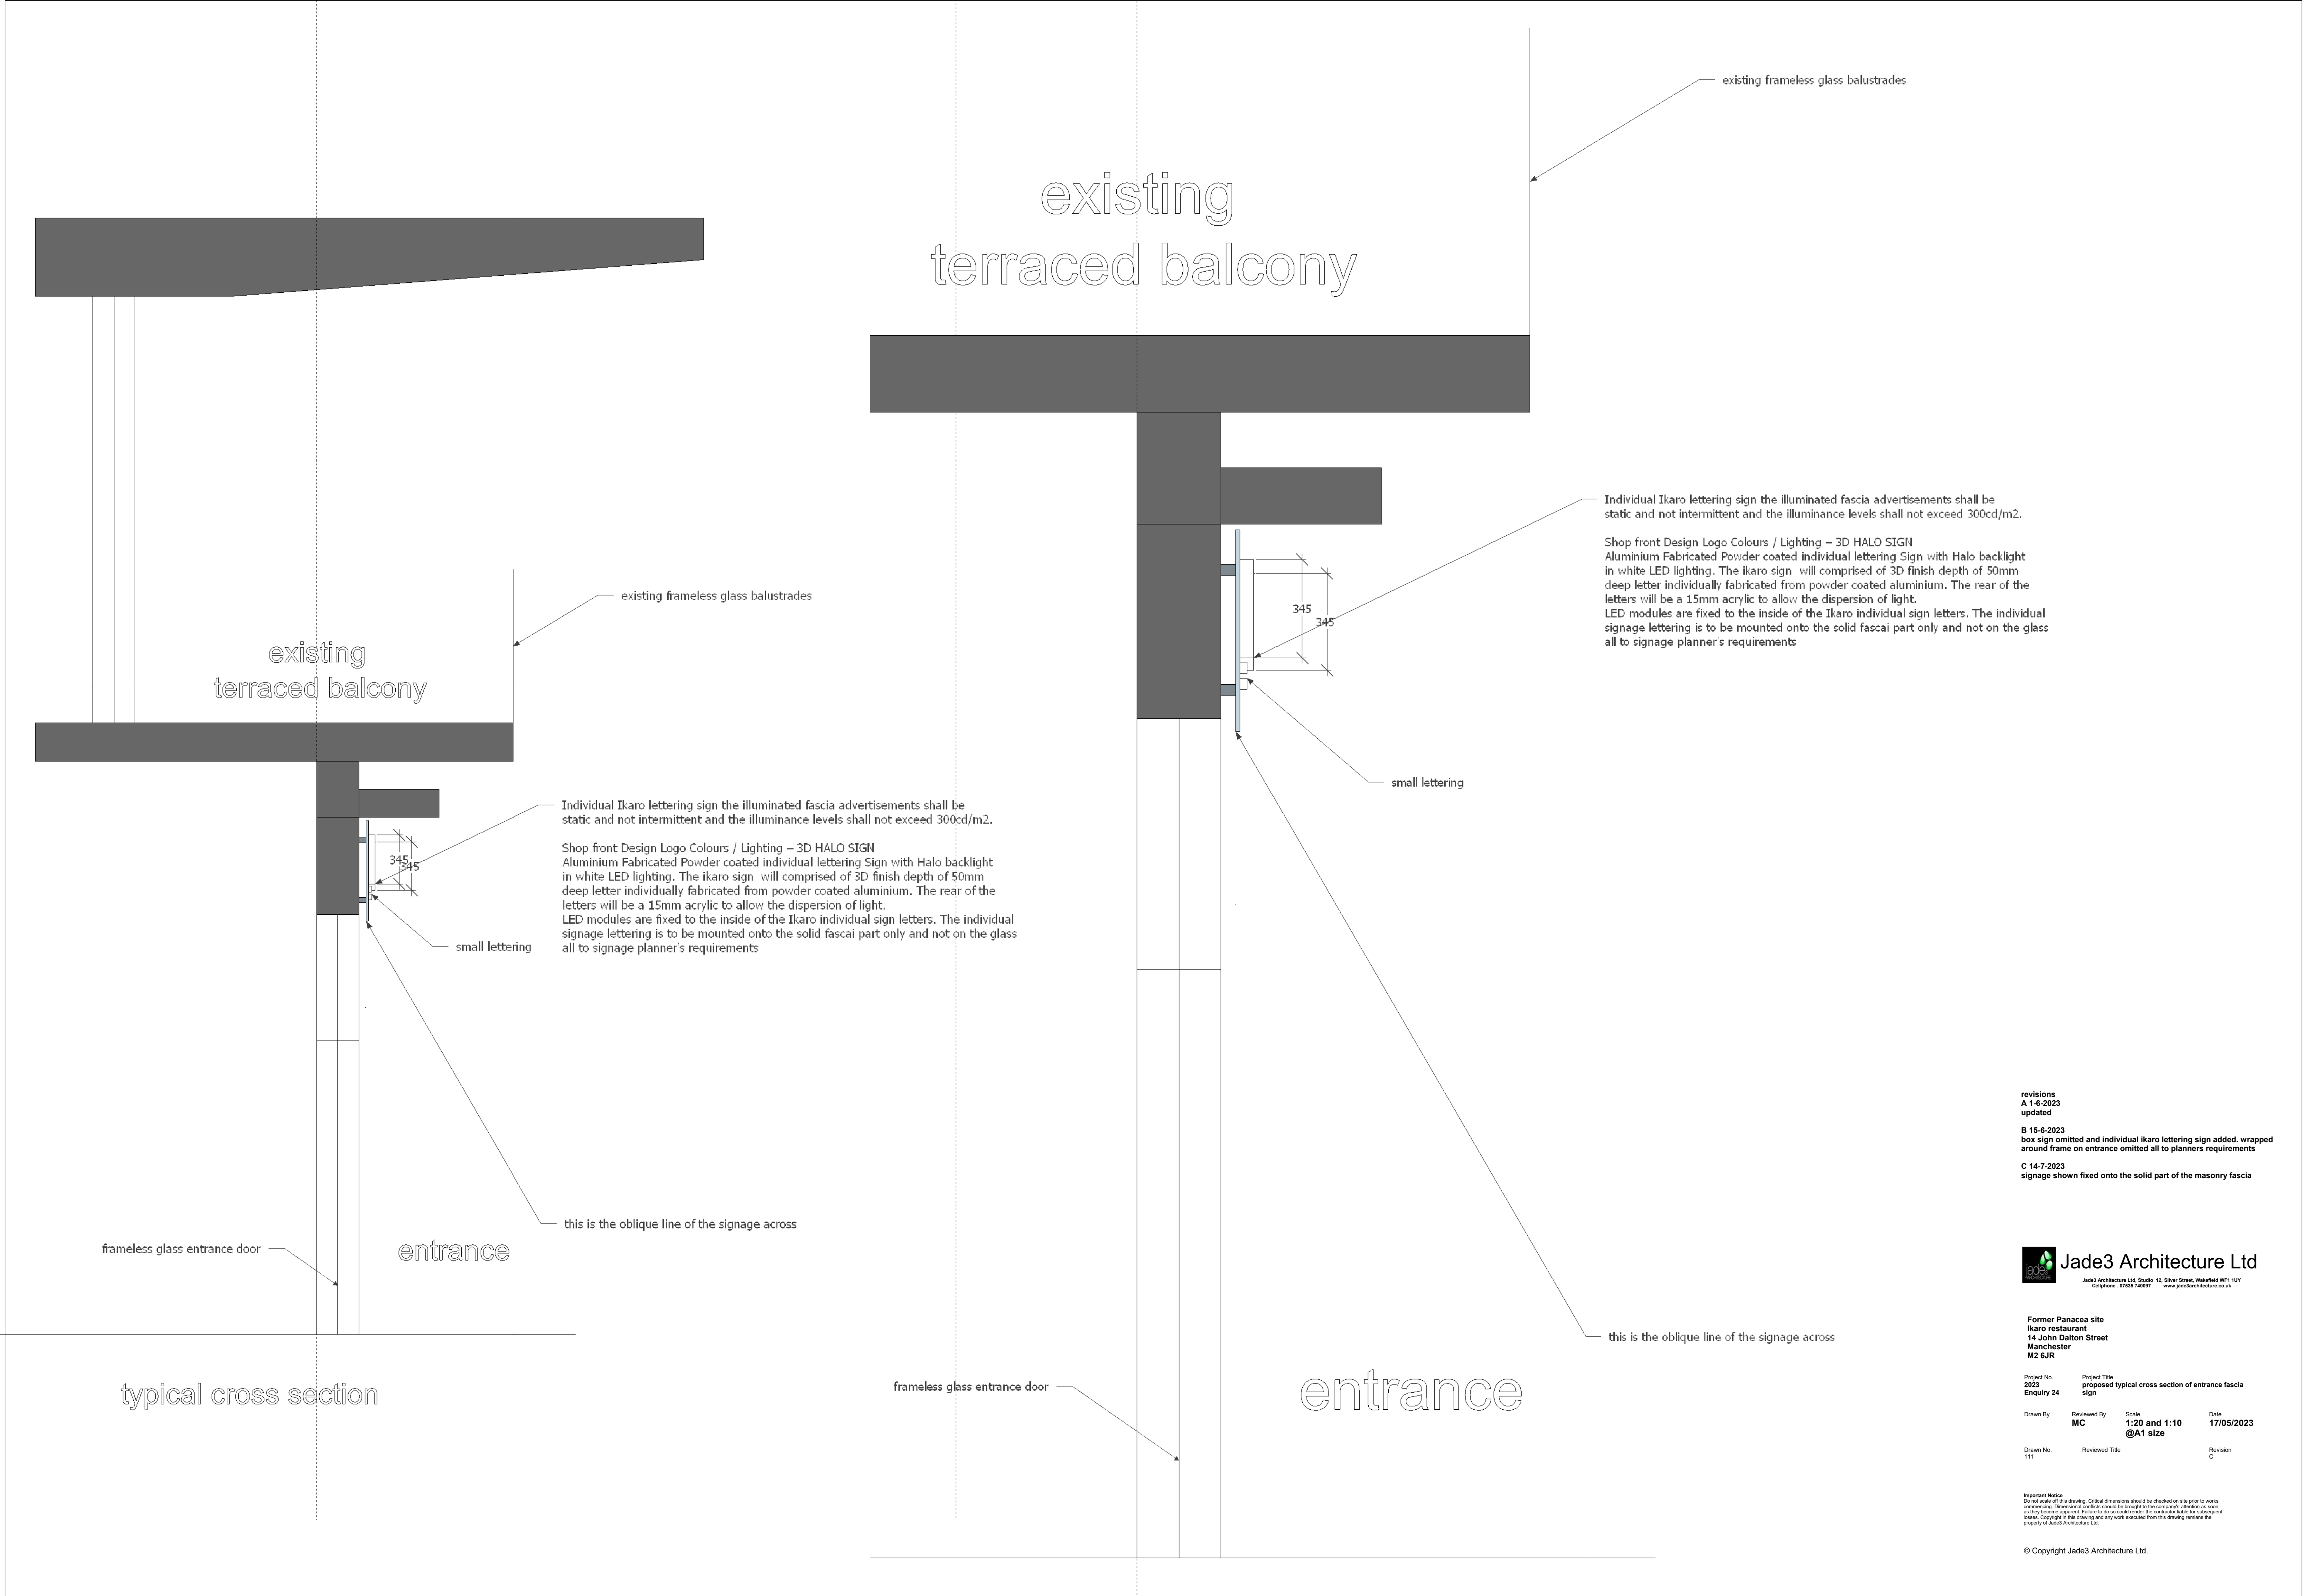

revisions

A	1-6-2023	updated
B	15-6-2023	box sign omitted and individual ikaro lettering sign added. wrapped around frame on entrance omitted all to planners requirements
C	14-7-2023	signage shown fixed onto the solid part of the masonry fascia



Jade3 Architecture Ltd, Studio 12, Silver Street, Wakefield WF1 1UY
Cellphone : 07535 740097 www.jade3architecture.co.uk

Former Panacea site
Ikaro restaurant
14 John Dalton Street
Manchester
M2 6JR

Project No. 2023 Enquiry 24	Project Title proposed typical cross section of entrance fascia sign	Scale 1:20 and 1:10 @A1 size	Date 17/05/2023
Drawn By MC	Reviewed By MC		
Drawn No. 111	Reviewed Title C		Revision C

Important Notice
Do not scale off this drawing. Critical dimensions should be checked on site prior to works commencing. Dimensional conflicts should be brought to the company's attention as soon as they become apparent. Failure to do so could render the contractor liable for subsequent losses. Copyright in this drawing and any work executed from this drawing remains the property of Jade3 Architecture Ltd.