

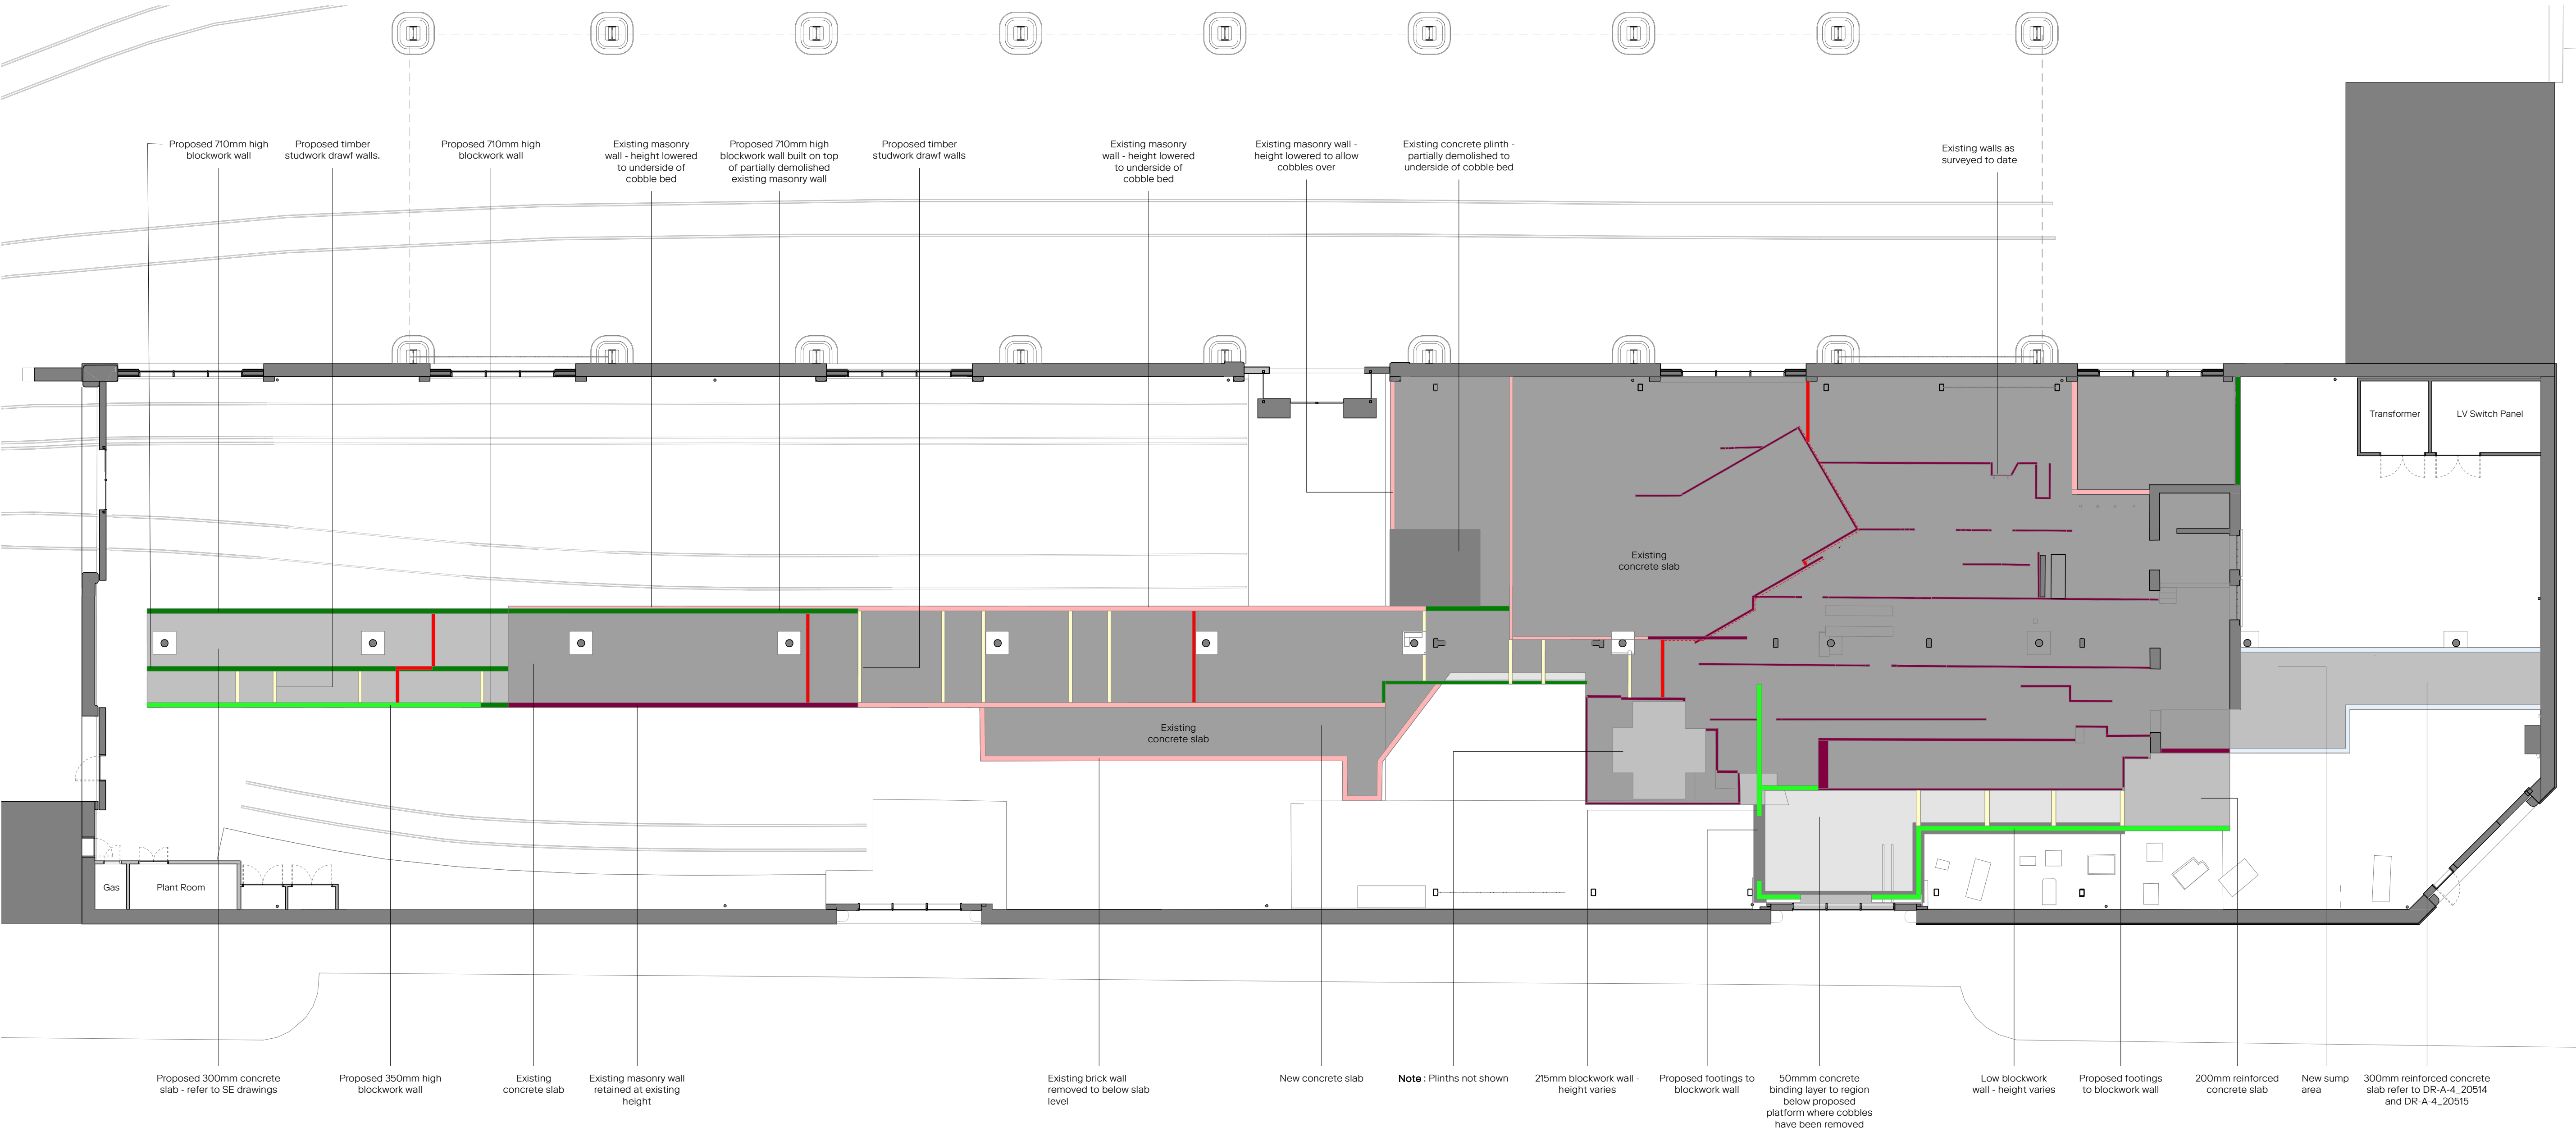


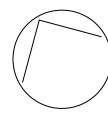

Revision	Description	Drawn/Checked	Date
PL1	Planning	CM	26.06.23

Key	
	Existing concrete slab
	Proposed concrete slab
	New timber structure
	Cavity barrier
	RC Wall - see SE drawings
	New masonry wall
	New masonry wall (lower)
	Existing masonry wall
	Existing brick wall partially demolished
	Substrate to new / reclaimed cobbled surface
	Existing masonry wall as cavity barrier

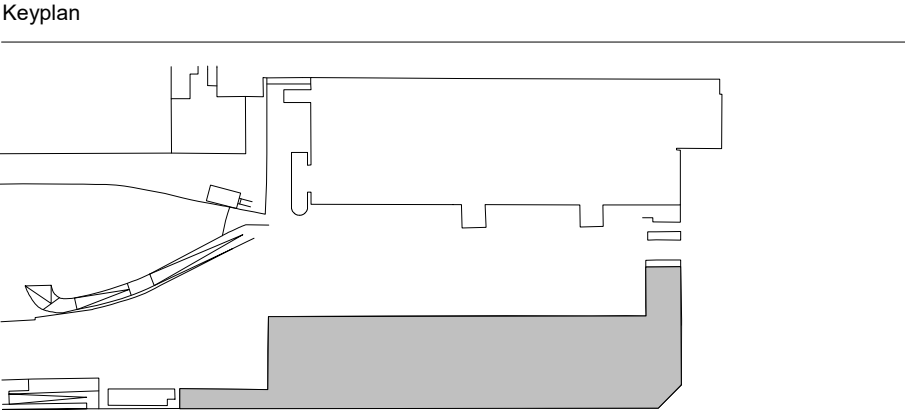

0 1.5 3 7.5m

Drawings are based on survey information provided and subject to changes to accommodate existing building structure and services installation. We have noted discrepancies in the survey information and clarification required following further site investigations by the contractor on site. Do not scale from drawing. Errors to be reported immediately to the Architect. All dimensions must be verified on site. To be read in conjunction with all relevant Architects', Services and Structural Engineers' drawings.

© Carmody Groarke Limited.

CARMODY GROARKE

Carmody Groarke Limited, 67-74 Saffron Hill, London EC1N 8QX
+44 (0)20 7836 2333 www.carmodygroarke.com

Drawing Name		Drawing Number	
Proposed Ground Floor Build Up Plan		PHL-CGA-00-XX-DR-A-4_14110	
Date		Issue	
26.06.23		PL1	
Project Name	Power Hall & Decarbonisation	Scale/Format	1 : 150 @ A1
Client	SIM	Drawn/Checked	CM/ RS
Project number	PHL	Approved	RS
		CAD Reference	