


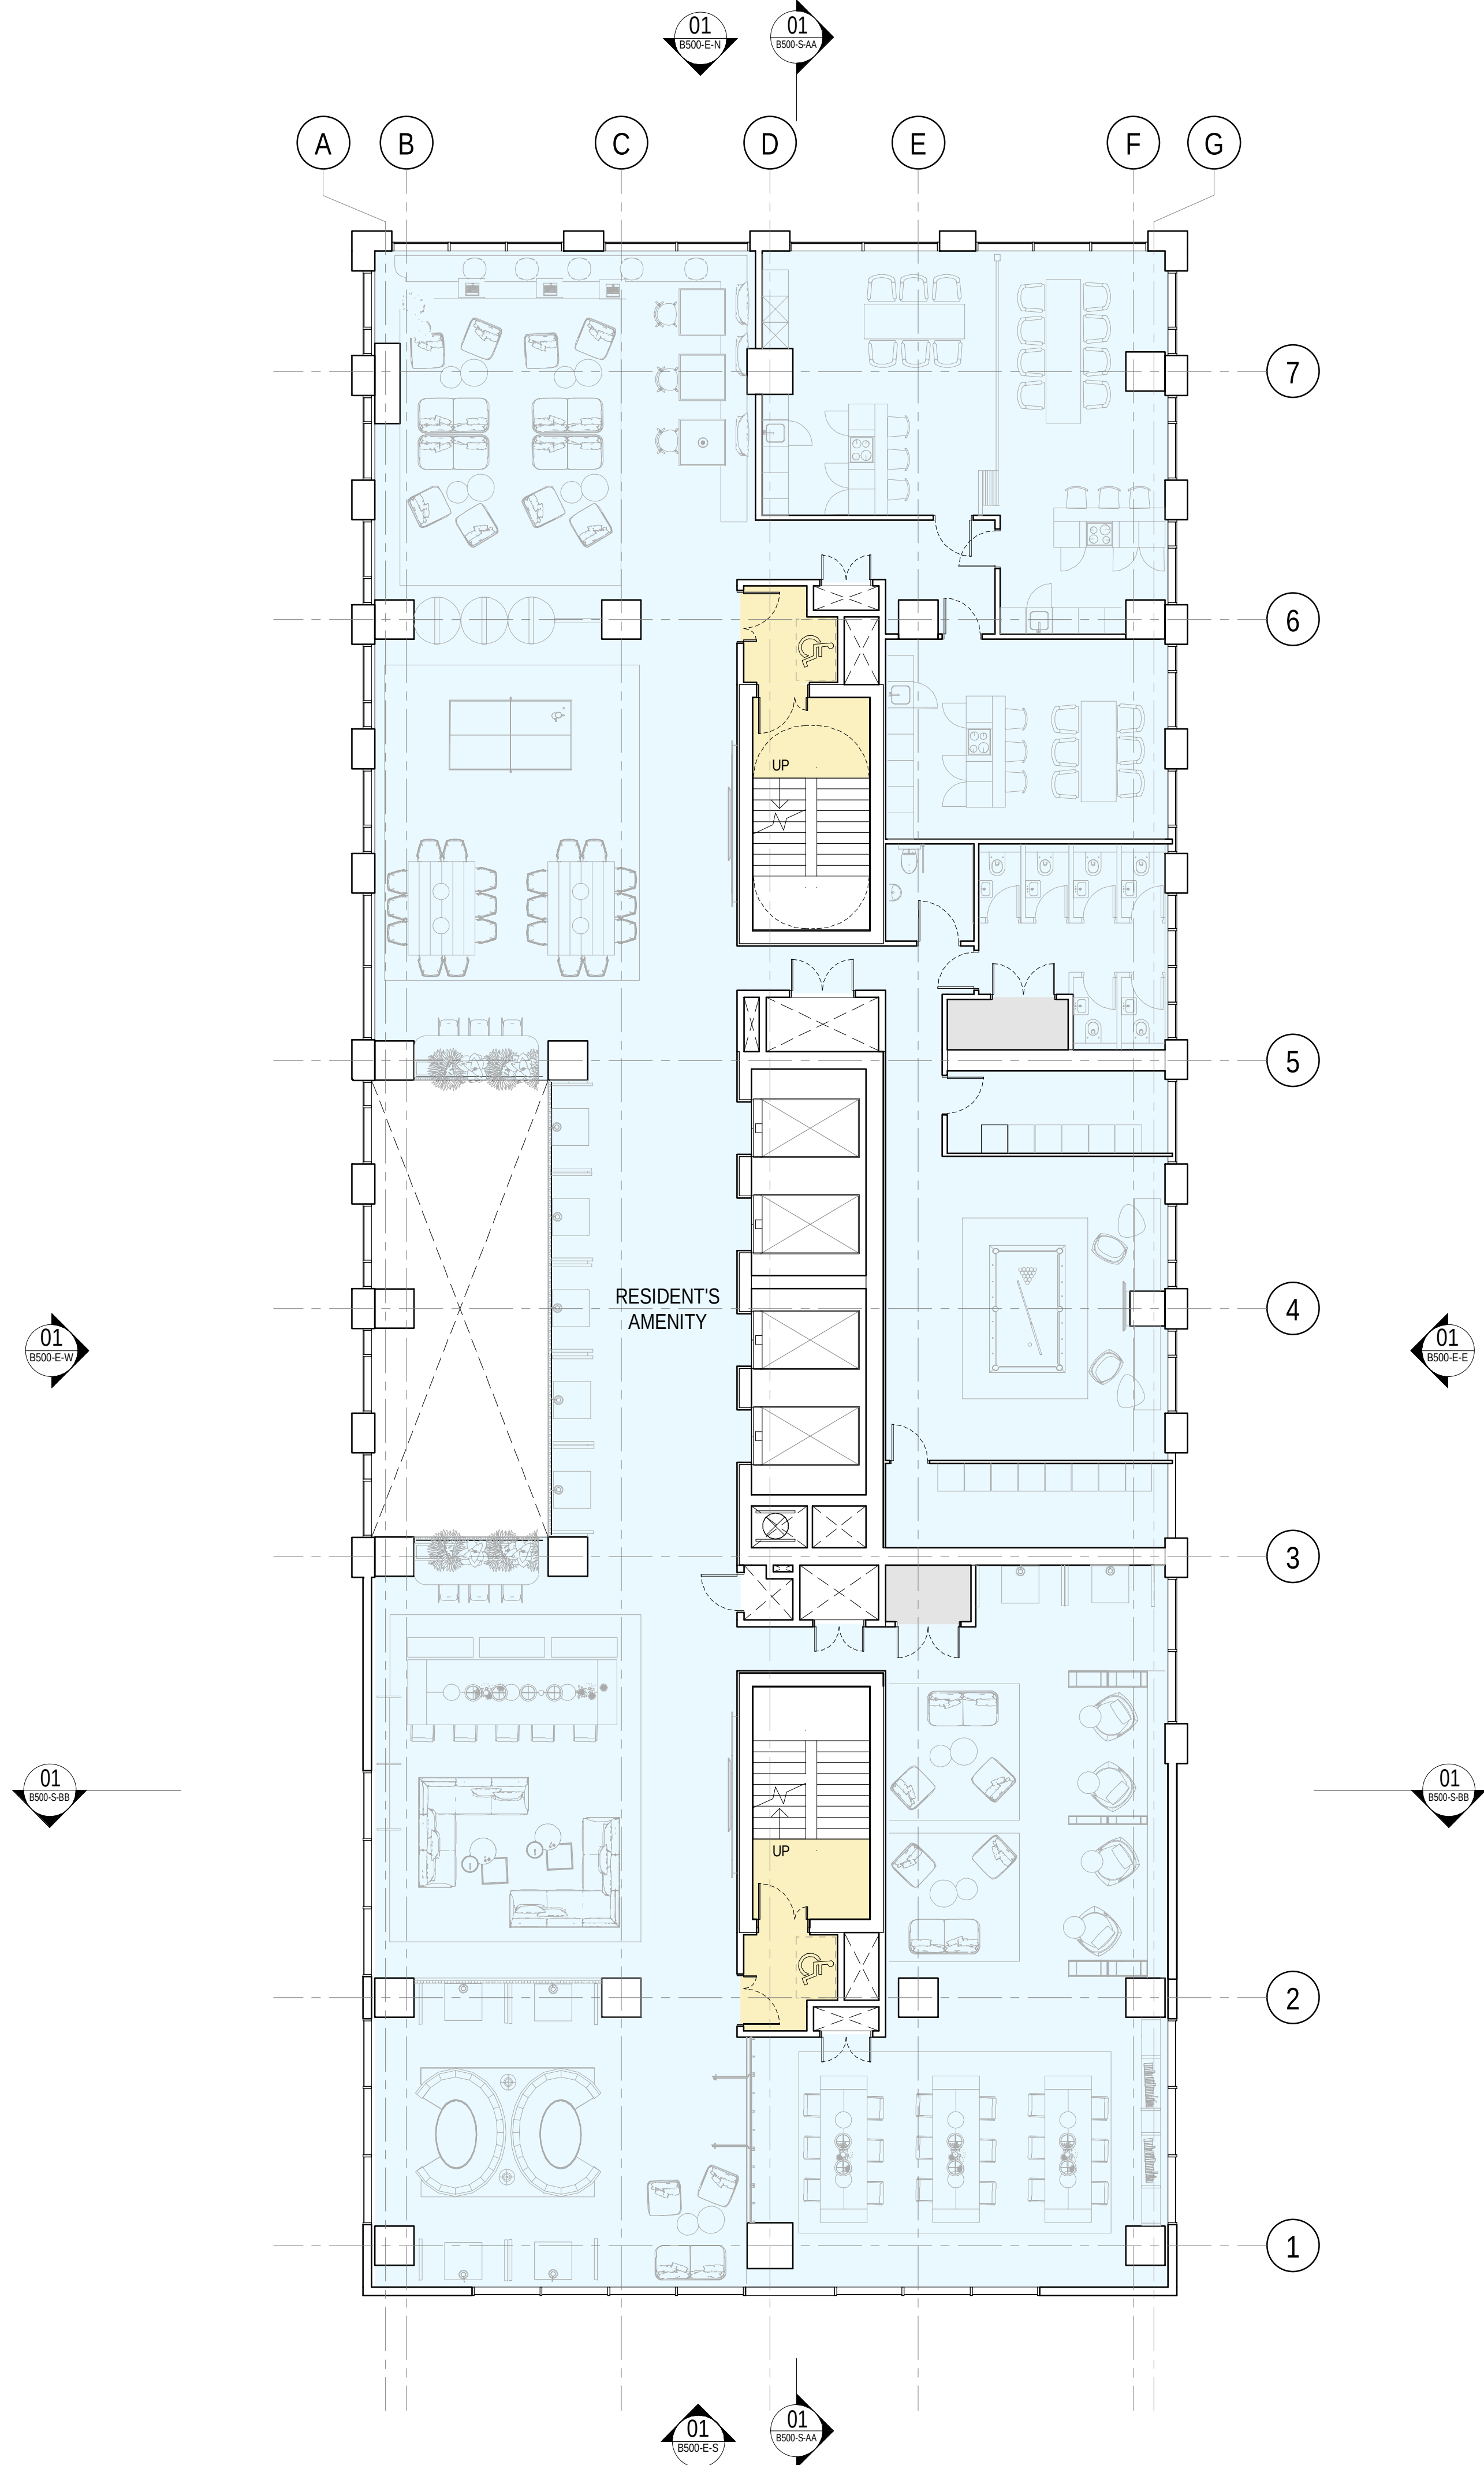

General Notes
Do not scale from drawing. Use marked dimensions.
To be read in conjunction with all other Consultant's drawings.
The Architect to be immediately notified of any discrepancies.
Copyright on this drawing retained by the Architect.

KEY

- AMENITY
- BACK OF HOUSE
- CIRCULATION

A	20191111	JG	GS	JR	PLANNING ISSUE
.	20191004	CC	JR	JR	DRAFT PLANNING ISSUE
No.	Date	Dwn	Chk	App	Revision or reason for issue

Client

VITA

DENTON
CORKER
MARSHALL

Architect
Denton Corker Marshall LLP
4th Floor, 6 St Ann's Passage,
Old Exchange Buildings, Manchester M2 6BE
Telephone 0161 834 3511
Email mail@dentoncorkermarshall.co.uk

Project Title

UNION, ST. JOHNS

Scale / North Point

1:100 @ A1 0 1 2 3 5M
1:200 @ A3

Drawing Title

LEVEL 01
GA PLAN

Drawing Number
6548-P-B500-P-01

Drawing Status
PLANNING

Revision

A