


GROUND FLOOR RECEPTION - EXISTING LAYOUT

This drawing is the property of **bluesky** Design and must not be copied or otherwise reproduced. All dimensions must be checked on site before commencing work. This drawing was produced using AutoCAD 2019.

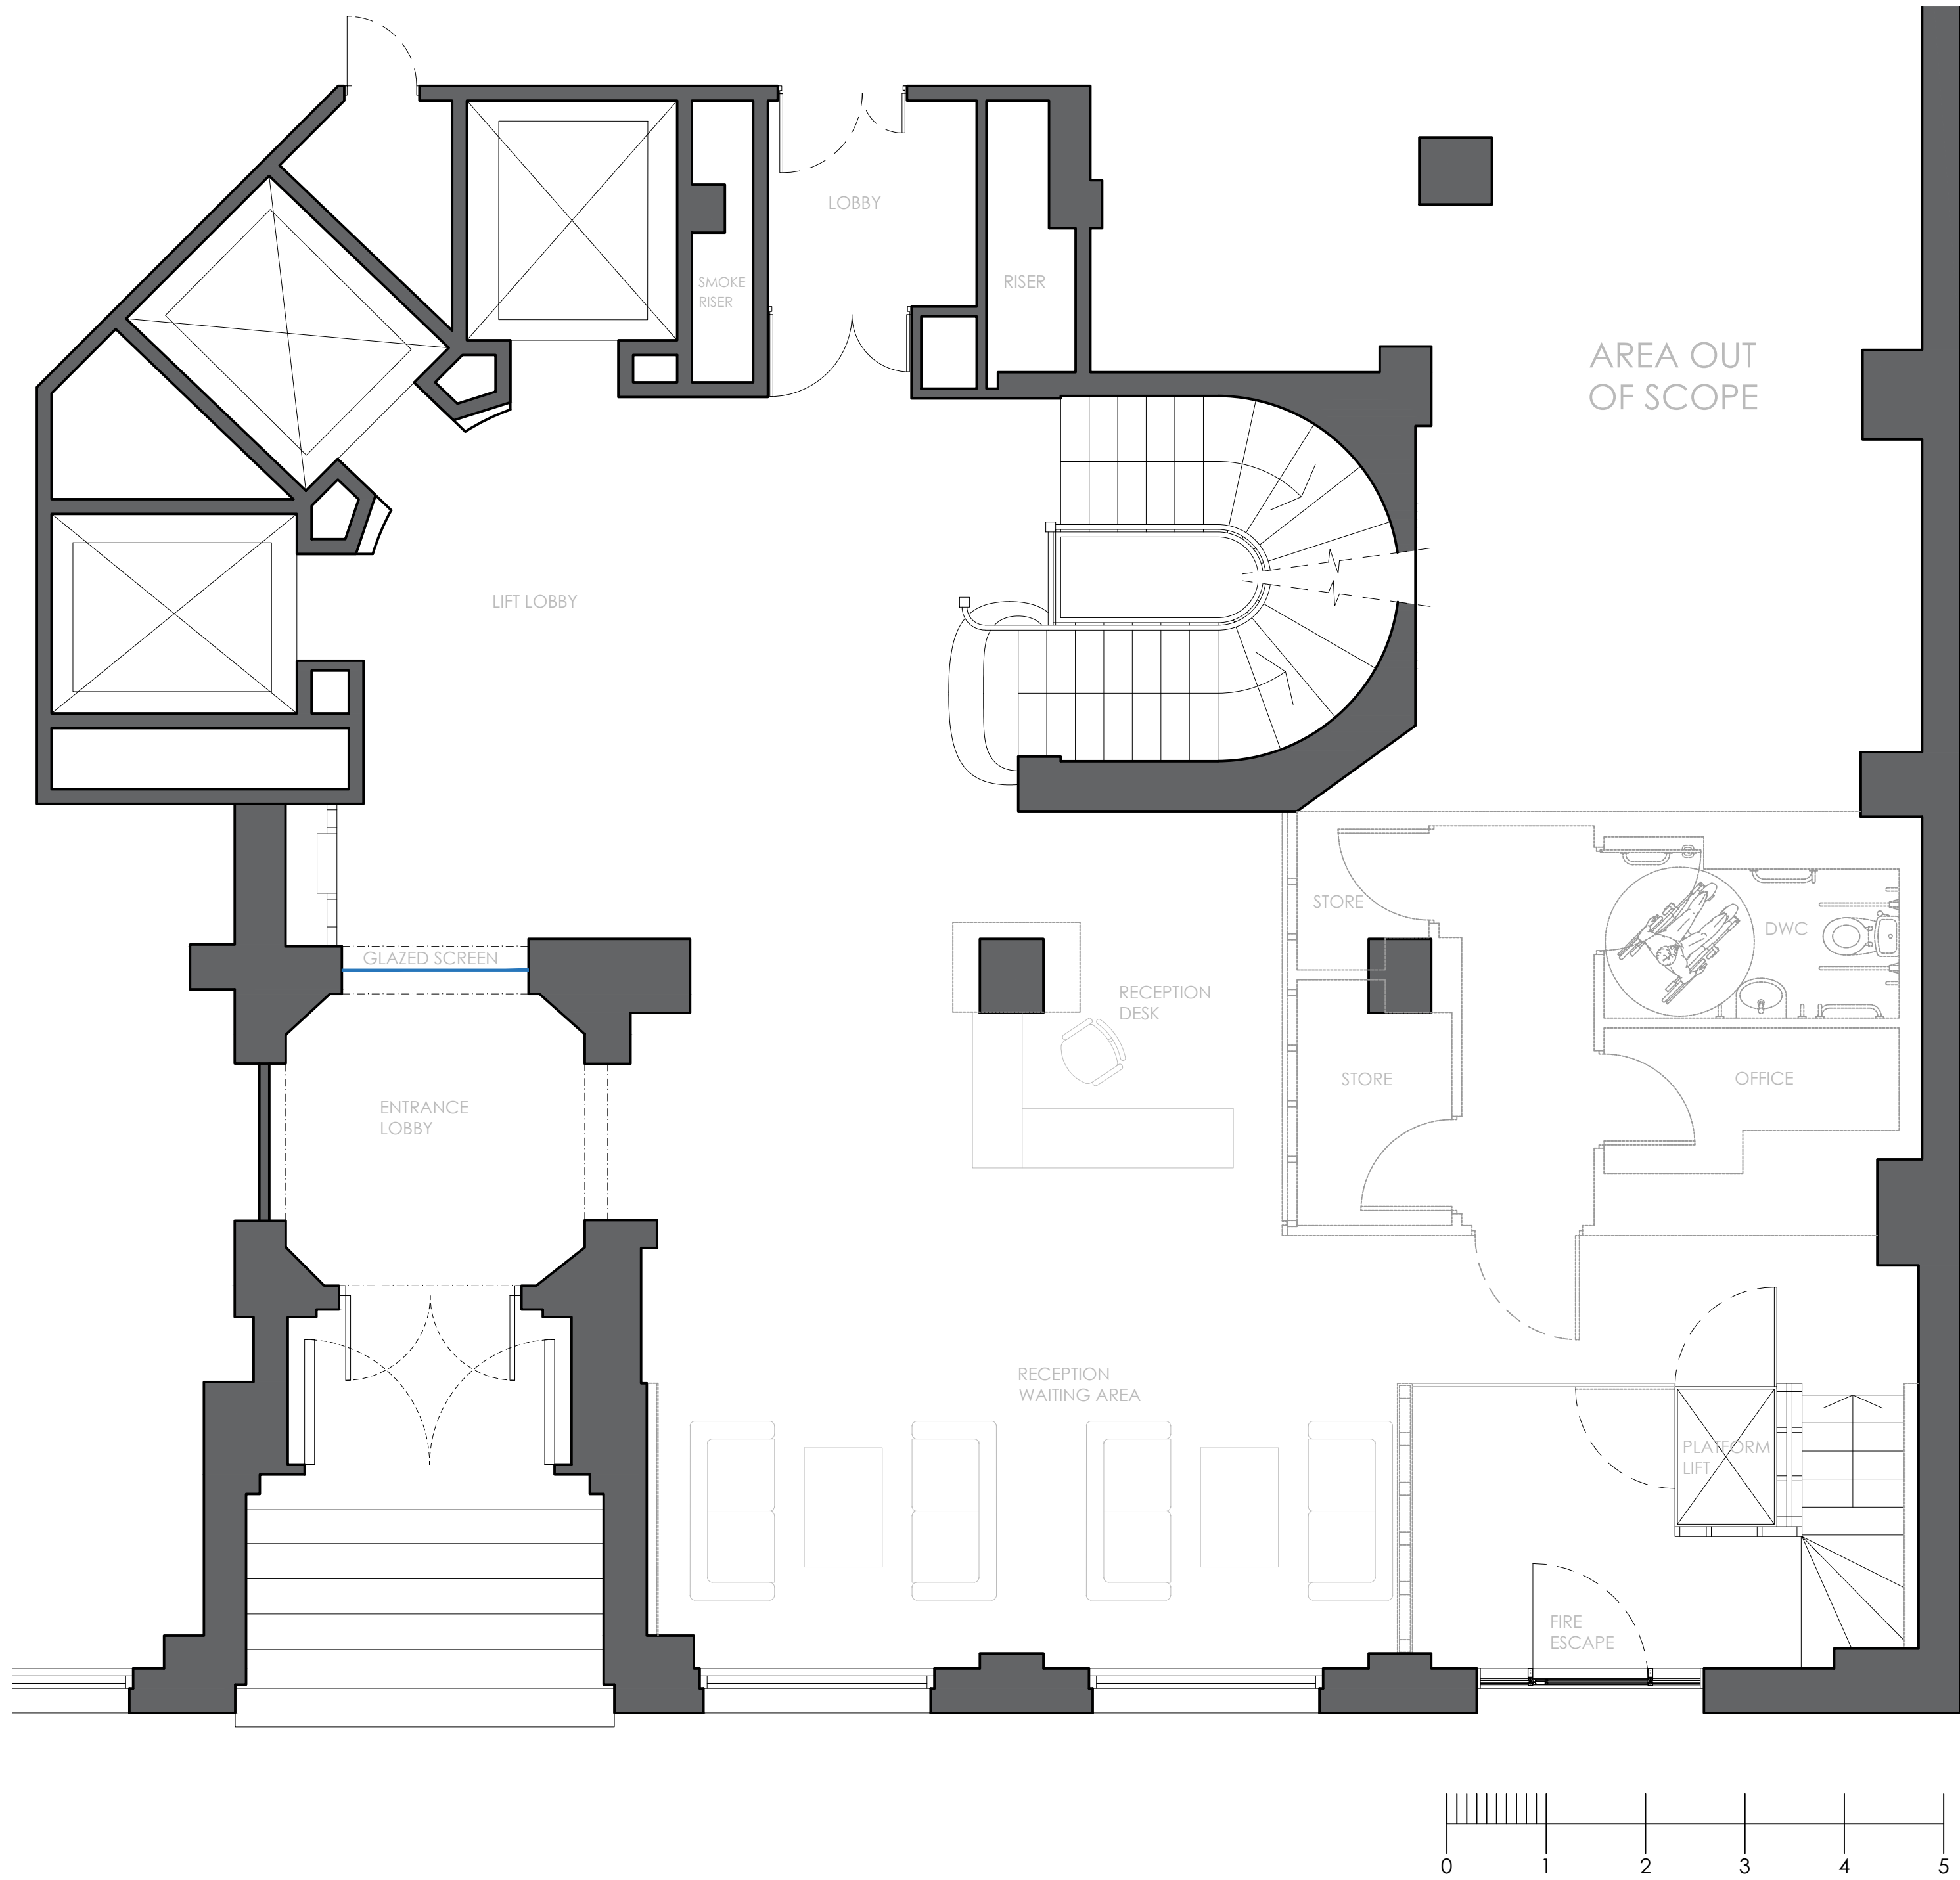

Rev	Date	Description	Initials
A	13.12.22	HERITAGE ISSUE	ST

Client:

GROSVENOR

Project:

**SHIP CANAL HOUSE
CAT A REFURBISHMENT**

Address:

**KING STREET
MANCHESTER**

Drawing Title:

**GROUND FLOOR
EXISTING LAYOUT**

Date: 06.12.2022

Project Number: 1308

Scale: 1:50@A1

Drawn by: ST

Drawing Number: **1308-0G-EX-01A**

bluesky Design
INTERIORS LIMITED

Studio 1, 169 High Street, Boston Spa, Leeds LS23 6BH
Tel: 01937 845 399 www.blueskydesigninteriors.co.uk

FOR TENDER