




EXISTING [Site address - 63 Thomas Street, Manchester M4 1LQ]







WINDOW VINYL LOGO

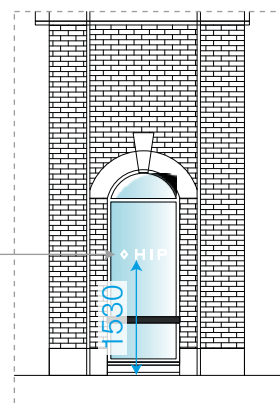

Corner window Detail



ELEVATION B-B - Oak Street

SCALE BAR 1:100 @A3



+ implementing
your brand

15 Barnes Wallis Rd, Fareham
Hampshire PO15 5TT


Tel: 023 8023 2311
Web: www.innovatesigns.co.uk
Email: info@innovatesigns.co.uk

Client	HIP			Title	Proposal	Rev	Date	Description	Drw By
Site Name	Manchester			Date	22/05/2023	A	22/05/23	Initial Visual	SB
Job No.	-	Epos Code	-	Scale	As Stated	-	-	-	-
Proj Type	External Signage			Drawn	SB	-	-	-	-
PM	PT			Drwg No.	A	-	-	-	-


This drawing is for approval purposes.
Please check all details noted on the drawing including spelling, and provide written confirmation of your approval to an **Innovate Signs Project Manager**. Once approved production will commence based on the approved drawing. Any changes made after production has begun will incur an additional cost.




ILLUMINATED LOGO

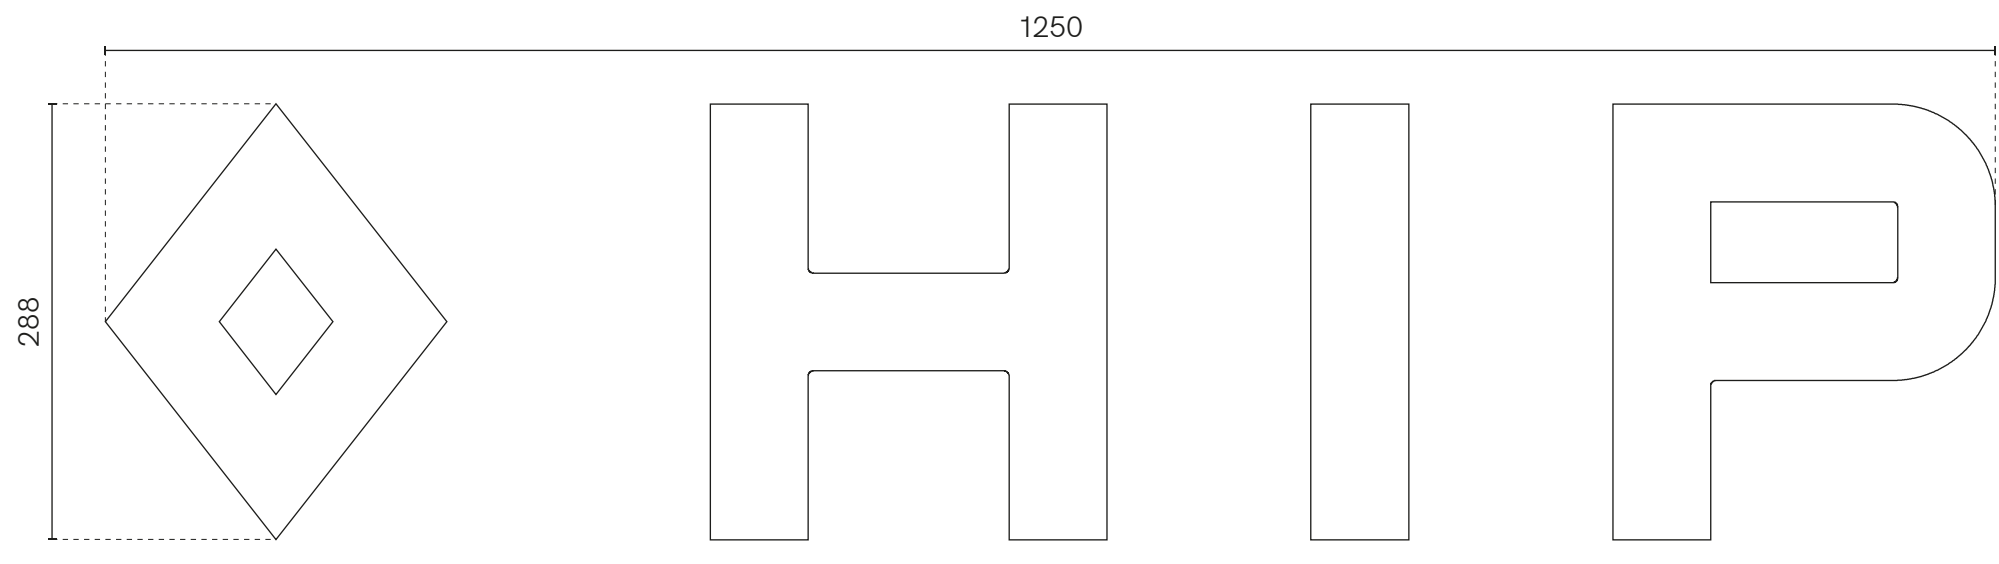

FRONT ELEVATION
Scale 1:5

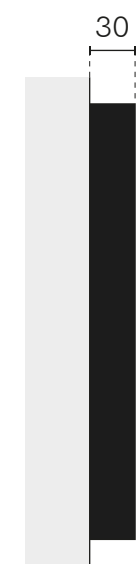


SIDE ELEVATION
Scale 1:5

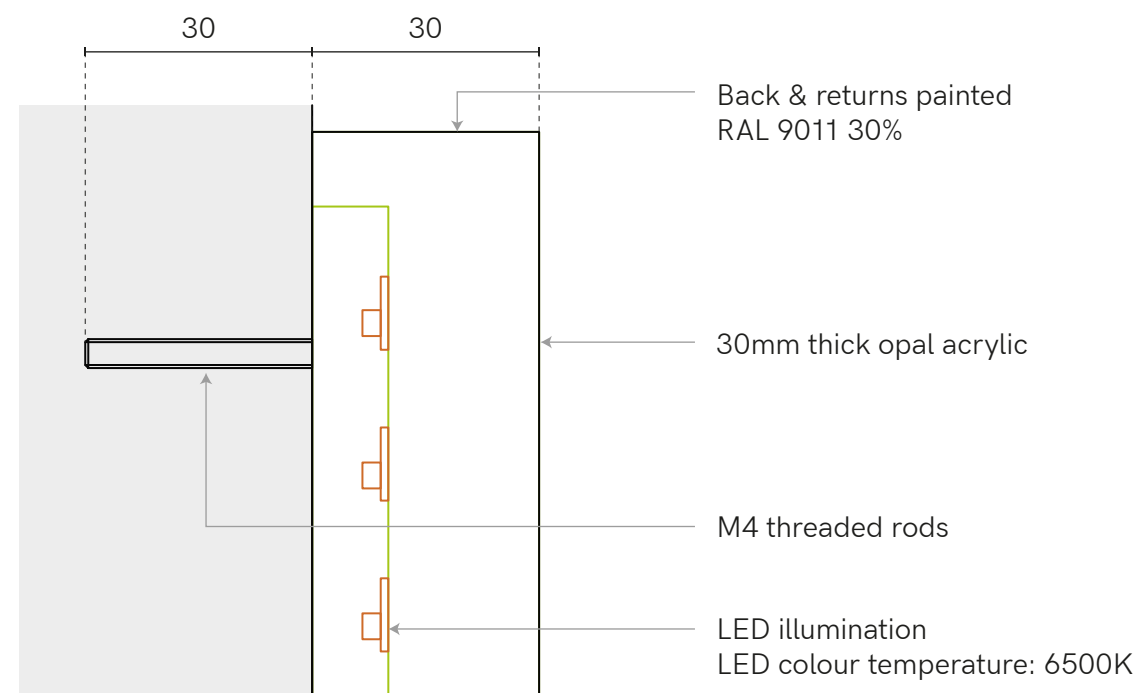

SECTION DETAIL
Scale 1:1

SCALE BAR 1:5 @A3

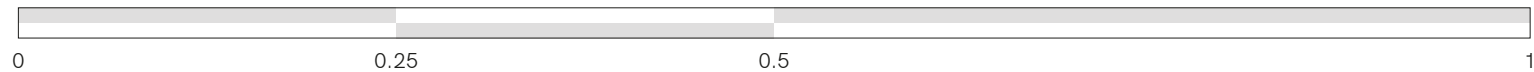

+ implementing
your brand


15 Barnes Wallis Rd, Fareham
Hampshire PO15 5TT

Tel: 023 8023 2311
Web: www.innovatesigns.co.uk
Email: info@innovatesigns.co.uk

Client	HIP			Title	Proposal	Rev	Date	Description	Drw By
Site Name	Manchester			Date	22/05/2023	A	22/05/23	Initial Visual	SB
Job No.	-	Epos Code	-	Scale	As Stated	-	-	-	-
Proj Type	External Signage			Drawn	SB	-	-	-	-
PM	PT			Drwg No.	A	-	-	-	-


This drawing is for approval purposes.
Please check all details noted on the drawing including spelling, and provide written confirmation of your approval to an **Innovate Signs Project Manager**. Once approved production will commence based on the approved drawing. Any changes made after production has begun will incur an additional cost.



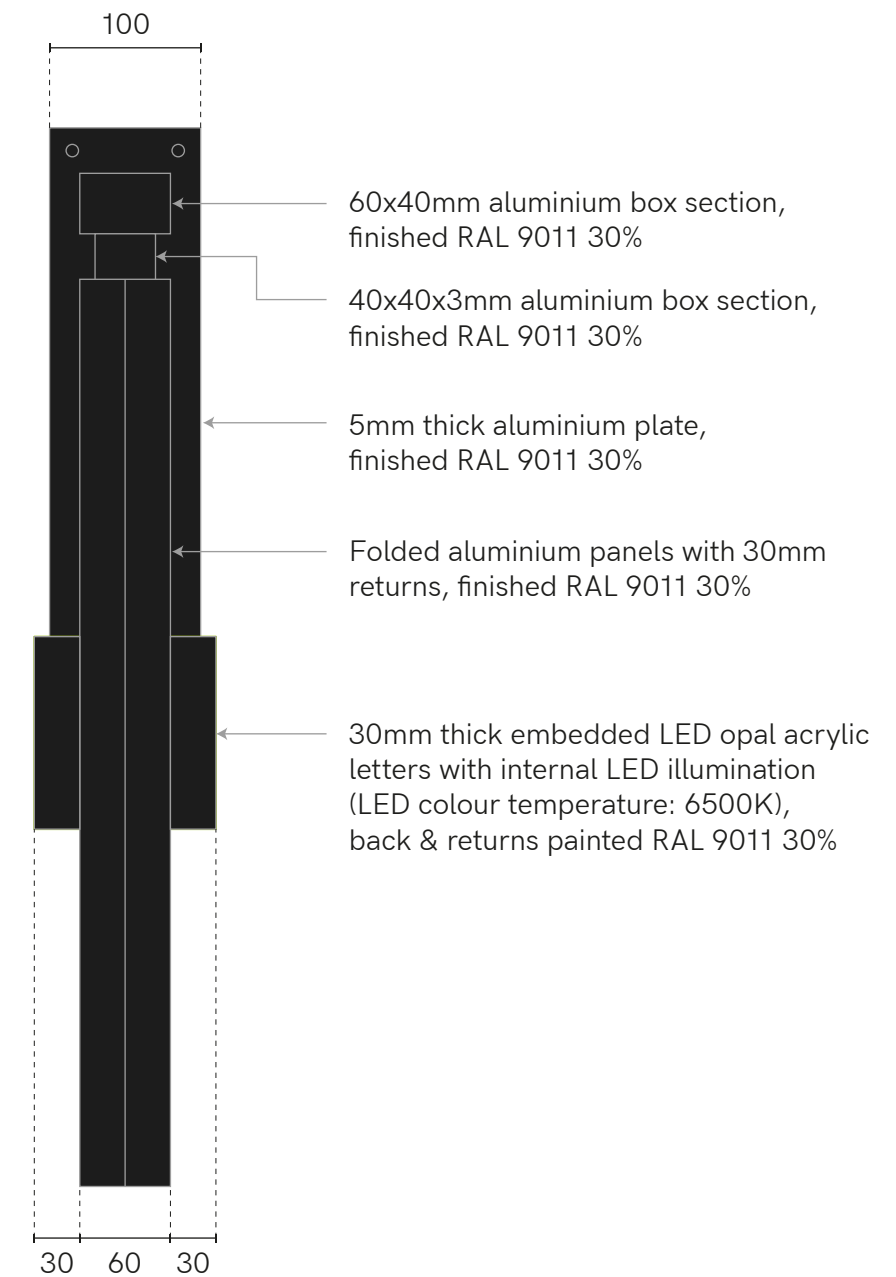



Client	HIP			Title	Proposal	Rev	Date	Description	Drw By
Site Name	Manchester			Date	22/05/2023	A	22/05/23	Initial Visual	SB
Job No.	-	Epos Code	-	Scale	As Stated	-	-	-	-
Proj Type	External Signage			Drawn	SB	-	-	-	-
PM	PT			Drwg No.	A	-	-	-	-

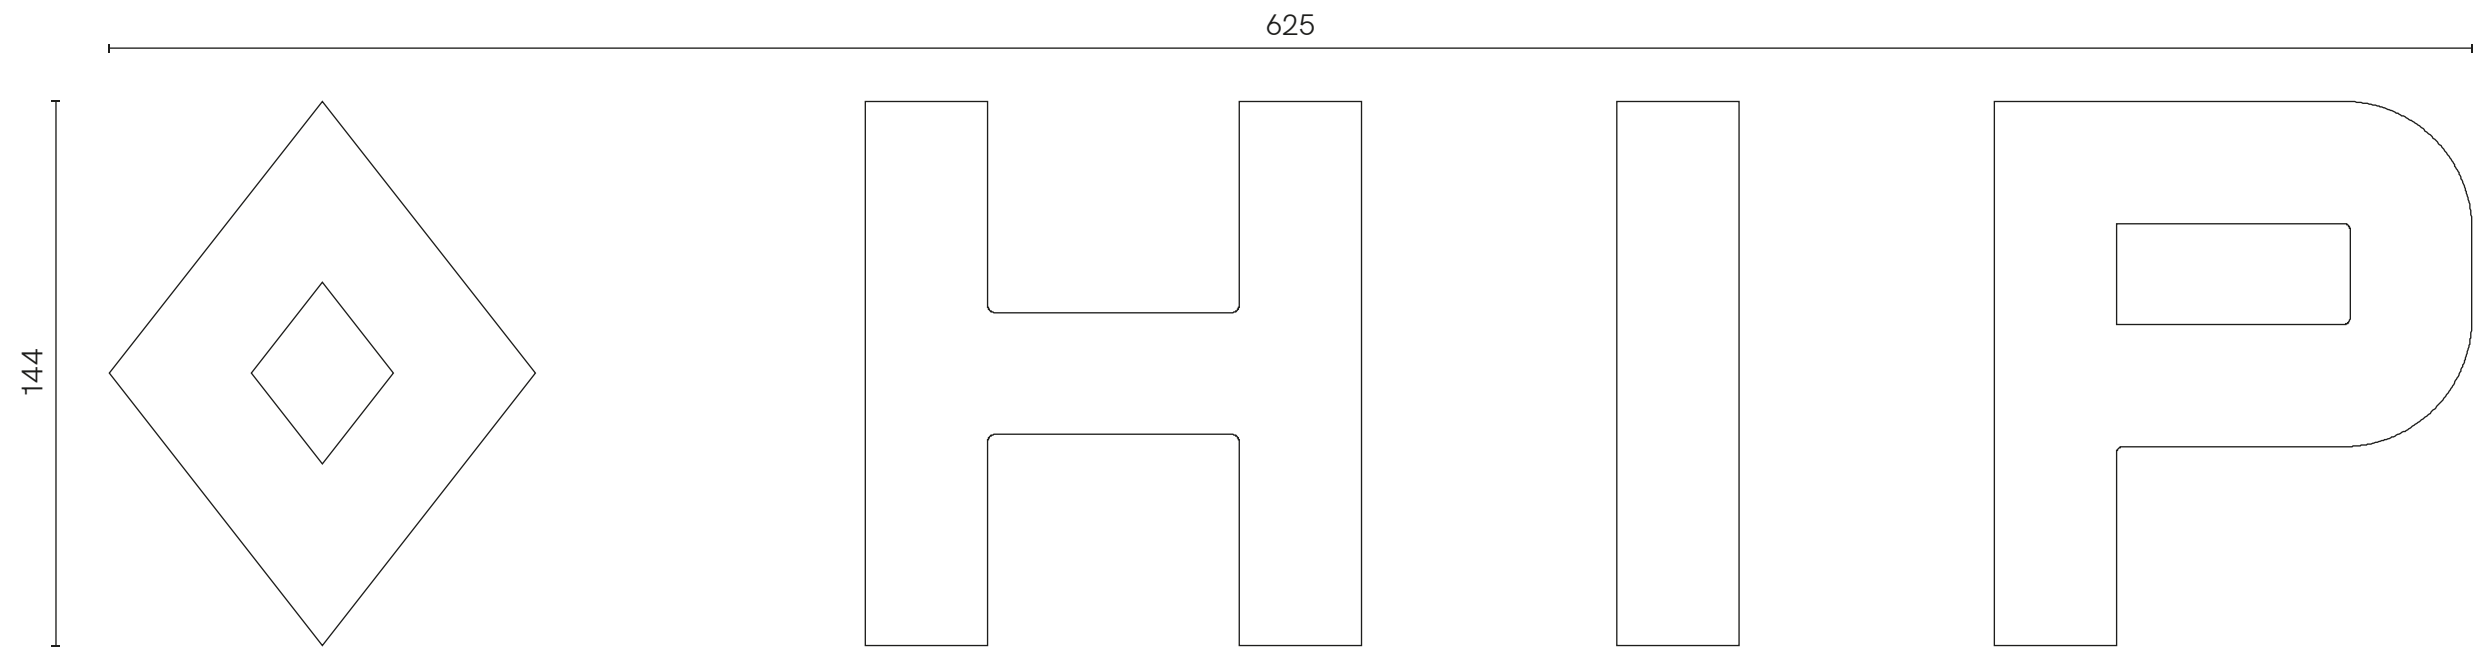

WINDOW VINYL LOGO

Plot cut Avery 501 EM matt white vinyl brand logo reverse applied to the glazing.

SCALE BAR 1:2 @A3

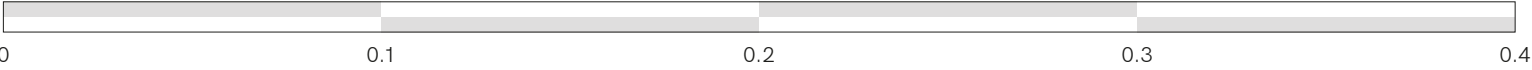

 + implementing your brand	15 Barnes Wallis Rd, Fareham Hampshire PO15 5TT Tel: 023 8023 2311 Web: www.innovatesigns.co.uk Email: info@innovatesigns.co.uk	Client	HIP			Title	Proposal	Rev	Date	Description	Drw By	This drawing is for approval purposes. Please check all details noted on the drawing including spelling, and provide written confirmation of your approval to an Innovate Signs Project Manager. Once approved production will commence based on the approved drawing. Any changes made after production has begun will incur an additional cost.
		Site Name	Manchester			Date	22/05/2023	A	22/05/23	Initial Visual	SB	
		Job No.	-	Epos Code	-	Scale	As Stated	-	-	-	-	
		Proj Type	External Signage			Drawn	SB	-	-	-	-	
		PM	PT			Drwg No.	A	-	-	-	-	



This Plan includes the following Licensed Data: OS MasterMap Colour PDF Location Plan by the Ordnance Survey National Geographic Database and incorporating surveyed revision available at the date of production. Reproduction in whole or in part is prohibited without the prior permission of Ordnance Survey. The representation of a road, track or path is no evidence of a right of way. The representation of features, as lines is no evidence of a property boundary. © Crown copyright and database rights, 2023. Ordnance Survey 0100031673



Client	HIP			Title	Proposal	Rev	Date	Description	Drw By
Site Name	Manchester			Date	22/05/2023	A	22/05/23	Initial Visual	SB
Job No.	-	Epos Code	-	Scale	As Stated	-	-	-	-
Proj Type	External Signage			Drawn	SB	-	-	-	-
PM	PT			Drwg No.	A	-	-	-	-