



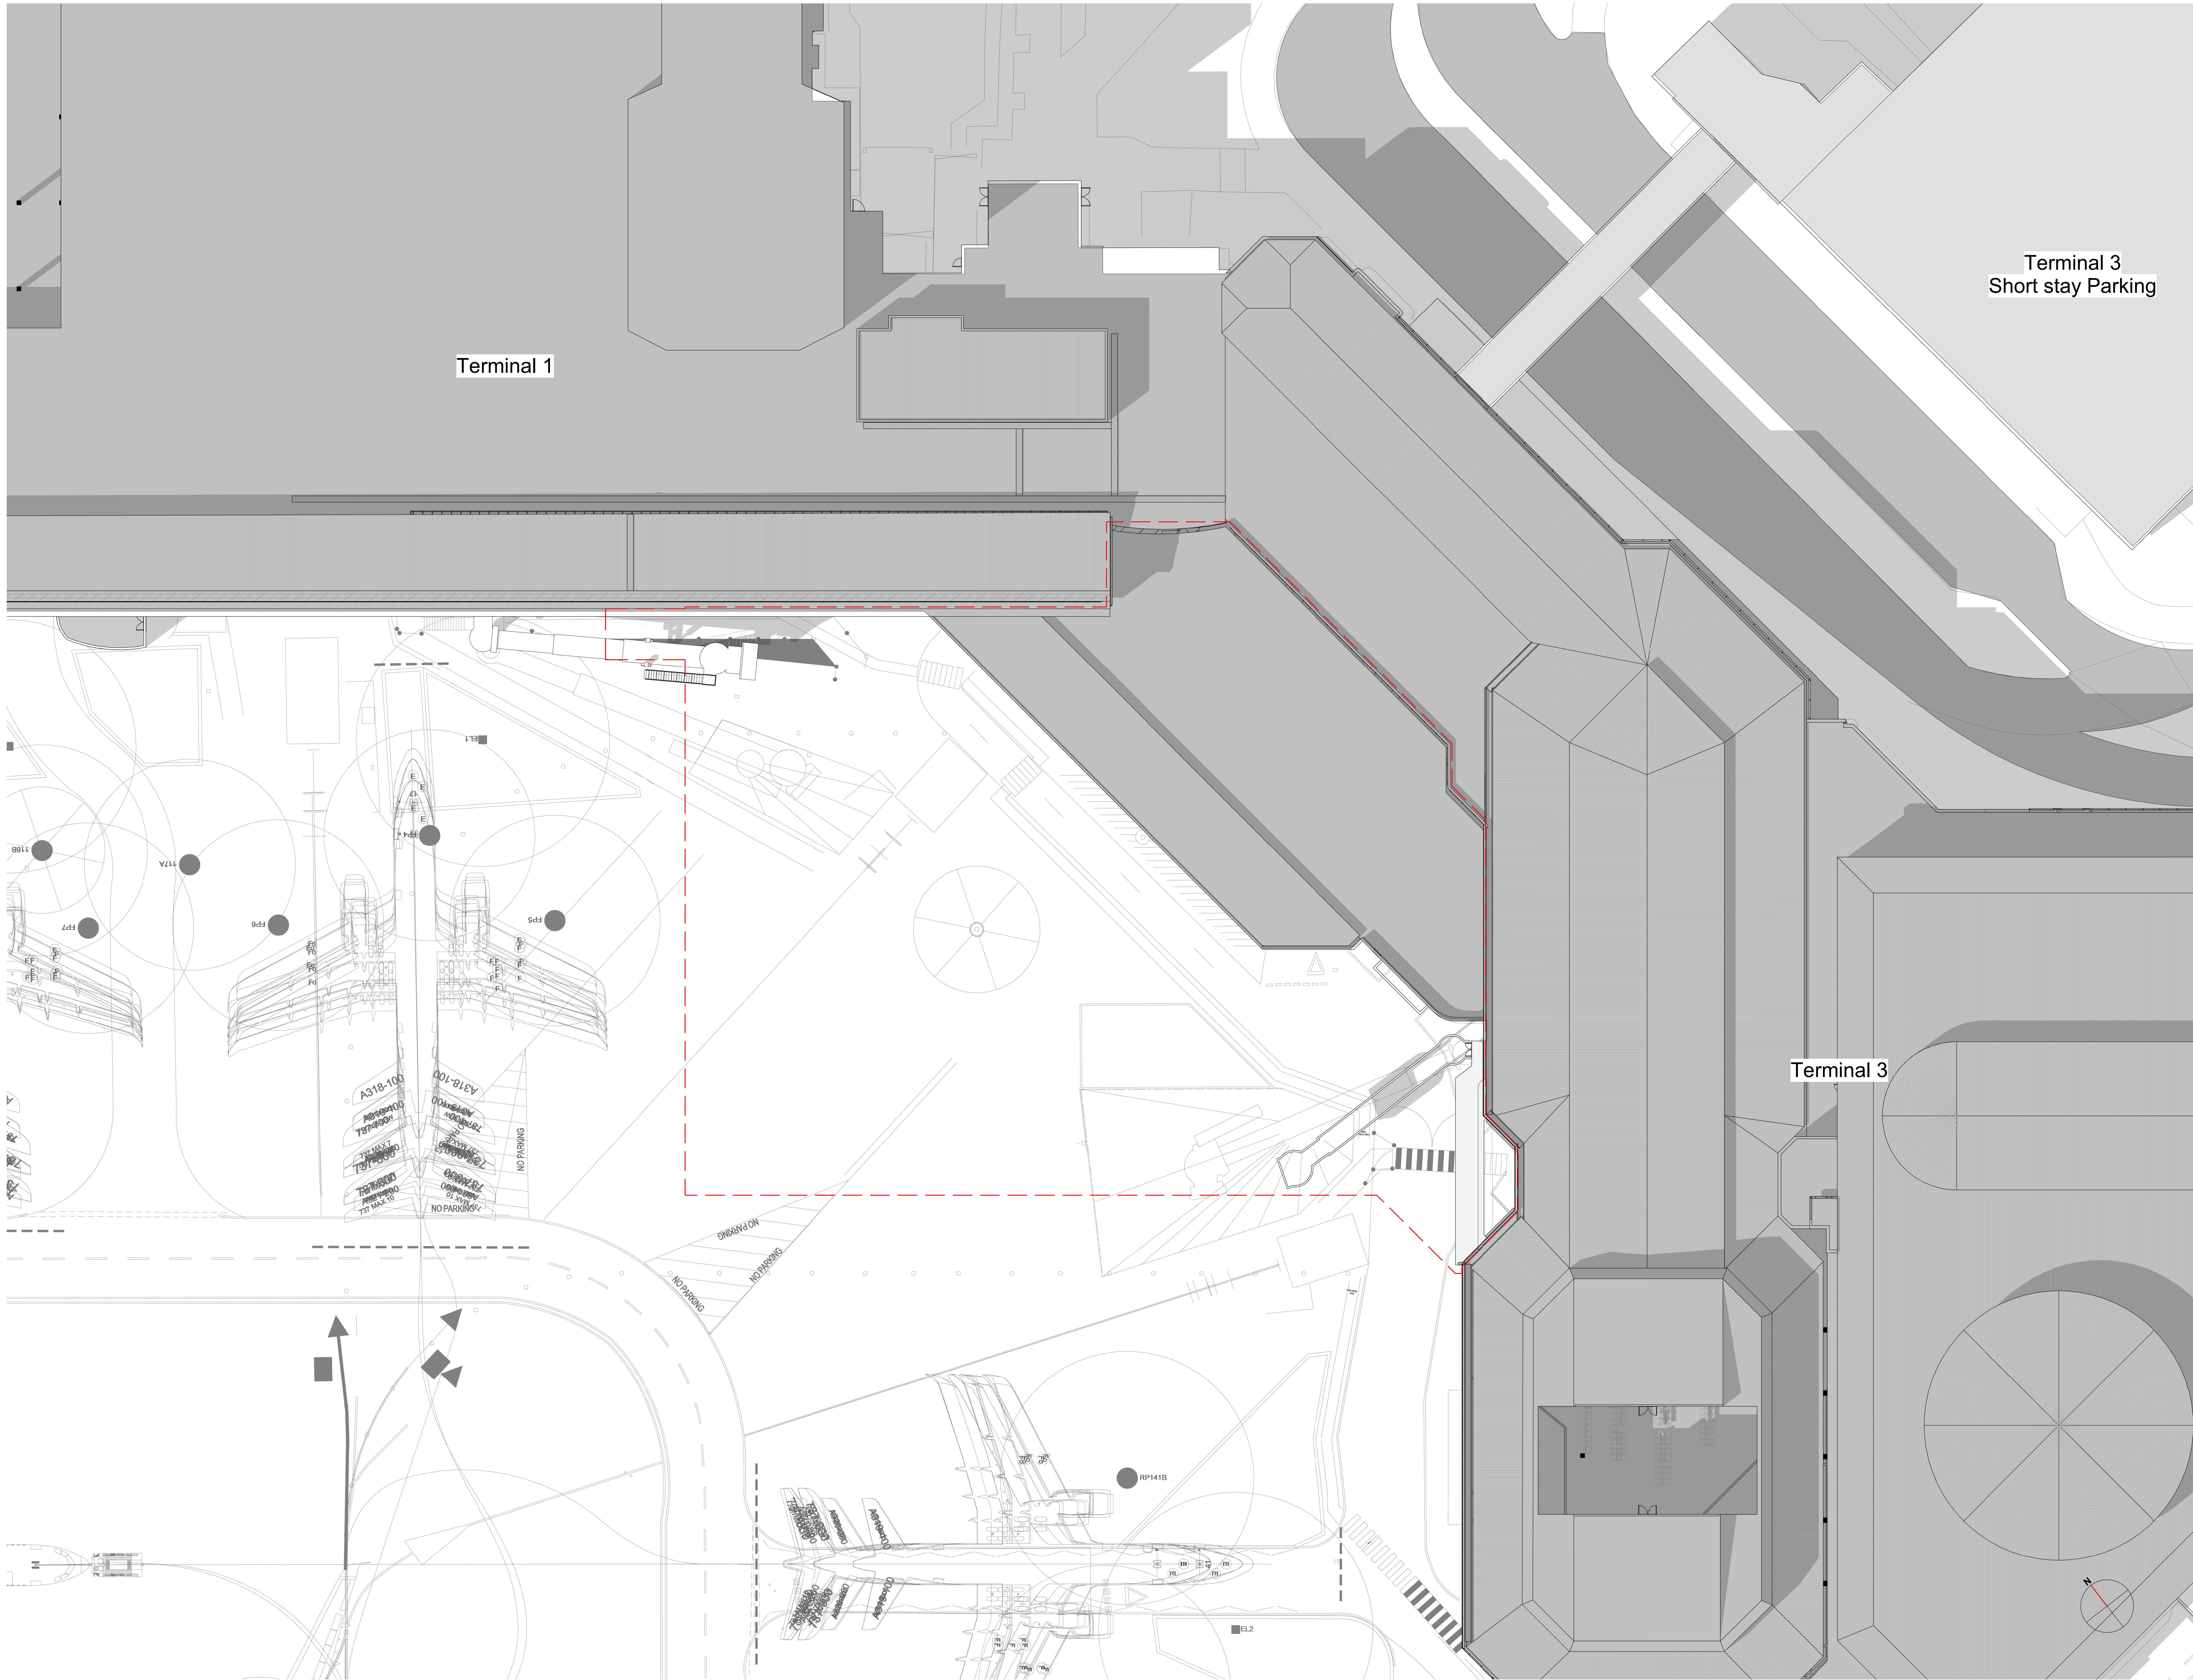

NOTES:
1. SAFETY IS A PRIORITY. IF YOU HAVE ANY CONCERN ABOUT SAFETY IN THE CONSTRUCTION OF THE WORKS DESCRIBED, PLEASE RAISE IT IMMEDIATELY WITH THE PROJECT MANAGER.
2. DO NOT SCALE FROM THE DRAWING.
3. ALL DIMENSIONS TO BE CHECKED ON SITE.
4. THE DRAWING SHALL BE READ IN CONJUNCTION WITH ALL OTHER ARCHITECTURAL, MECHANICAL, ELECTRICAL, SERVICE AND STRUCTURAL DRAWINGS, SPECIFICATION, SCHEDULES, REPORTS AND ASSOCIATED DOCUMENTS.
5. THE DRAWING SHOWS DESIGN INTENT AND SHALL NOT BE USED FOR CONSTRUCTION OR INSTALLATION PURPOSES.
6. THE DRAWING OF THE DRAWING SHALL REQUIRE THE CONTRACTOR TO CONFORM WITH ALL THEIR SPECIALISTS AND INSTALLERS ALL ASPECTS OF THE WORKS COVERED BY THE CONTRACT. THIS SHALL INCLUDE BUT NOT BE LIMITED TO FULL COORDINATION WITH THE BUILDING AND ALL ELEMENTS THEREIN. LEAD TIME, PROGRAMME OF WORKS, CONSTRUCTION MATERIALS / FINISHES, ACCESS FOR INSTALLATION AND MAINTENANCE, INTEGRATION WITH OTHER ELEMENTS TO ALLOW FULL FUNCTIONALITY OF ALL ELEMENTS, GENERAL SUITABILITY OF THE SURVEY ETC.
7. REFER TO RELEVANT SURVEY DRAWINGS WHERE THEY EXIST TO DETERMINE FROM SITE SURVEY DETAILS OF EXISTING.

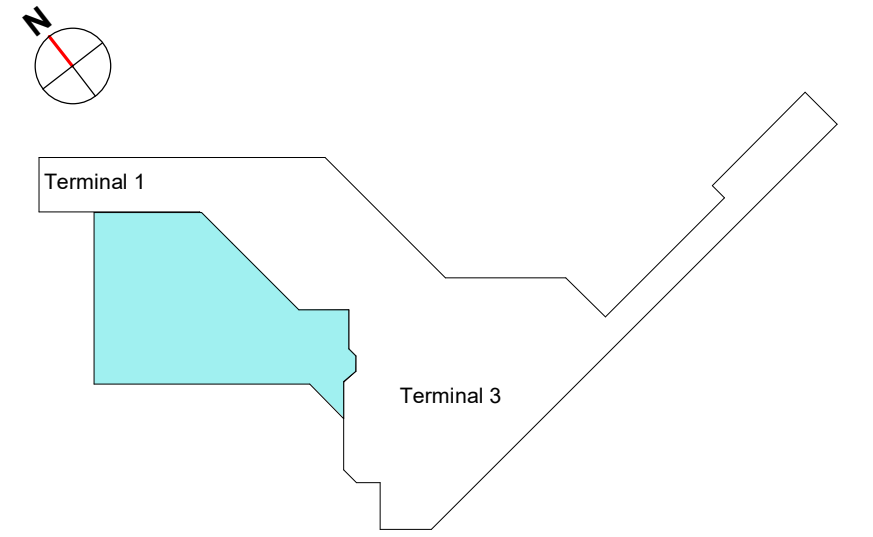

FOR PLANNING PURPOSES ONLY

LEGEND
Existing Construction
Planning Application Boundary

V1	ET	03/03/23	Planning Submission
Rev	Dm	Date	Description

This drawing supersedes:

Client



PASCALL +WATSON
Jacobs

Title
MAN TERMINAL 3
GENERAL ARRANGEMENT
ROOF
EXISTING

Project Name	T3 SECURITY AREA RE-PROVISION	Scale	C1	Title	NA	Origination Job No.	6944
Client	Manchester Airport Group	Drawing Originator	Pascall + Watson	Purpose of Issue	For Information	Discipline	Architecture
Drawn By	C.Wilkinson	Checked By	J.Wong	Reviewed By	T.Cuyvers	Approved By	J.Rogers
Proj Number	M1004428	Location	MAN.TL3.ZZ.SE	City	PWL	Scale	As indicated
Number	4250	Rev	V1	Drawn	S2		

Note:
Contractors are responsible for the verification of all dimensions on site and the architect is to be informed in the event of any discrepancy. Do not scale from this drawing. Use figured dimensions only. This drawing may contain Ordnance Survey Mapwork and Basemap data. © Crown Copyright and database right 2013. Ordnance Survey Licence number: 10008116.