

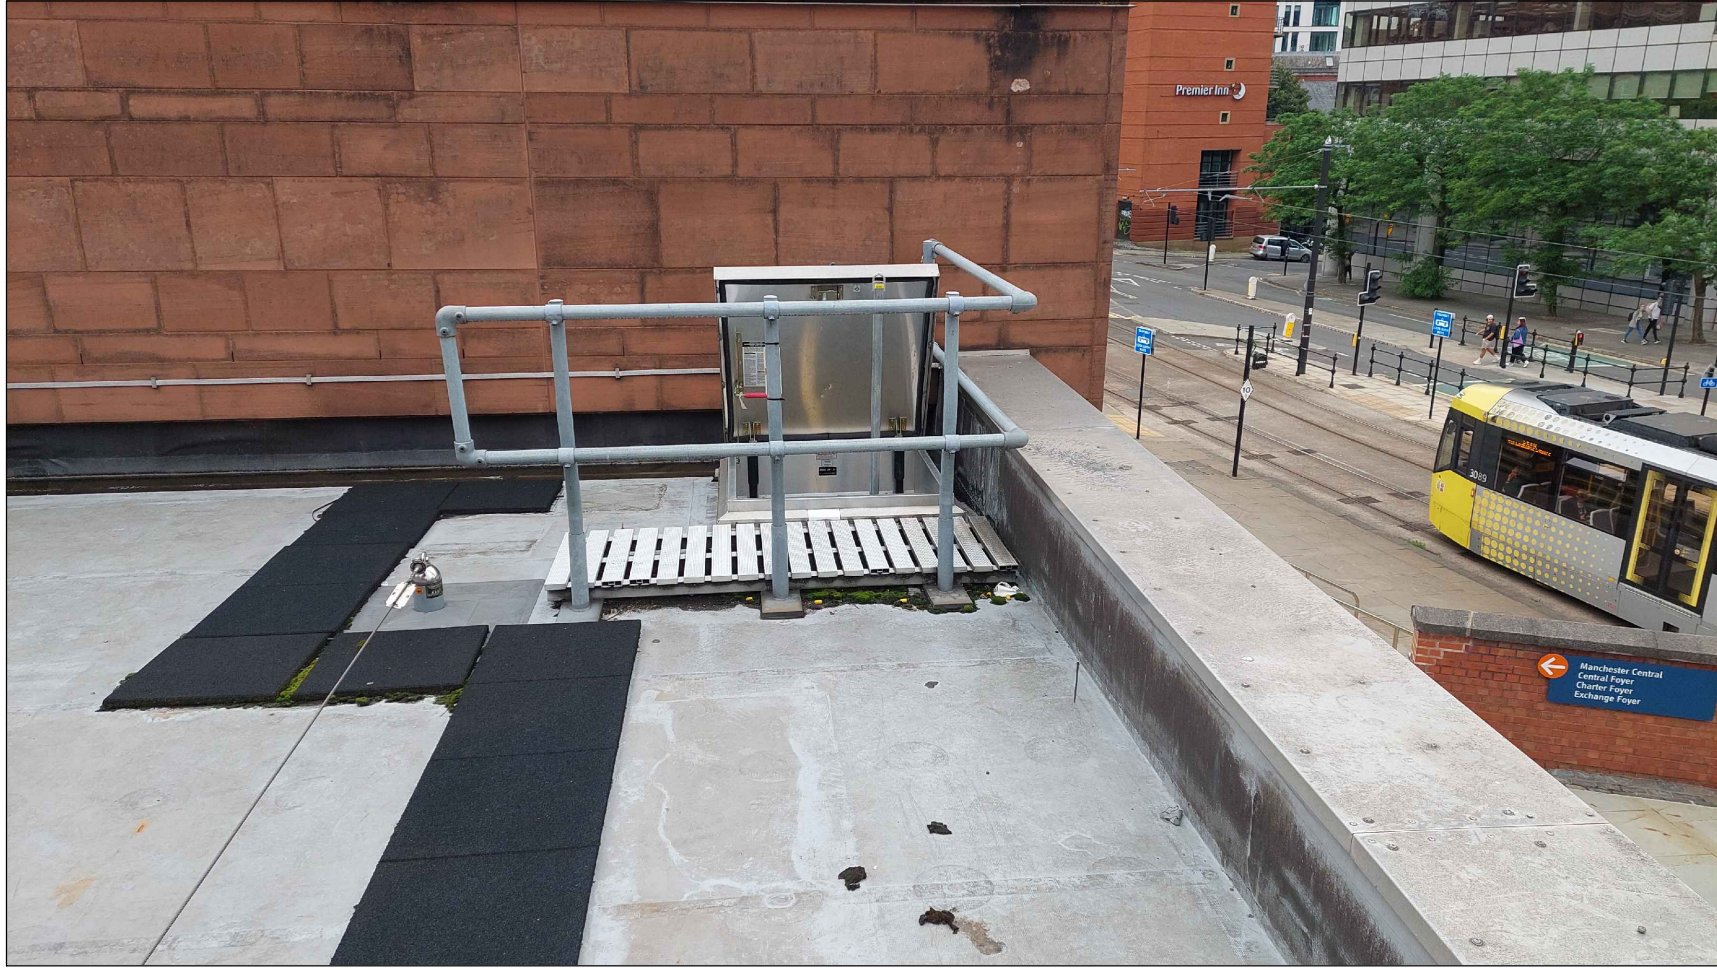
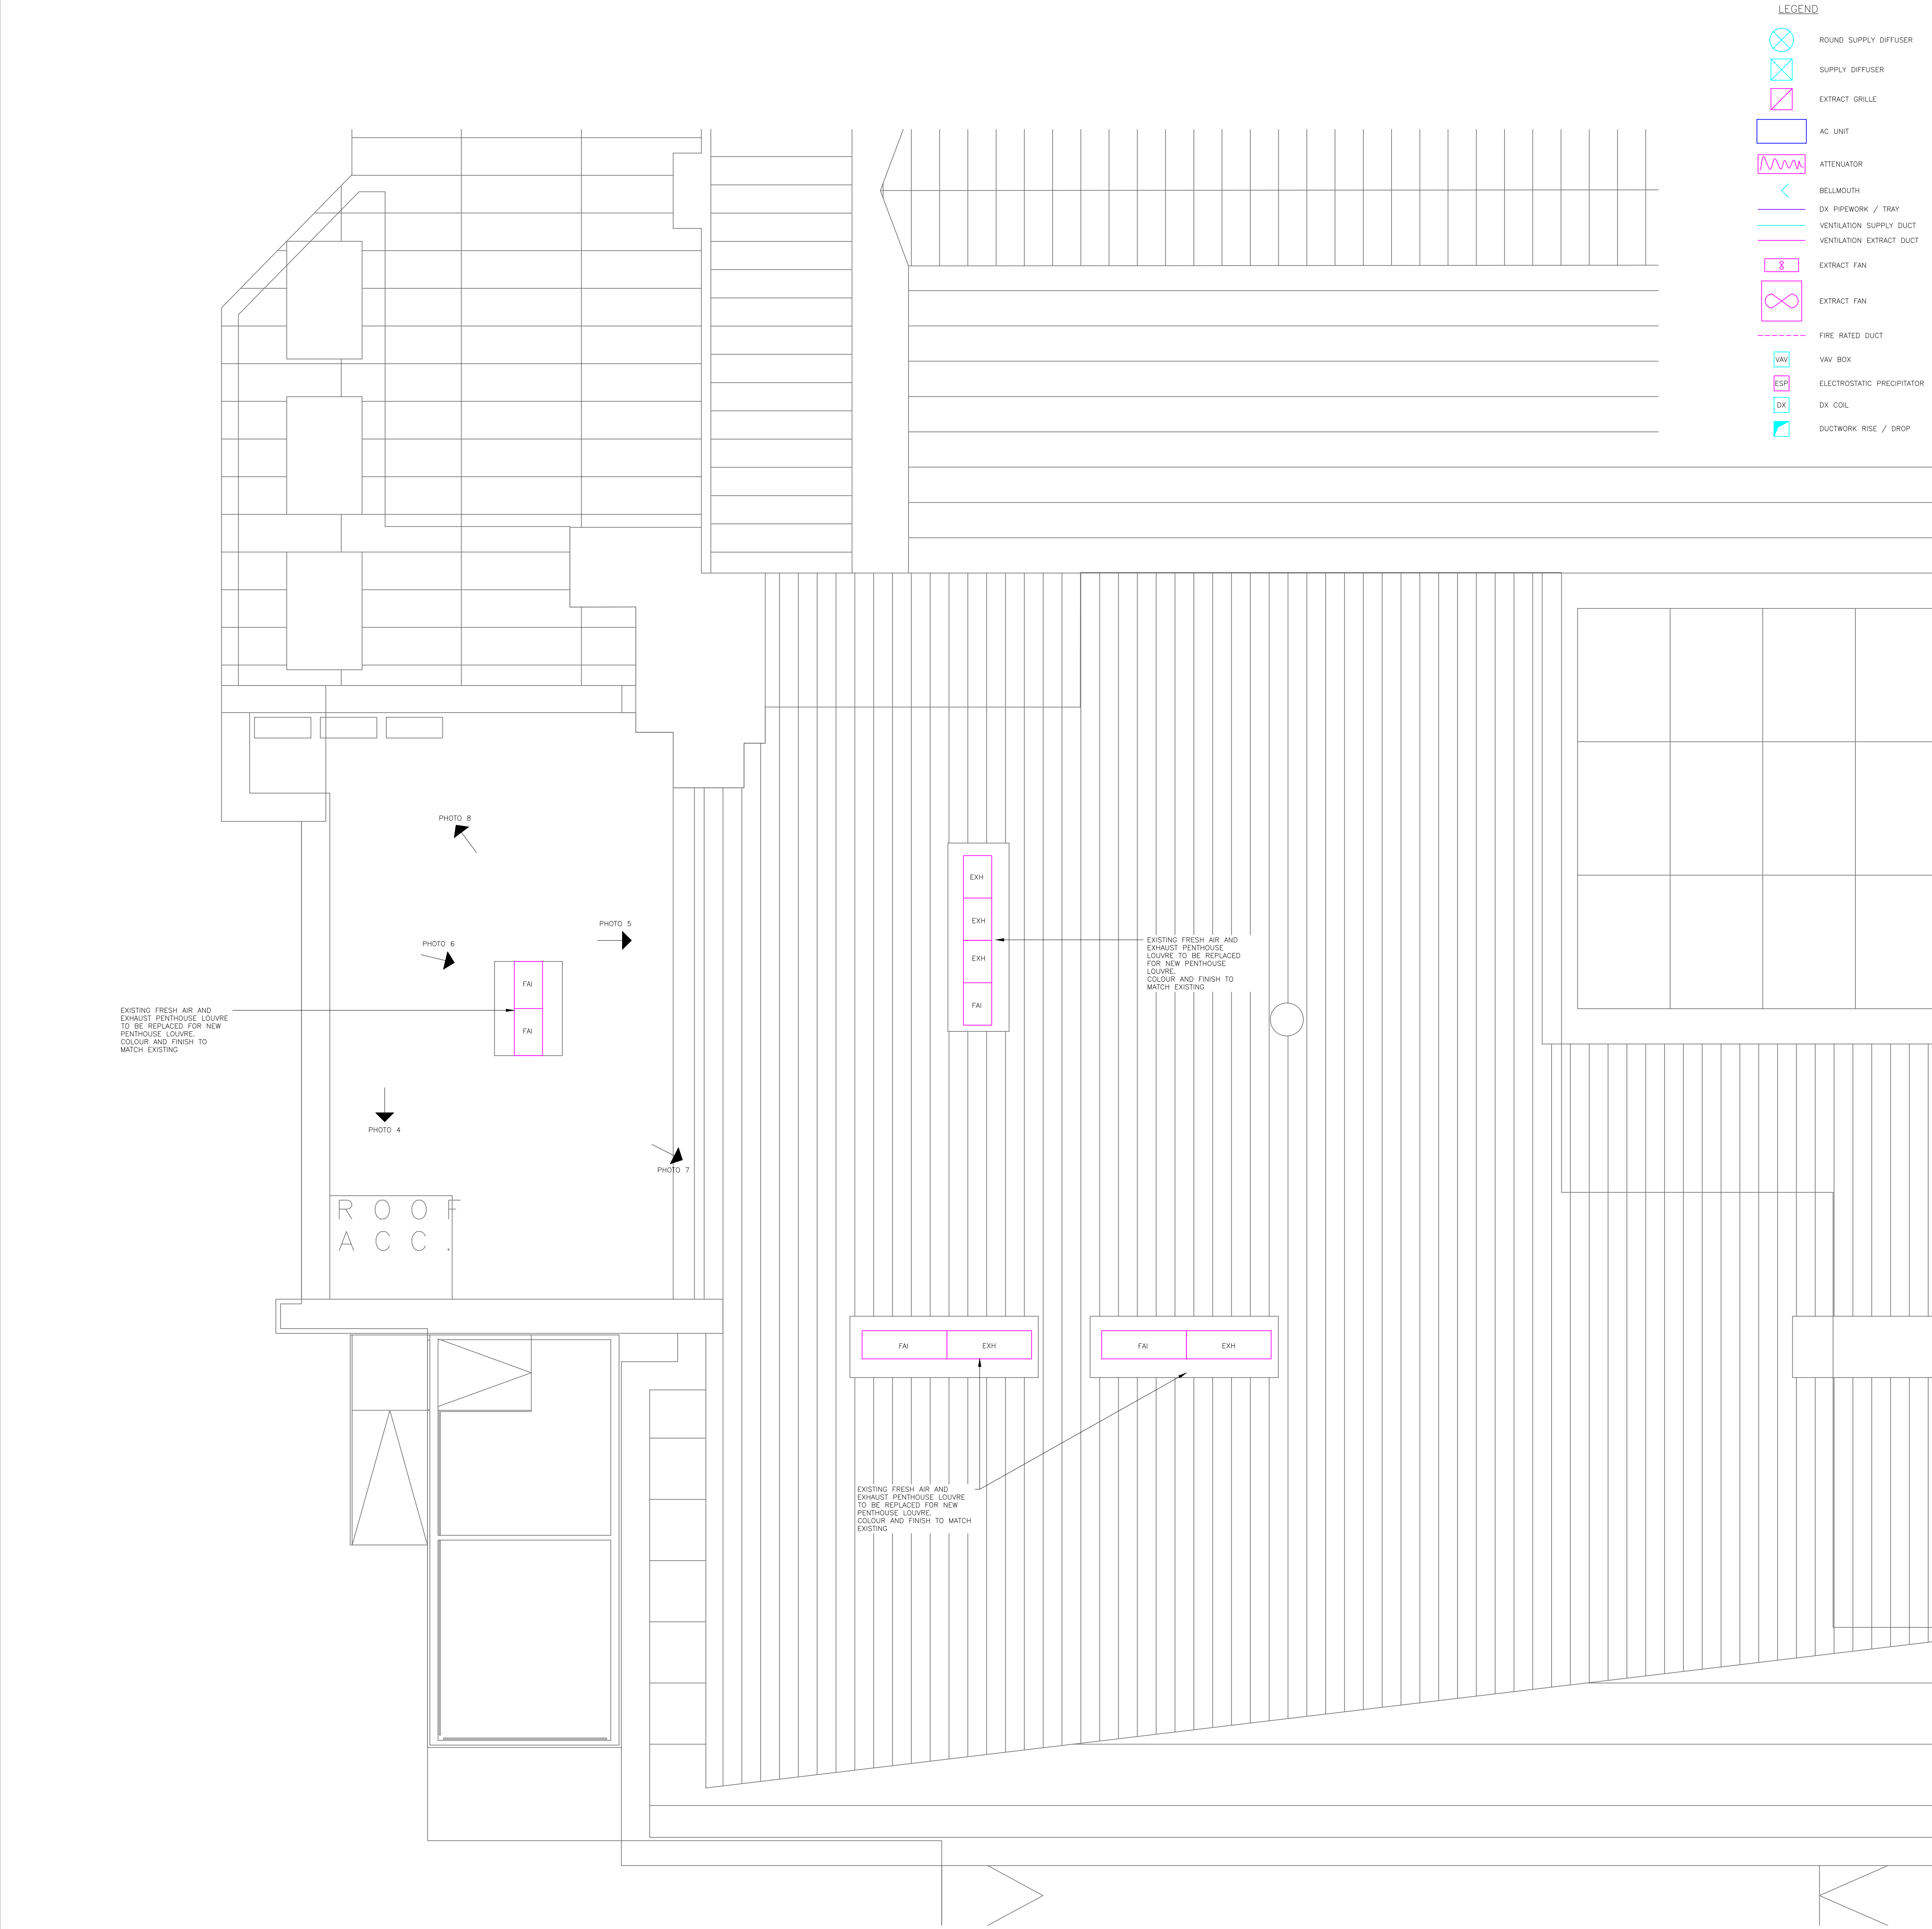


PHOTO 4 – EXISTING ACCESS TO FLAT ROOF.

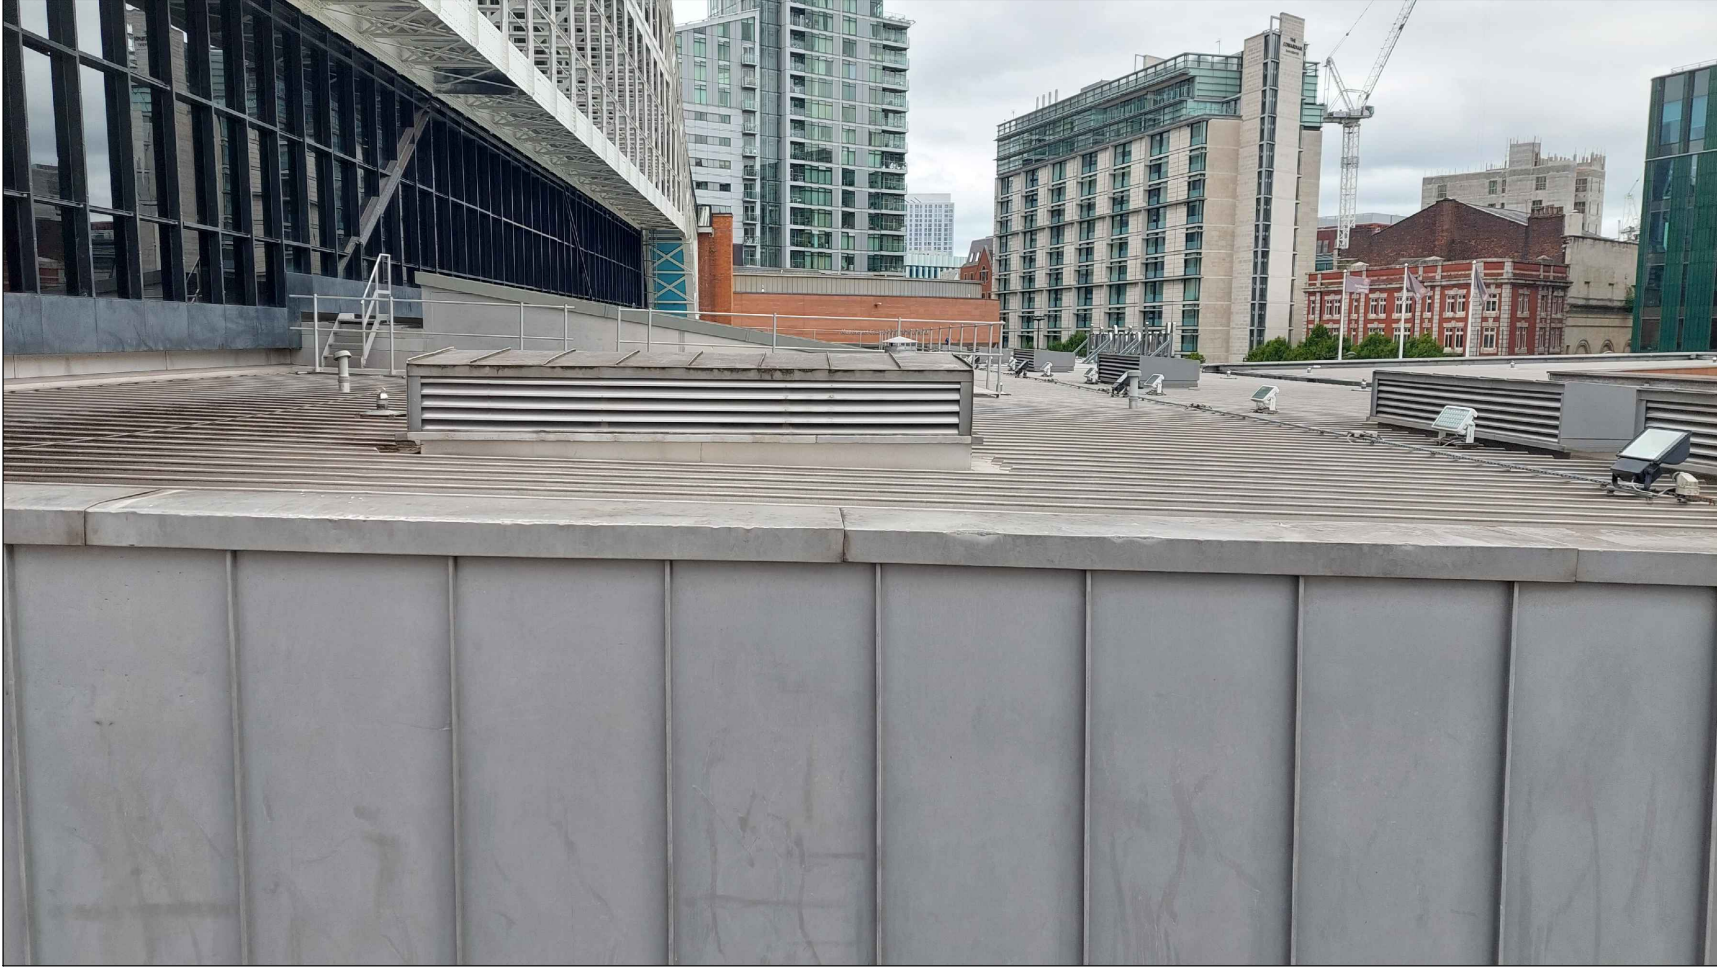


PHOTO 5 – EXISTING FRESH AIR AND EXHAUST PENTHOUSE LOUVRE TO BE REPLACED FOR NEW PENTHOUSE LOUVRE. COLOUR AND FINISH TO MATCH EXISTING



PHOTO 6 – EXISTING FRESH AIR AND EXHAUST PENTHOUSE LOUVRE TO BE REPLACED FOR NEW PENTHOUSE LOUVRE. COLOUR AND FINISH TO MATCH EXISTING



PHOTO 7 – EXISTING FRESH AIR AND EXHAUST PENTHOUSE LOUVRE TO BE REPLACED FOR NEW PENTHOUSE LOUVRE. COLOUR AND FINISH TO MATCH EXISTING



PHOTO 8 – EXISTING 3NO. CONDENSERS SERVING FIRST FLOOR OFFICES.

08/08/23	ISSUED FOR PLANNING	P1	UR
Date	Description	Rev	By

Revision	Description
----------	-------------

consulting engineers

hulley & kirkwood

Manchester Office
2 Commercial Street
Castletfield
Manchester
M15 4RQ
Tel No: 0161 832 2030
E: hk.manchester@hulley.co.uk

...Making Buildings Work

Project:
Manchester Central
Project Windsor
Cobden Rooms

Drawing Title:
Proposed Mechanical Services
Roof
Planning Drawing

Drawing Number:
51007(50)WIND-101

Revision: P1
Date: 07/08/2023
Scale: 1:50
Drawn By: U.Rehan
CAD Dwg File: 51007(50)WIND-101.dwg
Arch. Base Dwg:

Issue Status:
Preliminary