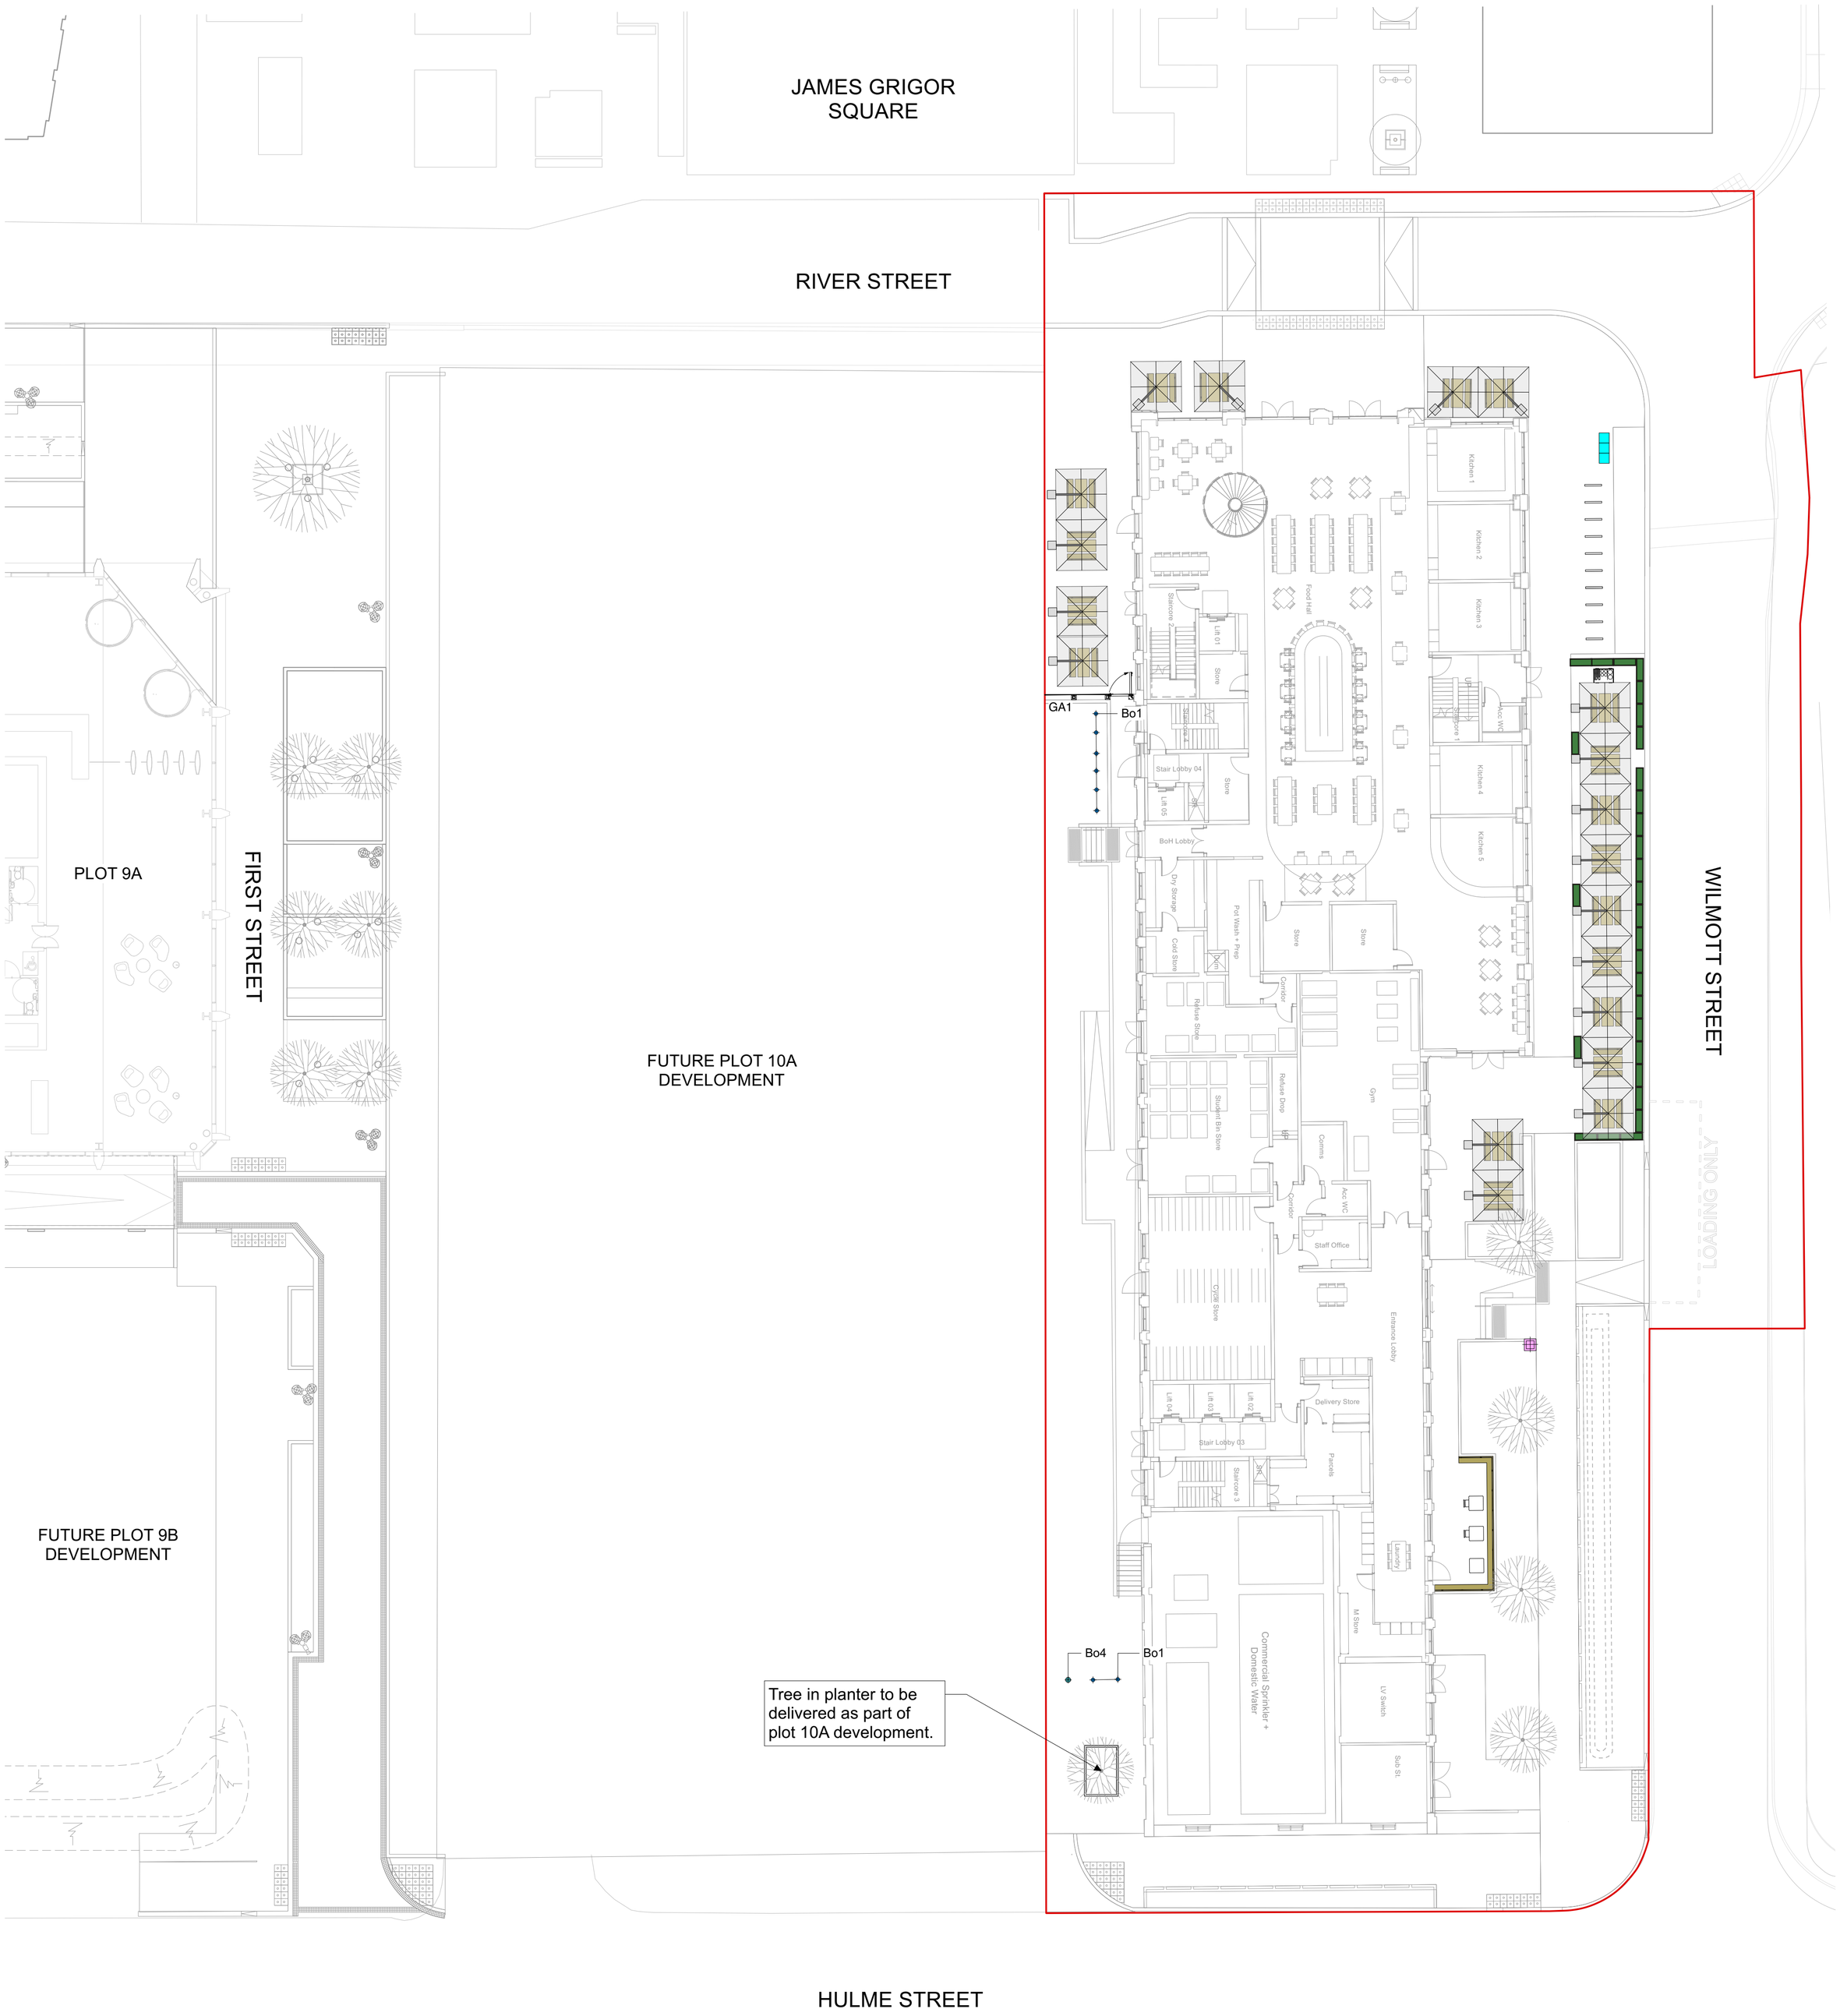

KEY

Application Boundary

FURNITURE

EXISTING HYDRANT

PROPOSED FIXED BOLLARD
Bo1

PROPOSED FIXED BOLLARD
Bo2
- Automatic telescopic bollards

TREE PLANTER
- 3m x 2m
- To Hulme Street site entrance

BIERKELLER TABLE SET

TIMBER BENCH

WAY FINDING TOTEM
- Design to be developed in next stages

RAISED PLANTER
- Mobile planter to outdoor dinning area along Wilmott Street

PARASOL UMRELLA
- 3m x 3m

CYCLE STAND

LITTER & RECYCLING BINS

LITTER & RECYCLING BINS
- Removeable bistro table and chair sets.
Shown indicatively only

BESPOKE STEEL SCREEN & GATE
GA1
To servicing yard and Pocket Square interface
- Supplier: tbc
- Size: H 2100mm above ground; W to be site measured
- Materials: Galvanised steel
- Finish: Powder coated
- Colour: RAL colour tbc

Revision	Date	Description	Drawn	Apprvd.
S4-P06	04-05-23	1 no. totem removed	YH	RM
S4-P05	24-04-23	Gate addition	EF	RM
S4-P04	20-04-23	Update to suit new layout	YH	RM
S4-P03	30-03-23	1 no. parasol removed	YH	RM
S4-P02	28-03-23	Amends following building layout changes	YH	RM
S4-P01	03-02-23	First Issue	YH	RM

Client Select Property Group

Project First Street Plot 10b

Drg Title Furniture

Created on	Created by	Approved by
02-09-22	YH	RM

Scale	Size	Workstage
1:200	A1	For planning

Drg No.
PL1471.3-PLA-ZZ-00-DR-L-004

Suitability	Revision
S4	P06

Planit I.E. Limited
E: info@planit-ie.com **W:** planit-ie.com

MANCHESTER
2 Back Grafton St , Altrincham, WA14 1DY
T: 0161 928 9281

LEEDS
No.1 Aire Street, Leeds Station, Leeds, LS1 4PR
T: 0113 824 6413

LIVERPOOL
Tempest 5.3, 12 Tithebarn Street, Liverpool, L2 2DT
T: 0151 363 1230

LONDON
Unit 6 Waterside, 44-48 Wharf Road, London, N1 7UX
T: 0207 253 5678

STANDISH
Standish Gatehouse, Stonehouse, Gloucestershire, GL10 3BZ
T: 0145 360 7080

THIS DRAWING IS COPYRIGHT PROTECTED AND MAY NOT BE REPRODUCED IN WHOLE OR PART WITHOUT WRITTEN AUTHORITY FROM THE OWNER.

NOTES:
1. Do not scale from this drawing.
2. Always work to noted dimensions.
3. All dimensions are in millimetres unless otherwise stated.
4. All setting out, levels and dimensions to be agreed on site.
5. The dimensions of all materials must be checked on site before being laid out.
6. This drawing must be read with the relevant specification clauses and detail drawings.
7. Order of construction and setting out to be agreed on site.

© Planit I.E. Limited