



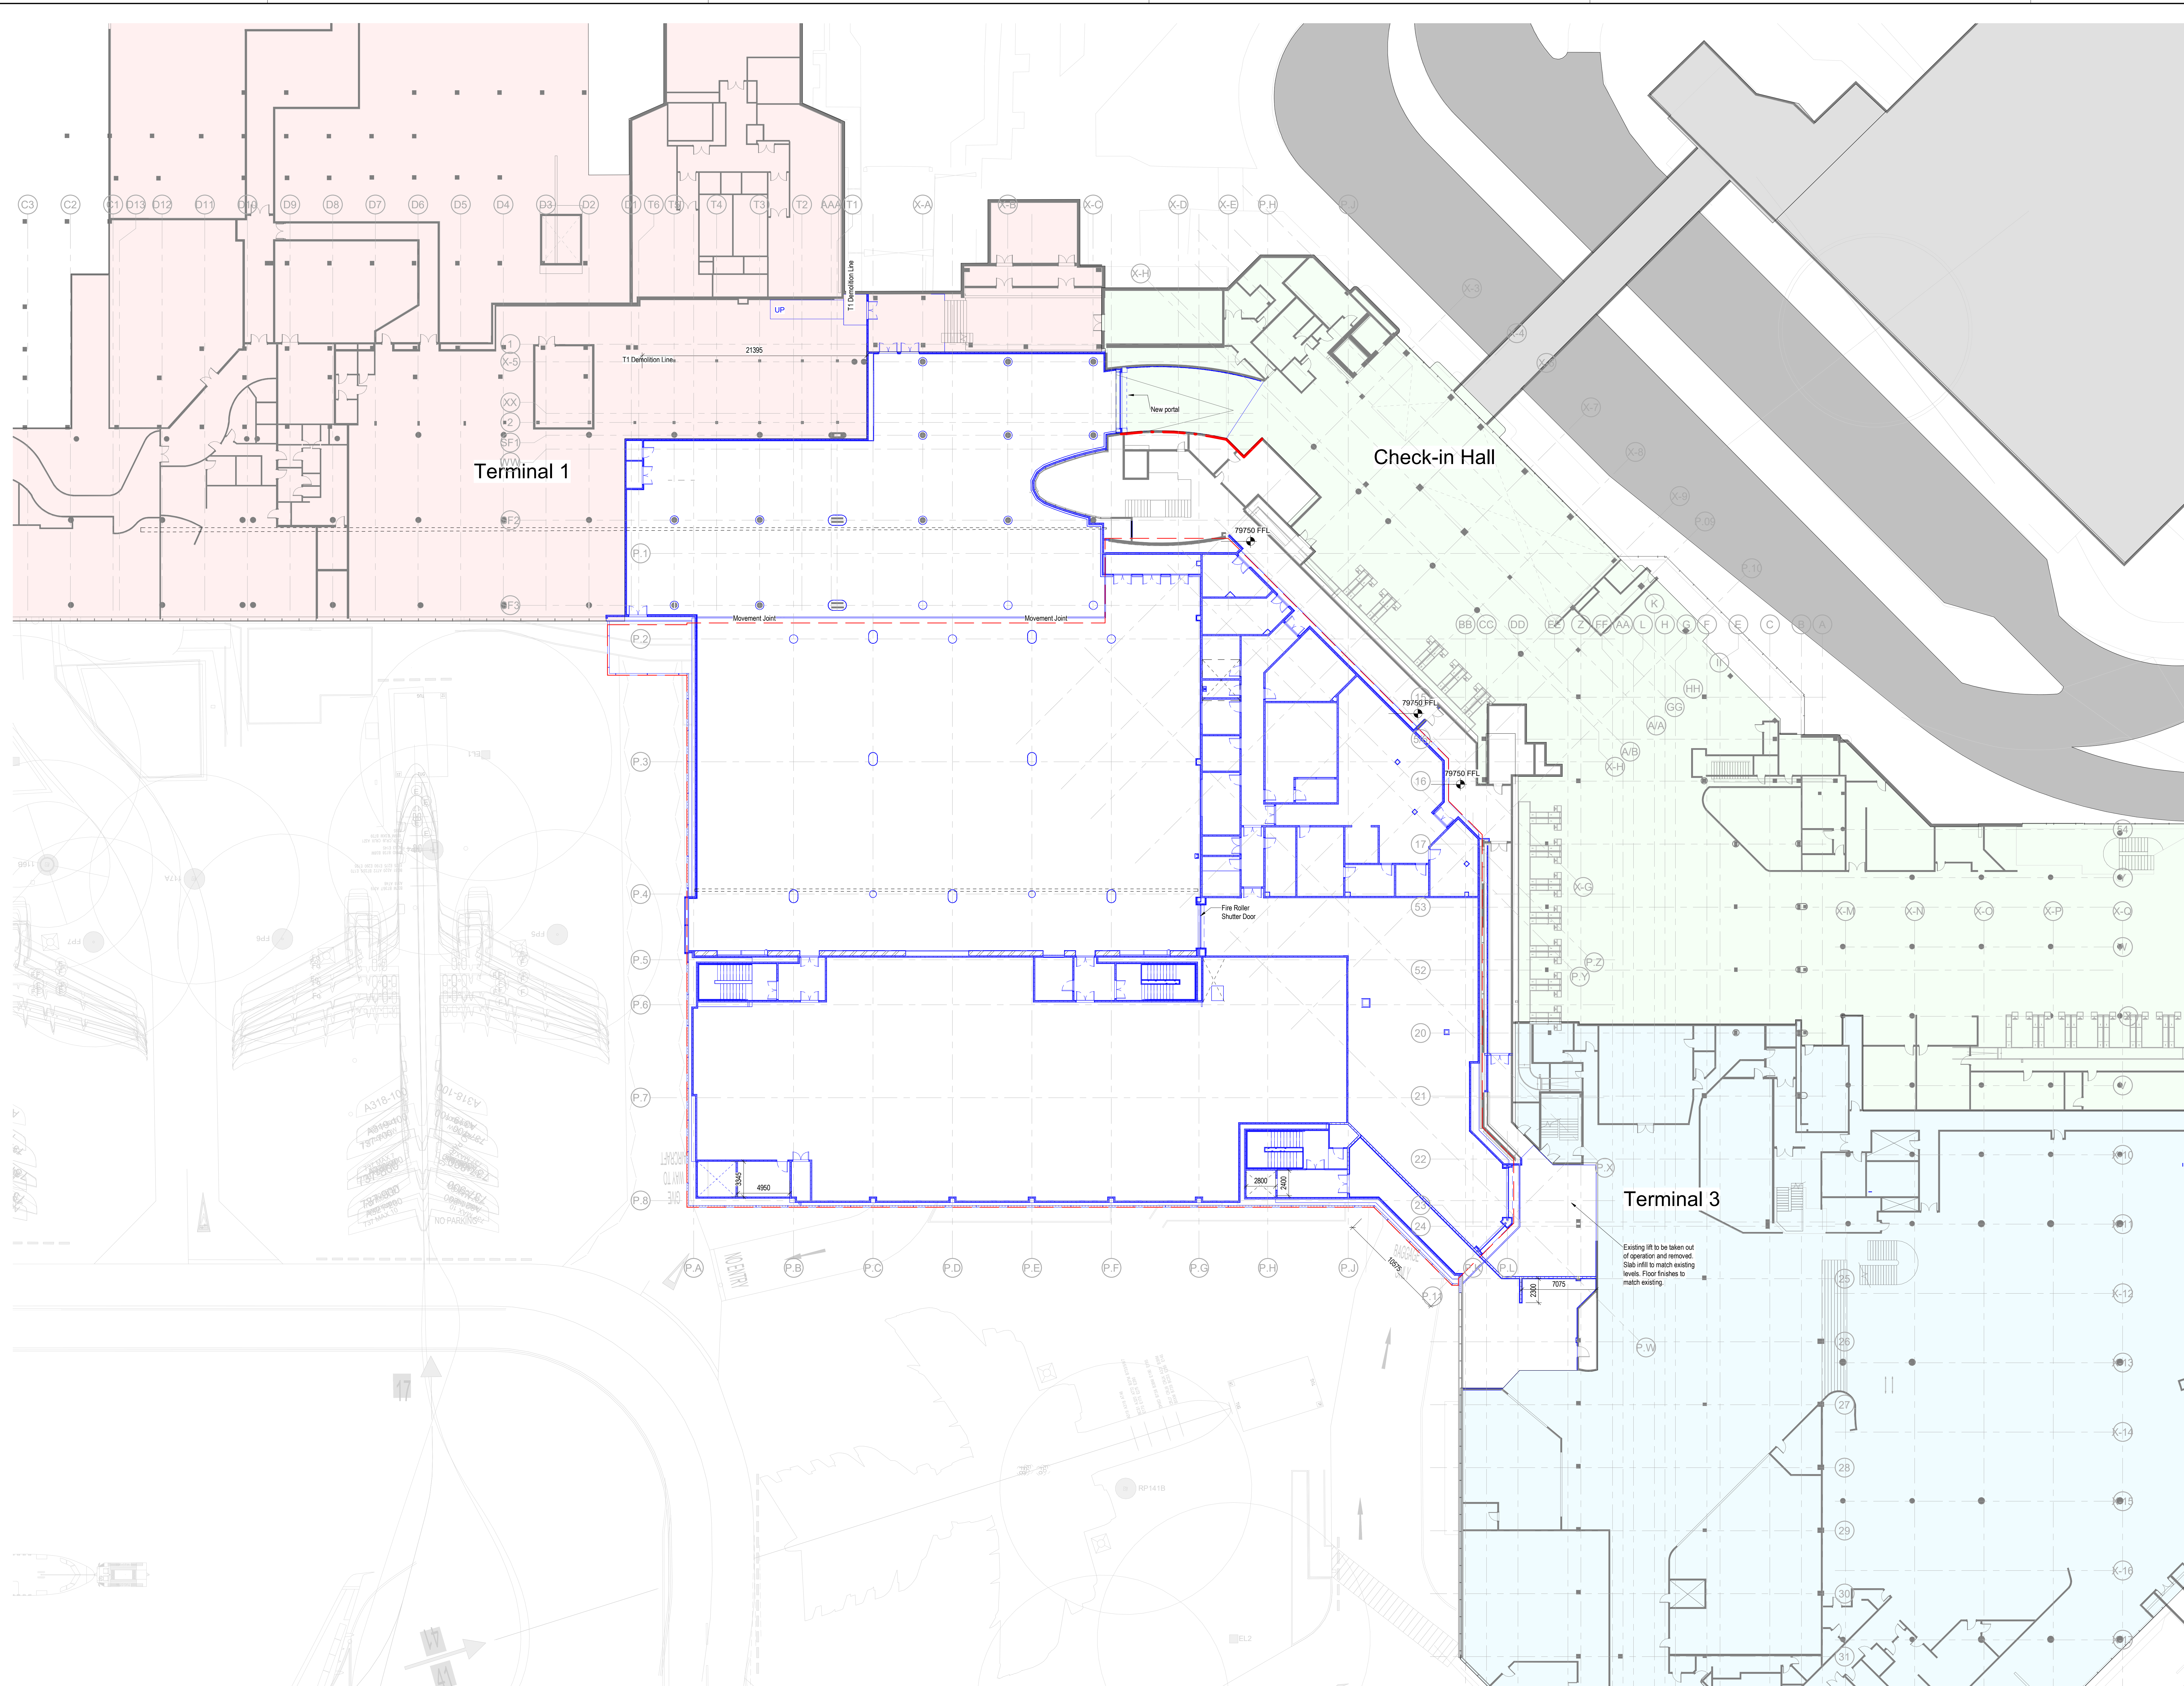

NOTES:
1. SAFETY IS A PRIORITY. IF YOU HAVE ANY CONCERN ABOUT SAFETY IN THE CONSTRUCTION OF A TRAFFIC USE OF THE WORKS DESCRIBED, PLEASE RAISE IT IMMEDIATELY WITH THE PROJECT MANAGER.
2. DO NOT SCALE FROM THIS DRAWING.
3. ALL DIMENSIONS TO BE CHECKED ON SITE.
4. THE DRAWING SHALL BE READ IN CONJUNCTION WITH ALL OTHER ARCHITECTURAL, MECHANICAL, ELECTRICAL, SERVICE AND STRUCTURAL DRAWINGS, SPECIFICATION, SCHEDULES, REPORTS AND ASSOCIATED DOCUMENTS.
5. THE DRAWING SHOWS DESIGN INTENT AND SHALL NOT BE USED FOR CONSTRUCTION OR INSTALLATION PURPOSES.
6. THE CONTENT OF THIS DRAWING SHALL REQUIRE THE CONTRACTOR TO CONFORM WITH ALL THEIR SPECIALISTS AND INSTALLERS ALL ASPECTS OF THE WORKS COVERED BY THE CONTRACT. THIS SHALL INCLUDE BUT NOT BE LIMITED TO FULL COORDINATION WITH THE BUILDING AND ALL ELEMENTS THEREIN. LEAD TIME, PROGRAMME OF WORKS, CONSTRUCTION MATERIALS / FINISHES, ACCESS FOR INSTALLATION AND MAINTENANCE, INTEGRATION WITH OTHER ELEMENTS TO ALLOW FULL FUNCTIONALITY OF ALL ELEMENTS, ETC. REFER TO RELEVANT WORK SURVEY DRAWINGS WHERE THEY EXIST TO DETERMINE FROM SITE SURVEY DETAILS OF EXISTING.

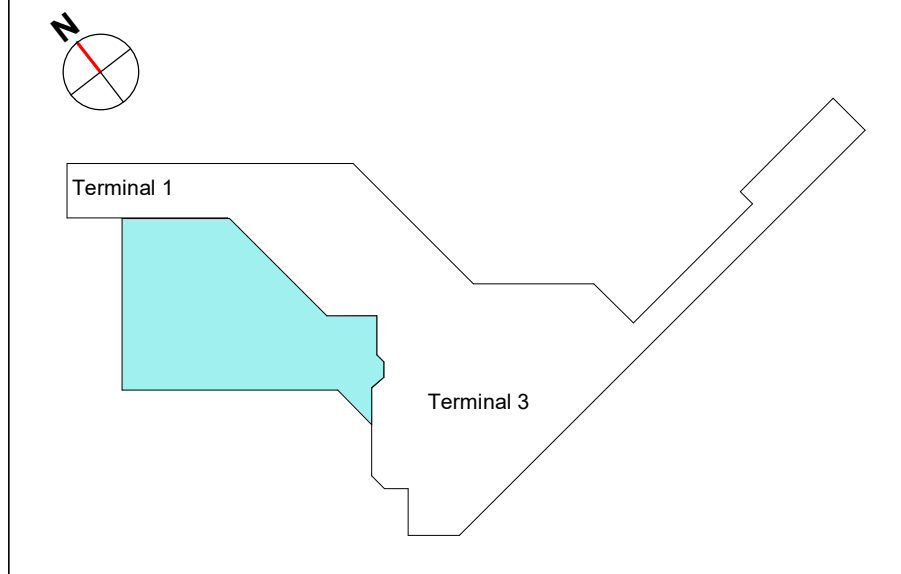

FOR PLANNING PURPOSES ONLY

LEGEND
Existing Construction
New Construction
Planning Application Boundary
Manchester Airport Land Ownership

V1	ET	03/03/23	Planning Submission
Rev	Drn	Date	Description
This drawing supersedes:			
Client			
PASCALL +WATSON			
Jacobs			
Title MAN TERMINAL 3			
GENERAL ARRANGEMENT			
LEVEL 20 - PROPOSED			
PROPOSED			
Project Name T3 SECURITY AREA RE-PROVISION		Scale C1	Title N/A
Client Manchester Airport Group		Drawing Originator Pascall + Watson	Originator Job No. 6944
Drawn By C.Wilkinson		Checked By J.Wong	Purpose of Issue For Information
Proj Number M1004428		Location MAN.TL3.20.SE	Scale As Indicated
City PWL		Client A GA BLDSTR	Number 4260
Rev V1		Drawn S2	
Notes: Contractors are responsible for the verification of all dimensions on site and the architect is to be informed of any discrepancy. Do not scale from this drawing. Use figured dimensions only. This drawing may contain Ordnance Survey Mapwork and Baster data. © Crown Copyright and database right 2013. Ordnance Survey Licence number: 10006116.			