


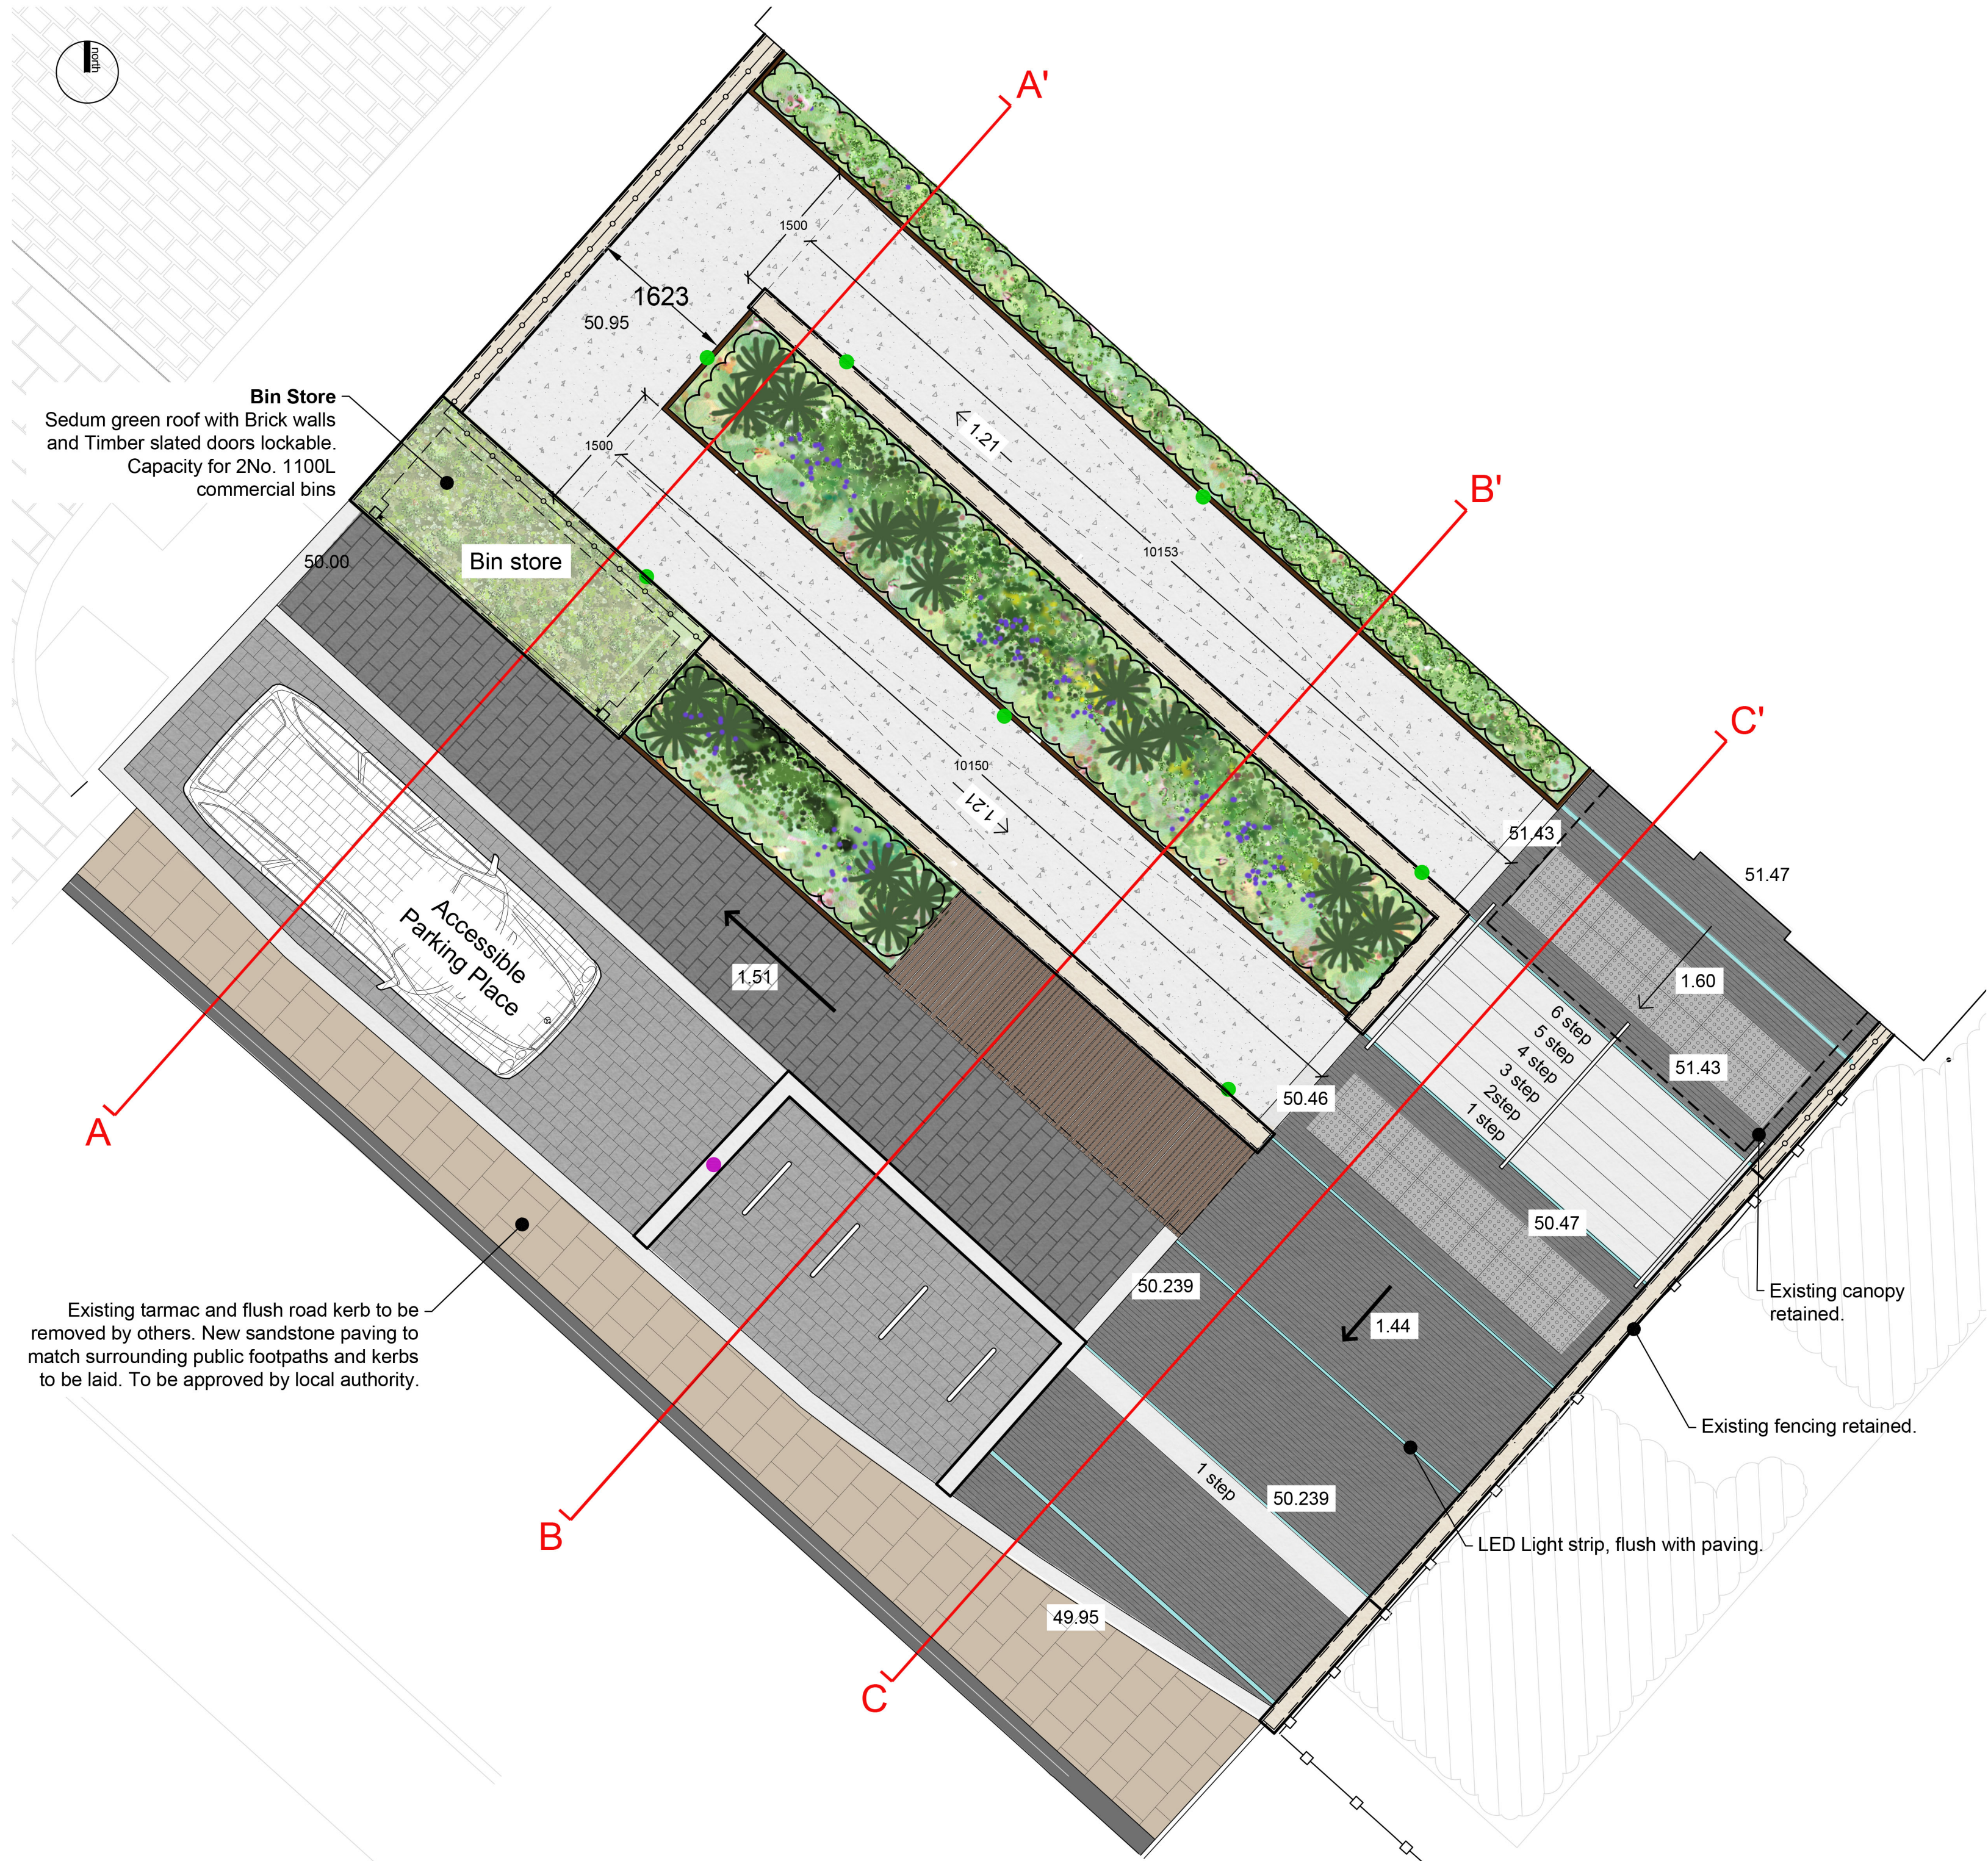

Bin Store
Sedum green roof with Brick walls and Timber slated doors lockable.
Capacity for 2No. 1100L commercial bins

Bin store

Accessible
Parking Place

Existing tarmac and flush road kerb to be removed by others. New sandstone paving to match surrounding public footpaths and kerbs to be laid. To be approved by local authority.

KEY

Existing Planting

Proposed Path
Hardscape Kobra Granite setts, flamed, 200mm x 100mm, sawn.

Proposed Accessible Parking Bay
Hardscape Kobra Granite Setts, flamed, 100 x 100mm

Proposed Public Footpath
Sandstone paving to match surrounding public footpaths in material type and dimensions. Local authority to approve.

Main Entrance Approach
Dutch clay paving, London Stone, Amersham Clay Pavers

Accessible Ramp
Concrete surface.

Proposed Steps
Hardscape Granite Mist, flamed, with bullnose and visibility strip in Kobra Granite. 300mm tread, 160mm riser.

Hazard Paving
Corduroy hazard paving to top and bottom of steps, natural stone

Timber Slated Seating
Treated, planed timber slated seat, 100 x 75 x 1300mm Slates. Fixed to wall via metal frame.

Brick Walls
Type of brick to match existing building facade along Gun Street. Stretcher bond, with sandstone stone coping.

Flush Road Kerb
Stone kerb to match surrounding public footpath kerbs in material type and dimensions, local authority to approve.

Flush Granite Kerb
Hardscape Granite Mist, flamed, 200mm x 915mm.

Raised Granite Kerb
Hardscape Granite Mist, flamed, 200mm x 250mm x 915mm.

Metal Handrail
Stainless Steel Handrail, to be designed by others and approved prior to installation.

Metal Railings
1.1m high, Jacksons Fencing, Sentry Metal Railings, Powder coated black, or similar approved.

Raised Planter
Raafit Planterline steel planter system. 3mm thick, 700mm high with 40mm return. CorTen, unweathered finish.

LED Light Strip
Flush block paving lighting strip
Real Tech UK, LED block paving

Proposed Planting
A selection of shrubs chosen for their site suitability, form, texture and colour. Refer to planting schedule for more information.

Cycle Hoops
4No. Broxap Harrogate Cycle Hoops. Installed to manufacturers details.

Ramp Lighting
Recessed Wall lights to light accessible route, 7No.

Parking Signage
Permit Holders Only Parking Signage. Galvanised steel post with sign, 1m high.