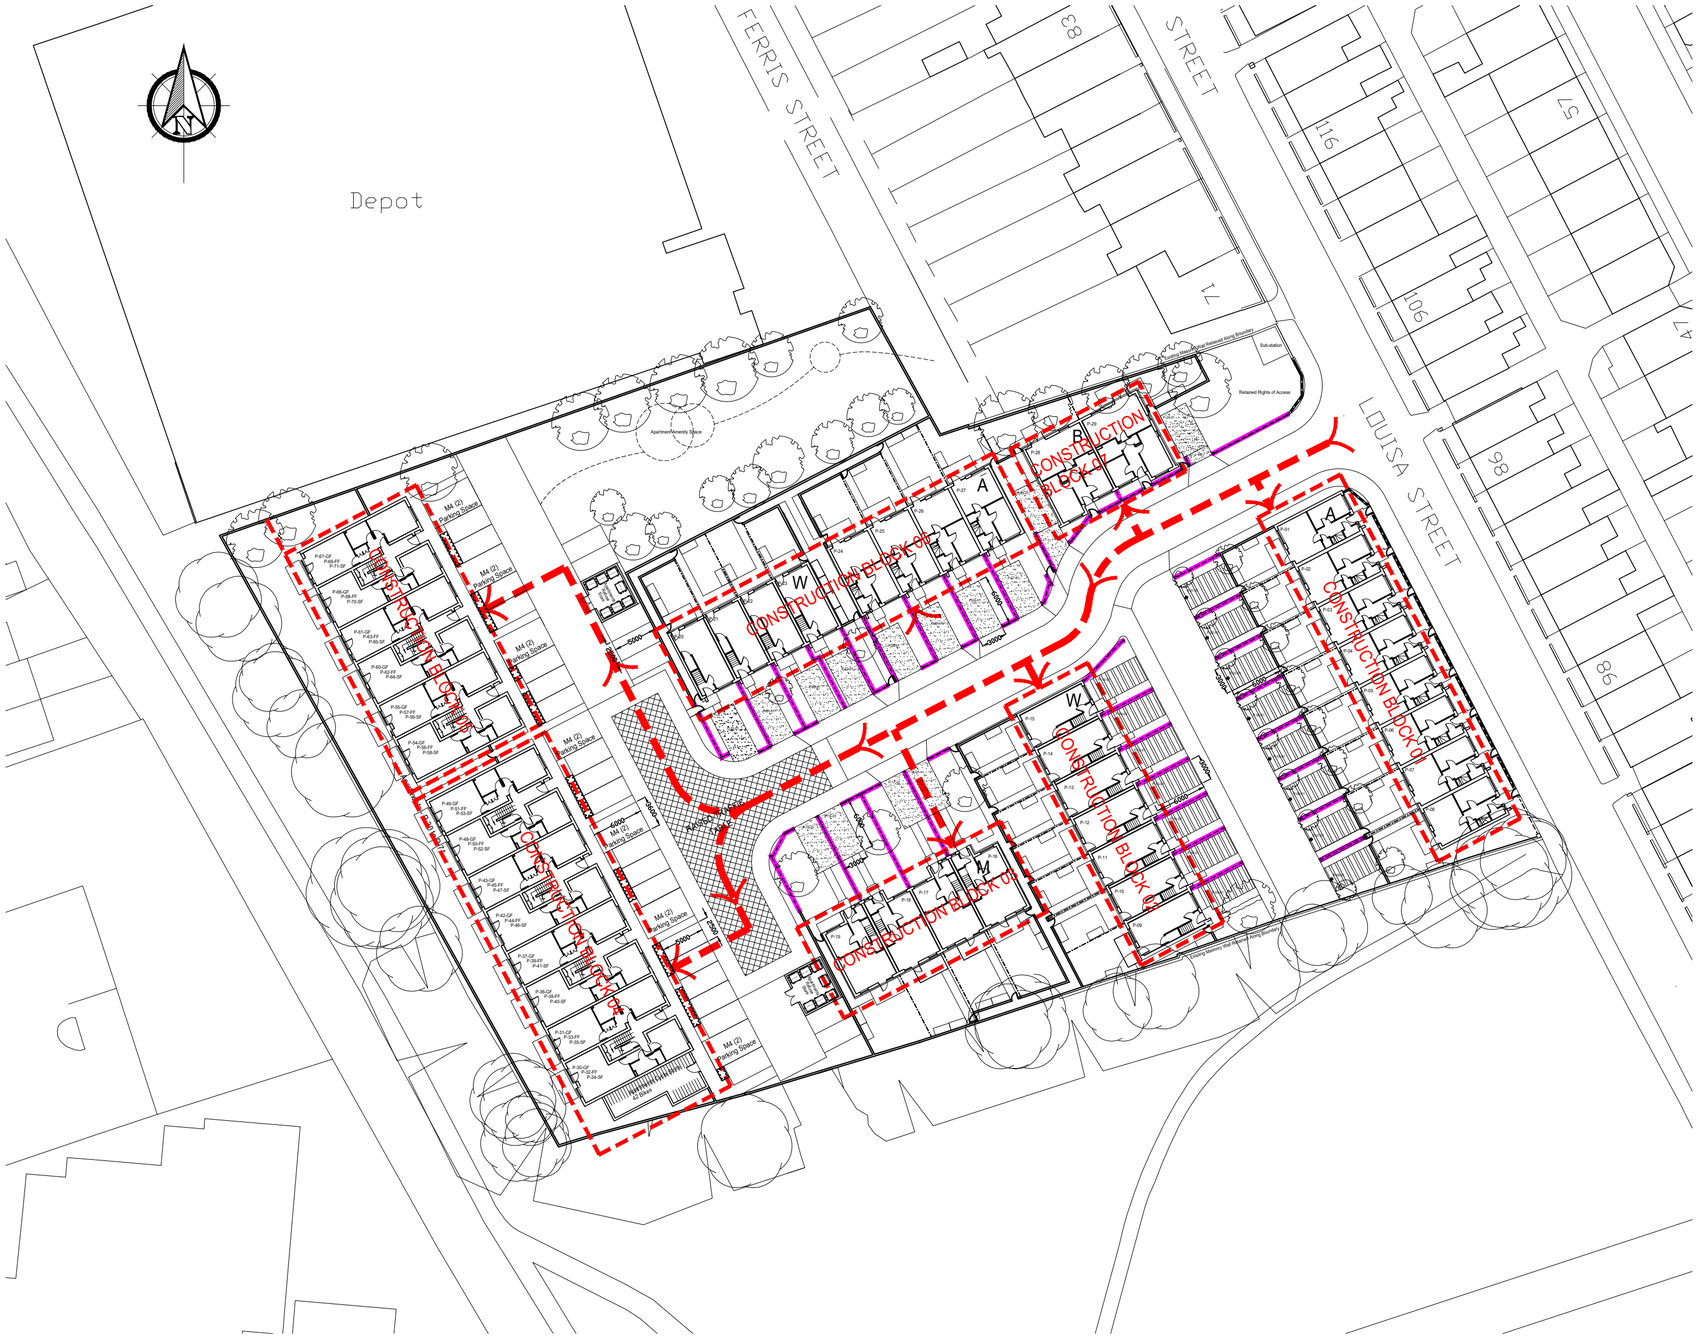
Depot
FERRIS STREET
STREET
LOUISA STREET
83
116
57
71
106
47
98
86
CONSTRUCTION BLOCK 01
CONSTRUCTION BLOCK 02
CONSTRUCTION BLOCK 03
CONSTRUCTION BLOCK 04
CONSTRUCTION BLOCK 05
CONSTRUCTION BLOCK 06
CONSTRUCTION BLOCK 07
A
B
W
M
Apartment/Amenity Space
Retained Rights of Access
Substation
Communal Refuse Store
Existing Estate Wide Parking Spaces
M4 (2) Parking Space
Access Road
Bin Store
Cycle Store
Apartment Bin Store
Apartment Cycle Store
P-01-GF P-01-FF P-01-SF
P-02-GF P-02-FF P-02-SF
P-03-GF P-03-FF P-03-SF
P-04-GF P-04-FF P-04-SF
P-05-GF P-05-FF P-05-SF
P-06-GF P-06-FF P-06-SF
P-07-GF P-07-FF P-07-SF
P-08-GF P-08-FF P-08-SF
P-09-GF P-09-FF P-09-SF
P-10-GF P-10-FF P-10-SF
P-11-GF P-11-FF P-11-SF
P-12-GF P-12-FF P-12-SF
P-13-GF P-13-FF P-13-SF