


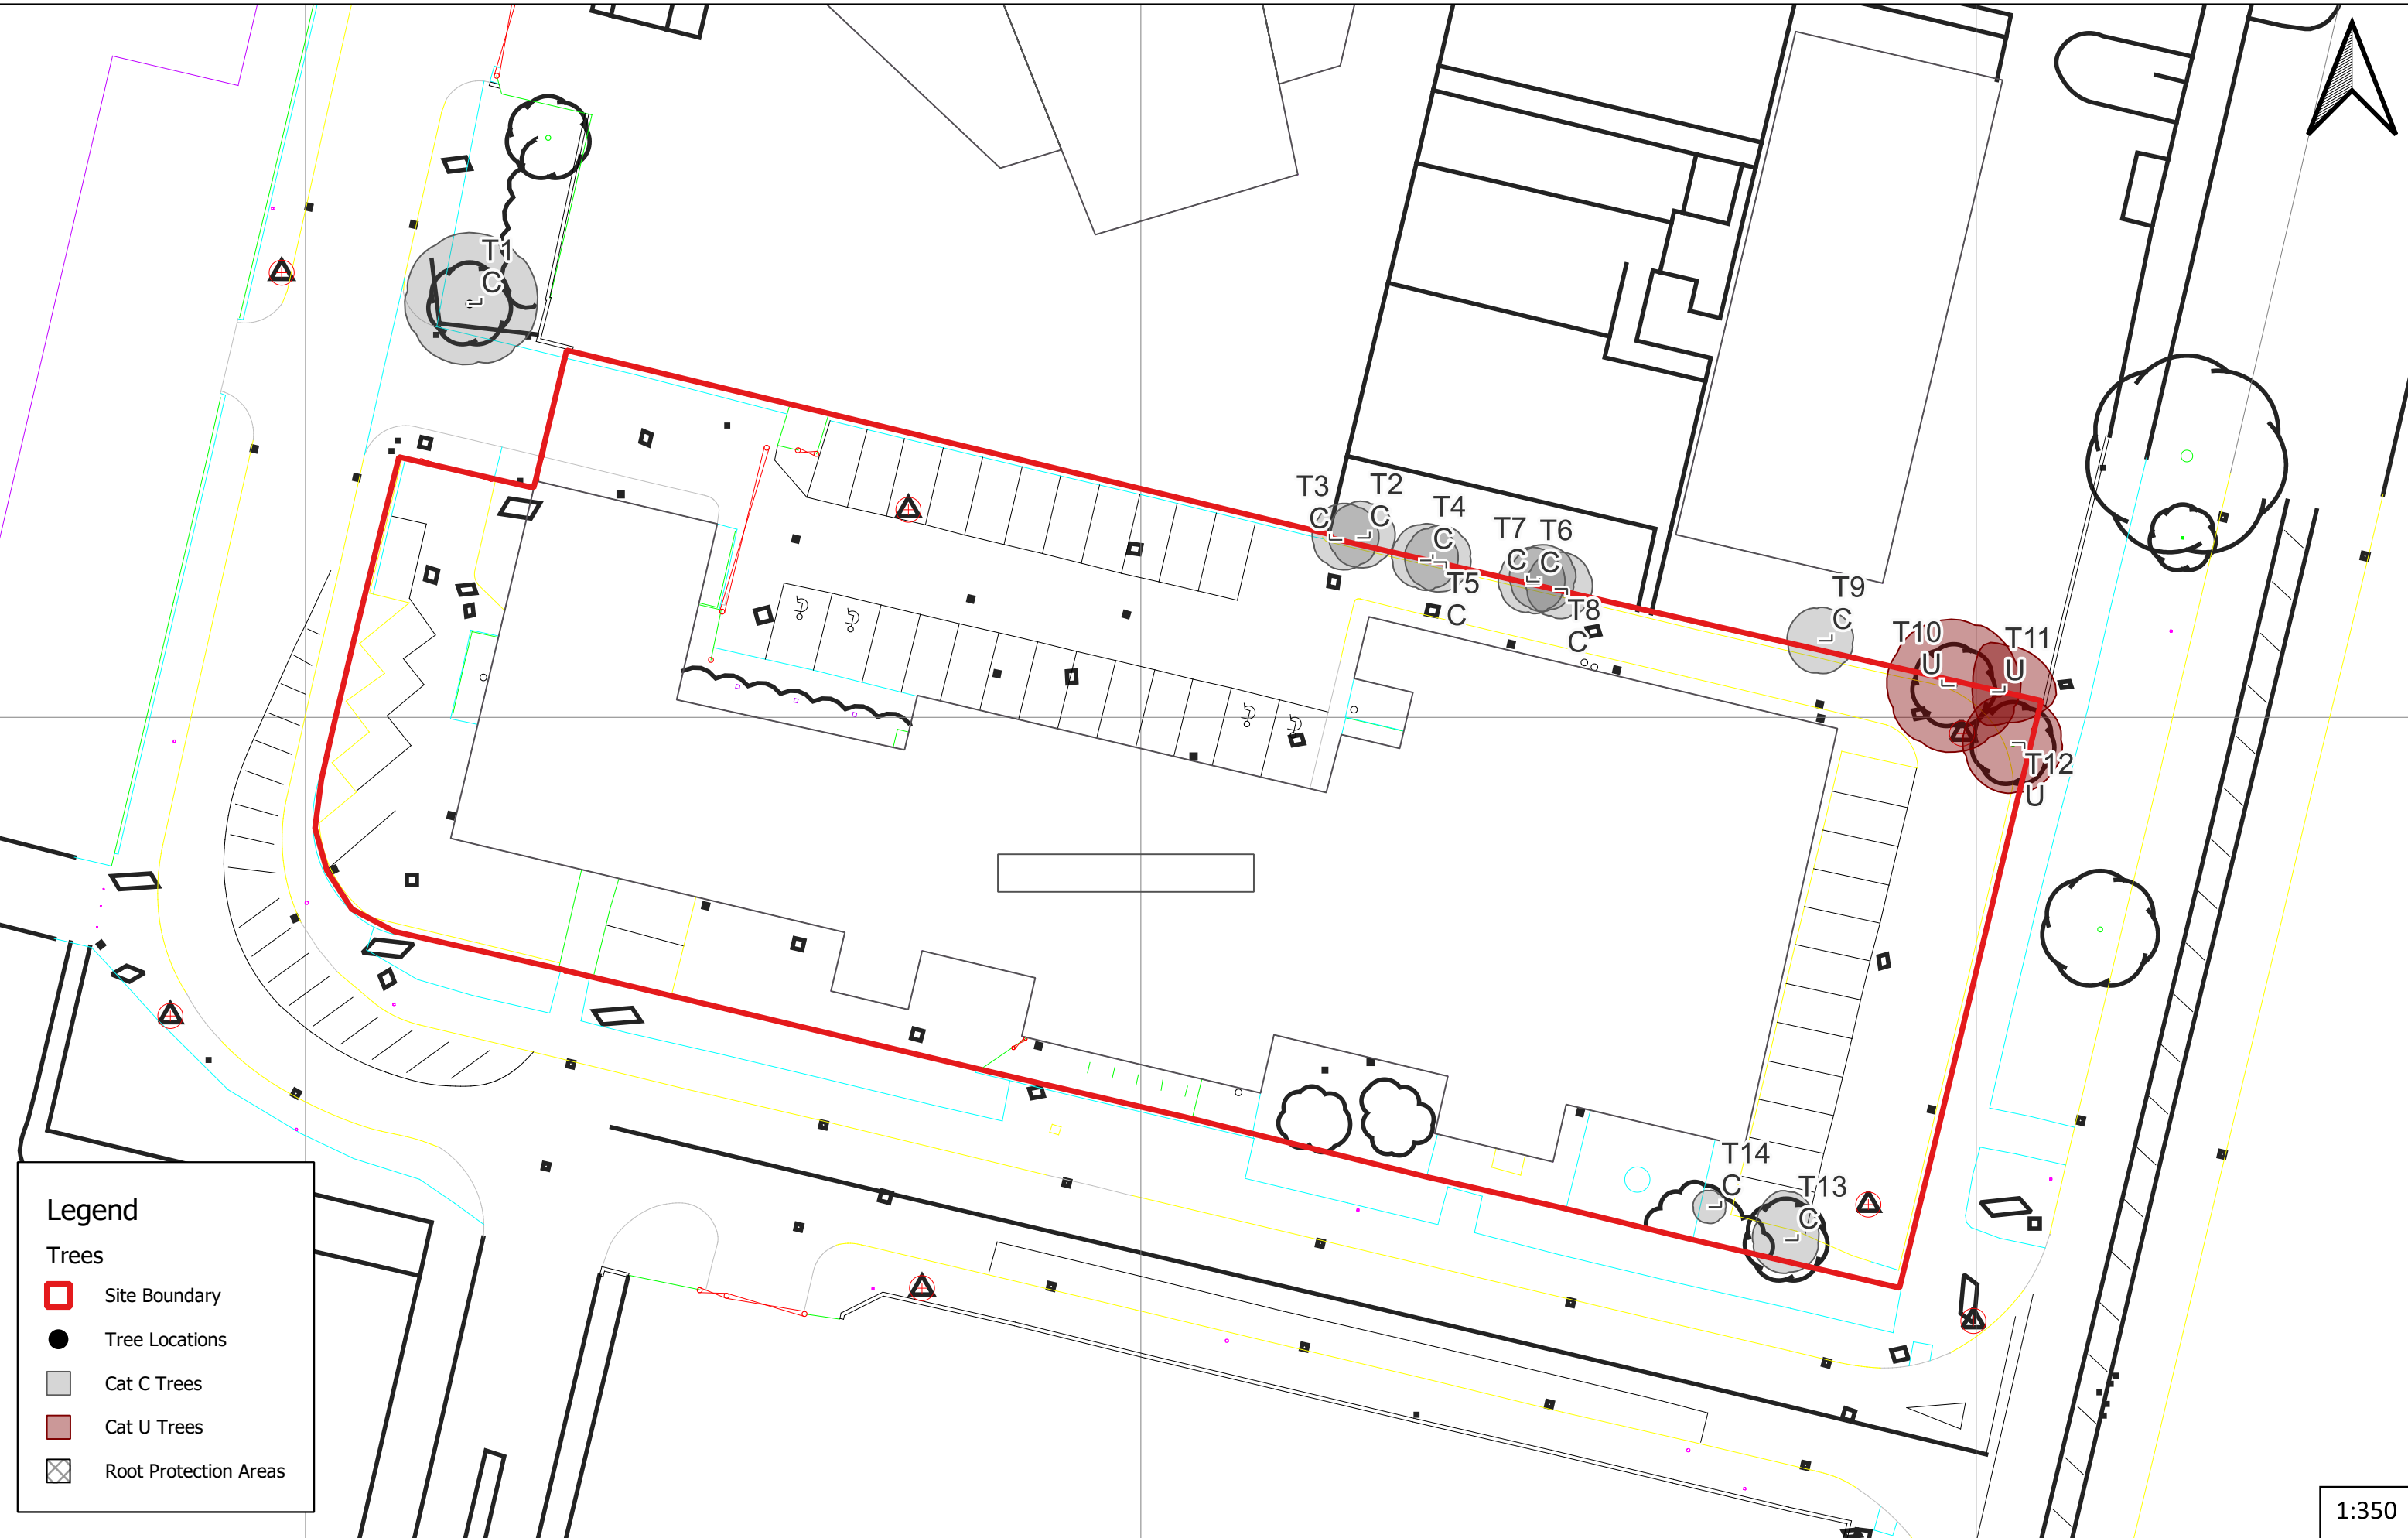

Legend

Trees

Site Boundary


Tree Locations

Cat C Trees

Cat U Trees

Root Protection Areas

Simon House - Tree Constraints Plan

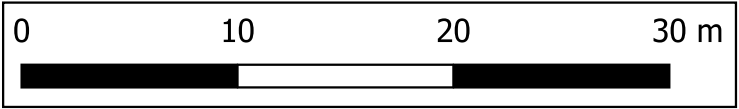

Surveyed By: R Rainford

Date Surveyed: 07/02/2023

Map 1 of 1

Simon House BS5837 Survey

1:350

