

Artison Legacy Report											
Hedge											
Nr	Code	Plant Name	Height/Spread/Grade	Girth	Age	Root	Container	Habit	Form	Density/m2	
279	PL	Prunus lusitanica	100-125cm			C	SL	Bushy		3.00	
Herbaceous											
Nr	Code	Plant Name	Height/Spread/Grade	Girth	Age	Root	Container	Habit	Form	Density/m2	
51	Achl T	Achillea Terracotta	30-40cm			C	3L			4.00	
16	Ah HJ	Anemone hybrida 'Honoreine Jobert'	30-40cm			C	3L			4.00	
36	Ah MV	Anemone hybrida 'Max Vogel'	30-40cm			C	3L			5.00	
18	Am	Alchemilla mollis	30-40cm			C	3L			4.00	
24	Aslbf F	Asilbe 'Fand'	30-40cm			C	4L			4.00	
13	BBW	Bergenia 'Bressingham White'	30-40cm			C	3L			4.00	
14	Cx mE	Carex monarwii 'Evergold'	30-40cm			C	3L			4.00	
77	Dc	Deschampsia cespitosa	30-40cm			C	3L			4.00	
55	GJB	Geranium 'Johnson's Blue'	30-40cm			C	3L			4.00	
34	Gm mcr S	Geranium macrorrhizum 'Spessart'	20-25cm			C	3L			4.00	
30	LmlB	Lilope muscari 'Uloc Beauty'	30-40cm			C	3L			4.00	
18	Nrc IF	Narcissus 'Ice Follies'	10-15cm						Bulb	4.00	
39	Pnn d H	Pennisetum alopecuroides 'Hareline'	30-40cm(D)			C	3L			4.00	
28	RRG	Rutbeckia fulgida 'Goldsturm'	30-40cm			C	3L			4.00	
Shrub											
Nr	Code	Plant Name	Height/Spread/Grade	Girth	Age	Root	Container	Habit	Form	Density/m2	
33	AcB R	Aucuba japonica 'Kazamine'	30-40cm			C	3L			4.00	
75	CaS	Cornus alba 'Sibirica'	40-60cm			C	3L	Branched		4.00	
39	CcRP	Cotinus coggygria 'Royal Purple'	40-60cm			C	3L	Branched		4.00	
188	Chv AP	Choiysia 'Astec Pearl'	30-40cm			C	3L	Bushy		4.00	
74	CIS	Choiysia ternata 'Sundance'	30-40cm			C	3L	Bushy		4.00	
139	Dtr el	Deutzia elegantissima 'Rosecland'	30-40cm			C	3L			4.00	
68	EREG	Euonymus fortunei 'Emerald 'n' Gold'	30-40cm			C	3L	Bushy		4.00	
144	EPG	Euonymus fortunei 'Emerald Gaiety'	20-25cm			C	3L	Bushy		4.00	
64	ELJH	Euonymus japonicus 'Jean Hughes'	30-40cm			C	3L			4.00	
97	Eve	Elaeagnus x ebbingei	40-60cm			C	3L	Branched		4.00	
134	FMP	Fuchsia 'Mrs Poppie'	30-40cm			C	3L	Bushy		4.00	
99	Fts Ja	Fatsia japonica	30-40cm			C	3L	Leader		4.00	
10	HaA	Hydrangea arborescens 'Annabelle'	40-80cm			C	10L	Branched		4.00	
33	HaRE	Hebe oblitans 'Red Edge'	40-60cm			C	3L			4.00	
14	Hb AG	Hebe 'Autumn Glory'	30-40cm			C	3L			4.00	
49	Hb GG	Hebe 'Green Globe'	30-40cm			C	3L			4.00	
48	Hb GO	Hebe 'Great Orme'	40-60cm			C	3L			4.00	
55	HmBW	Hydrangea macrophylla 'Blue Wave'	40-60cm			C	3L			4.00	
44	HpLL	Hydrangea paniculata 'Little Lime'	30-40cm			C	3L	Branched		4.00	
100	I cr	Ilex crenata	40-60cm		2x	C	3L		Bushy	4.00	
58	LcI DD	Leucothoe fontanesiana 'Dark Diamond'	30-40cm		2x	C	3L			4.00	
69	MaA	Mahonia aquifolium 'Apollo'	40-50cm			C	3L	Several shoots		4.00	
128	Nmd dm F	Nandina domestica 'Firepower'	30-40cm			C	3L			4.00	
7	PBE	Philadelphus 'Belle Etoile'	40-60cm			C	10L	Branched		4.00	
7	Pm D	Phormium 'Duel'	30-40cm		1/1	C	10L			4.00	
54	Phy op	Physocarpus opulifolius	40-50cm		1/1	C	3L			4.00	
6	PJ	Pieris japonica	100-125cm		0/1	B	10L			4.00	
35	PIOL	Prunus laurocerasus 'Otto Luyken'	40-60cm			C	3L	Bushy		4.00	
7	PMS	Phormium 'Maori Sunrise'	40-90cm		0/1	C	10L			4.00	
121	RoMJ	Rosmarinus officinalis 'Miss Jessopp's Upright'	30-40cm			C	3L	Bushy		4.00	
20	Sh	Sarcococca humilis	25-30cm			C	3L			4.00	
62	SG	Spiraea japonica 'Goldflame'	30-40cm			C	3L	Bushy		4.00	
43	SR	Siermnia japonica 'Rubella'	30-40cm			C	3L	Bushy		4.00	
70	Sk KG	Siermnia confusa 'Kew Green'	30-40cm			C	3L	Bushy		4.00	
47	SnS	Spiraea nipponica 'Snowmound'	40-60cm			C	3L	Branched		4.00	
40	Vb op	Viburnum opulus	40-60cm		1/1	C	3L	Branched		4.00	
88	Vd	Viburnum davidii	30-40cm			C	3L	Bushy		4.00	
54	VIEP	Viburnum tinus 'Eve Price'	40-60cm			C	3L	Bushy		4.00	
Tree											
Nr	Code	Plant Name	Height/Spread/Grade	Girth	Age	Root	Container	Habit	Form	Density/m2	
5	Ac rpl D	Acer platanoides 'Deborah'	550-600cm		16-18cm	6x	RB		Standard (Extra-heavy)		
3	Al (M-S)	Amelanchier lamarckii (multi-stem)	200-250cm		3x	RB	30L		Multi-stem		
8	Bp	Behula pendula	550-600cm		16-18cm	3x	RB		Standard (Extra-heavy)		
3	Cb	Carpinus betulus	450-500cm		14-16cm	3x	RB		Standard (Extra heavy)		
5	Cms ks CG	Cornus kousa 'China Girl'	200-250cm		5x	C	25-30L				
4	Md	Magnolia x betelneri 'Leonard Messel'			4x	C	30L		Multi-stem		
1	PdN	Prunus cerasifera 'Nigra'	550-600cm		16-18cm	3x	RB		Standard (Extra heavy)		
3	Pms A	Prunus 'Accolade'	200-250cm		8-10cm	2x	RB		Standard		
3	Qr ro	Quercus robur	450-500cm		14-16cm	3x	RB		Extra-heavy Standard		

TPM Marginal Mix											
Nr	Code	Plant Name	Mix%	Height/Spread/Grade	Girth	Age	Root	Container	Habit	Form	Density/m2
50	Ir ps	Iris pseudacorus	20.00 %	8-10cm			C	0.5L			2.00
155	Jnc ef	Juncus effusus	20.00 %	8-10cm			C	0.5L			5.00
50	Lych fls-c	Lychnis flos-cuculi	20.00 %	8-10cm			C	0.5L			2.00
50	Lyt sl	Lythrum salicaria	20.00 %	8-10cm			C	0.5L			2.00
50	Stch pl	Stachys palustris	20.00 %	8-10cm			C	0.5L			2.00
TPM Native Shrub Mix											
Nr	Code	Plant Name	Mix%	Height/Spread/Grade	Girth	Age	Root	Container	Habit	Form	Density/m2
115	Ca	Corylus avellana	15.00 %	60-80cm			B		Branched		2.00
231	Cms sn	Cornus sanguinea	30.00 %	40-60cm		1/1	B		Branched		2.00
77	Crta mn	Crataegus monogyna	10.00 %	40-60cm		1/0	B			Seeding	2.00
192	Il aq	Ilex aquifolium	25.00 %	60-80cm			C	3L	Leader with laterals		2.00
154	Vb op	Viburnum opulus	20.00 %	60-80cm		1/1	B		Branched		2.00

GENERAL NOTES

- This drawing is the copyright of tpm landscape Ltd and cannot be reproduced in any form without the consent of the company.
- This drawing is to be read in conjunction with detail landscape drawings, details and specification.
- This drawing is to be read in conjunction with all relevant Architects', Engineer's, Specialists, Bills of Quantities and Specifications.
- The insertion of any firm or proprietary brand on this drawing is an indication of the class or quality required and does not exclude the use of alternative materials that are equal in performance, quality and appearance, provided that they have been approved in writing by the Landscape Architect.
- The Contractor is responsible for accurately ascertaining the position of underground services and responding to all relevant service easement requirements.
- All dimensions are in millimetres unless stated otherwise, for the purposes of construction this drawing must not be scaled and only written dimensions used. Written and scaled dimensions to be checked on site, any discrepancies reported prior to work commencing. IF IN DOUBT PLEASE ASK.
- All work and materials are to be in accordance with the relevant British Standards and Code of Practice.
- All Proprietary products are to be used strictly in accordance with the manufacturer's instructions and details.

NOTES ON PLANTING

1 Topsoil: Topsoil shall be spread to min 450mm depth over planting beds and 150mm depth over turf areas and graded to fall. Topsoil should be in accordance with BS3882:2015 and where subsoil is required, to be in line with BS8601:2013.

2 Herbicide and Cultivation: Topsoil to be treated with an application of herbicide prior to planting, where necessary, strictly in accordance with the Control of Pesticides Regulations1986 (or otherwise updated/ superseded legislation), and following manufacturer's instructions by qualified staff. The topsoil shall then be cultivated to 150mm depth.

3 Container Grown Shrubs, Transplants and Whips: Shrubs and transplants shall comply with the National Plant Specification. Shrubs shall be planted in pits 300 x 300 x 200mm depth, and the backfill shall include 3 litres Peat Free Tree and Shrub Compost. Specimen plants to be planted in a pit 400 x 400 x250mm depth with 5 litres Tree and Shrub Compost. 8R whips should be notch planted as required and healed into position. All whips to be protected by a spiral bound shrub guard secured into place with a timber stake. Hedgerow planting to be planted in a double staggered row at 450mm centres.

4 Herbicide: Spot treat with herbicide throughout the maintenance period in accordance with the manufacturer's instructions.

5 Bark Mulch: All Ornamental Planting beds to receive 75mm depth pulverised ornamental bark mulch.

6 Position of Plants: Final position of trees and shrubs subject to confirmation of service location and approval of statutory undertakers.

TREES - MULTISTEM, SELECTED STANDARD - Tree pit to be 600x600x600mm backfilled with good quality topsoil. Pit backfilled with 1 parts topsoil, 2 parts tree planting compost to depth of 500mm, loosen and shape base to be to depth of 100mm fill with clean stone. If within lawn tree to be set in circle area of bark mulch 75mm depth at 500mm diameter.

Tree to be secured with 1nr stake, to be 65mm diameter treated softwood driven firmly into the ground. Stake to be pointed at one end. Stake fix to tree with adjustable soft tree tie with spacer. Rubber tree strap secured with 1No nail (galvanised round head).

EXTRA HEAVY: Tree pit 900x900x900mm depth with 150mm depth of clean stone to the base, 300mm depth good quality topsoil to BS3882-2015 and 450mm subsoil to BS8601:2013. If planted within lawn tree to be set in circle area of bark mulch 75mm depth at 500mm diameter. Double stakes to be 1000mm above ground and fixed to tree with suitable rubber tree ties (with the tree in the middle). Trees to be planted with an irrigation pipe (to wrap around the rootball of the tree) and secure the end of the pipe to the tree stake.

SEMI-MATURE STANDARDS: Tree pit 1000x1000x900mm depth with 150mm depth of clean stone to the base, 300mm depth good quality topsoil to BS3882-2015 and subsoil to BS8601:2013. If planted within lawn tree to be set in circle area of bark mulch 75mm depth at 500mm diameter. Stakes to be 3nr 100mm diameter with cross bar, treated softwood driven firmly into the ground. Double stakes to be 1000mm above ground and fixed to tree with suitable rubber tree ties (with the tree in the middle). Trees to be planted with an irrigation

pipe (to wrap around the rootball of the tree) and secure the end of the pipe to the tree stake.

8 Watering: Plant only into moist soil and water thoroughly to the full depth of soil immediately after planting. Water regularly through the establishment period (minimum 3 months) to prevent dehydration. The trees should be watered through the irrigation pipe to ensure that the water gets down to the rootball. These trees should be watered regularly throughout spring-summer during the first 2 years to ensure that the tree root system establish well.

9 Wildflower Meadow:

Timing - Sow meadow during March and April or in September. When sowing into heavy soils, sow in March/April to avoid seeds/seedlings rotting in waterlogged soils.

Ground Preparation

- Control or remove weeds before sowing. For small areas, remove weeds by hand. For larger areas, a weed suppressing membrane or black plastic can be laid over the area 3 months prior to sowing to prevent weed growth. For larger areas and where vigorous perennial weeds, such as nettles, docks and dandelions, are present in large number, non-chemical control methods may not be effective. In these situations instead spray off existing vegetation using non-residual systemic glyphosate-containing weedkillers
- Rotavate soil and rake to make even seed bed

Sowing



- Wildflower meadow to be sown at 5g per m
- Mix wildflower seed with silver sand to aid even seed distribution and to show area that have been covered. Sow half lengthways and half widthways for even coverage.
- Rake in seeds lightly

10 Grass Seeding: Sow late summer to mid autumn. Prepare ground by removing any existing vegetation, large stones and roughly levelling. Grass seed should be spread at 50g per m ... After sowing, lightly rake over area and water.


11 Turf: Complete ground preparations before turf is delivered to site to avoid turf drying out. Turf should be laid immediately on delivery. Remove all existing vegetation from area to be turfed and spread 150mm depth of top soil. Dig over or rotavate soil before laying turf if soil is compacted. Rake, lightly compact, and water soil. Stagger the joins when laying the turf. Water turf after laying and every day for the next 2-3 days, especially in periods of low rainfall.

12 Soil compaction is likely to have occurred during construction on site. A site inspection should be carried out by a landscape professional to assess the level of soil compaction, including drainage testing to see if the ground is likely to become waterlogged. If the ground is deemed to be too compacted for plant growth and to drain adequately then remediation works should be carried out. This could include rotavation of the soil using a push along rotavator and/or ground being broken up with spades or small machinery. A second site inspection should then take place to ensure that the soil is fit for purpose.


13 Tree species selected subject to soil conditions and NHBC guidance. Root barriers may be required subject to findings from soil analysis and engineer's details.

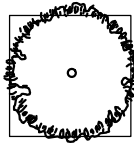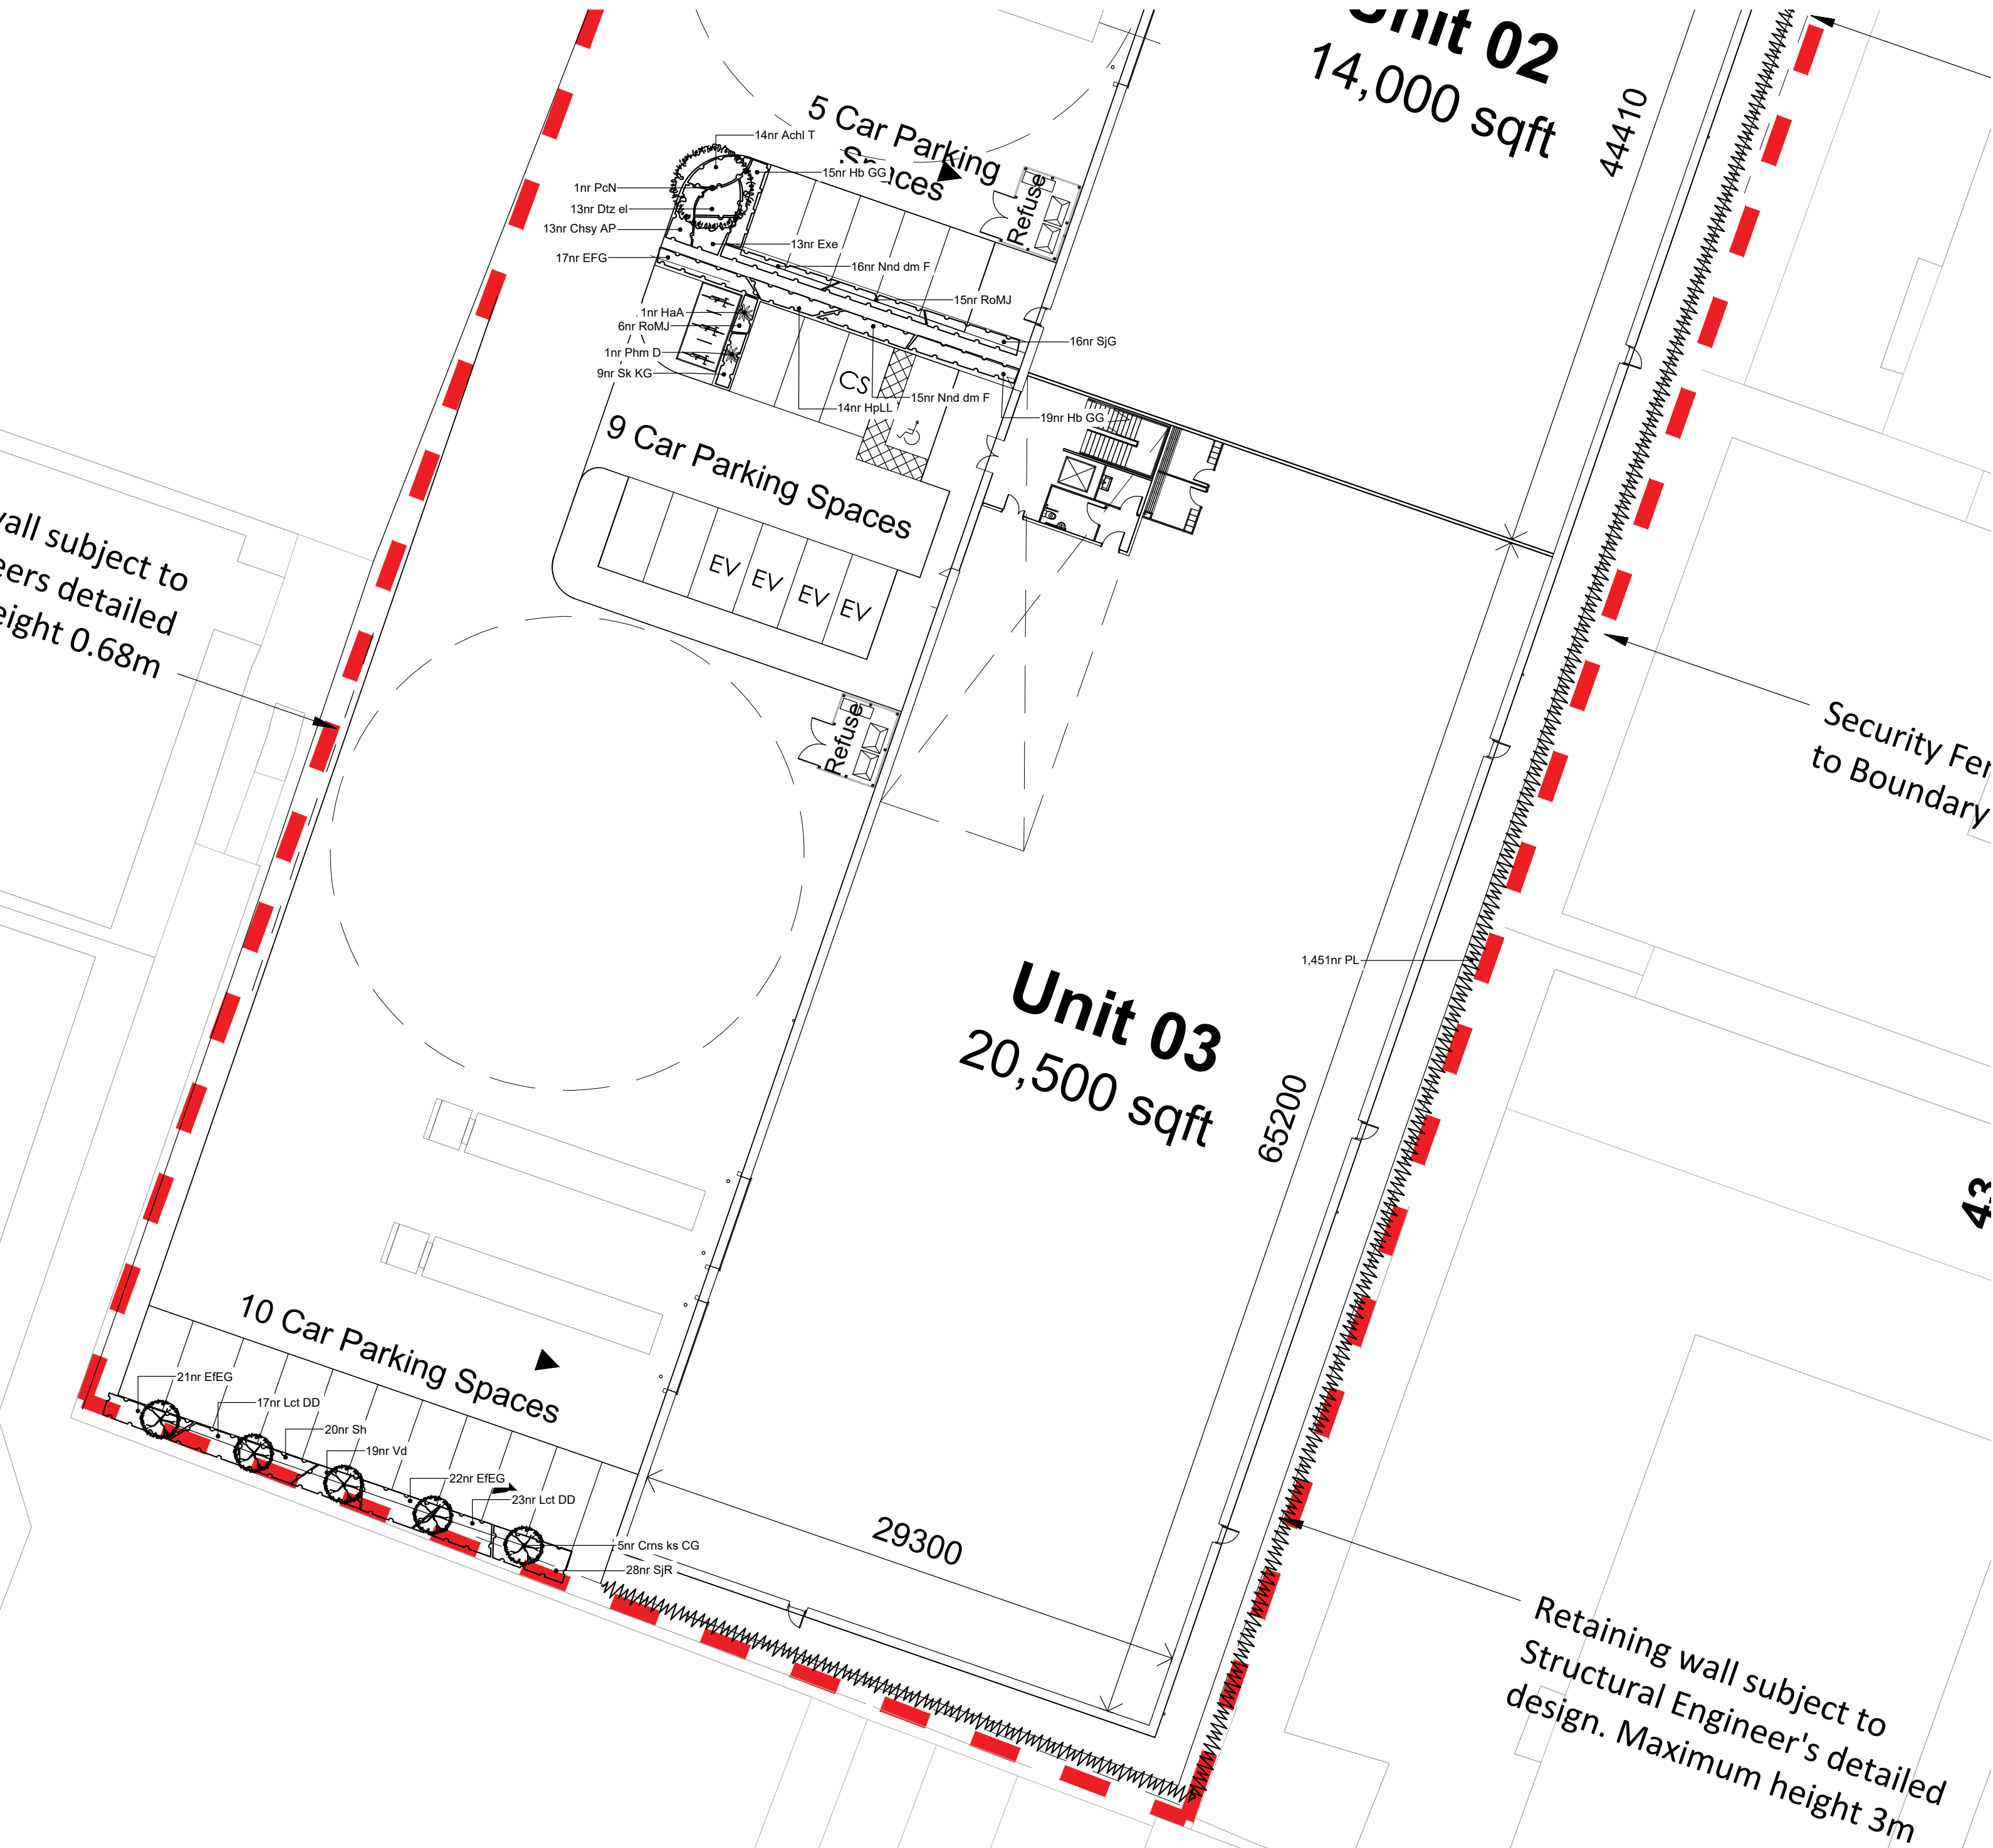


Proposed Large Trees (set in soft landscaping)
Trees to be planted as 16-18cm girth, Extra Heavy Standard, 4-6m high with 2.5m clear stem. Trees to be staked with suitable rubber ties

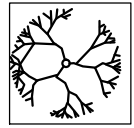


Proposed Native Trees
Trees to be planted as 14-16cm girth, Extra Heavy Standard, 4.5-5m high with 2.5m clear stem. Trees to be staked with suitable rubber ties

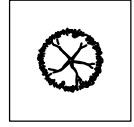


Proposed Small Ornamental Trees
To be multi-stem specimen, 200-250cm high.

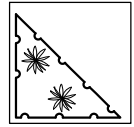

Proposed Ornamental Shrubs
Proposed shrubs and flowering herbaceous plants to be planted as 3-5L pots at 3-5 per sq.m. planted with individual specimen shrubs.

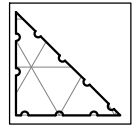

Proposed Native Shrub Mix
To be planted as bareroot stock, 60-80cm, at 2 p/m², and protect with spiral guards

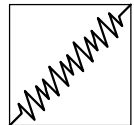

Proposed Hedgerow
To be planted as 100-120cm 5L pots, at 3 plants per linear m.